STATE	FEDERAL AID PROJECT	STATE ROUTE	STATE PROJECT	SHEET NO.
VA.	N/A	460		1

INDEX OF SHEETS

SHEET NO. 1	TITLE SHEET
SHEET NO. 1A	ALIGNMENT DATA SHEET
SHEET NO. 2A	TYPICAL SECTIONS
SHEET NO. 3 - 6	PLAN SHEETS
SHEET NO. 3A - 5A	PROFILE SHEETS

Total Cross Section Sheets: 16
(See cross section sheets for Index of Cross Sections)

**TO BE INCLUDED IN FUTURE SUBMISSION

COMMONWEALTH OF VIRGINIA

PLAN AND PROFILE OF PROPOSED STATE HIGHWAY


ISLE OF WIGHT COUNTY
U.S. ROUTE 460/258 TURN LANE IMPROVEMENTS
FR: 0.08 MI SOUTH OF US RTE 460
TO: 0.13 MI NORTH OF US RTE 460

FUNCTIONAL CLASSIFICATION AND TRAFFIC DATA		
RURAL MINOR ARTERIAL ROAD (GS-2) - LEVEL - 45 MPH DESIGN SPEED		
	S PRINCE BLVD	N PRINCE BLVD
	FR: TOWN OF WINDSOR SCL TO: US RTE 460	FR: US RTE 460 TO: TOWN OF WINDSOR NCL
ADT (2021)	5500	5900
ADT (2041)	6711	7200
DHV	516	528
D (%) (design hour)	68%	59%
T (%) (design hour)	9%	7%
V (MPH)	45	45

PRELIMINARY PLANS

THESE PLANS ARE UNFINISHED AND UNAPPROVED AND ARE NOT TO BE USED FOR ANY TYPE OF CONSTRUCTION OR THE AQUISITION OF RIGHT-OF-WAY.

DECEMBER 8, 2023

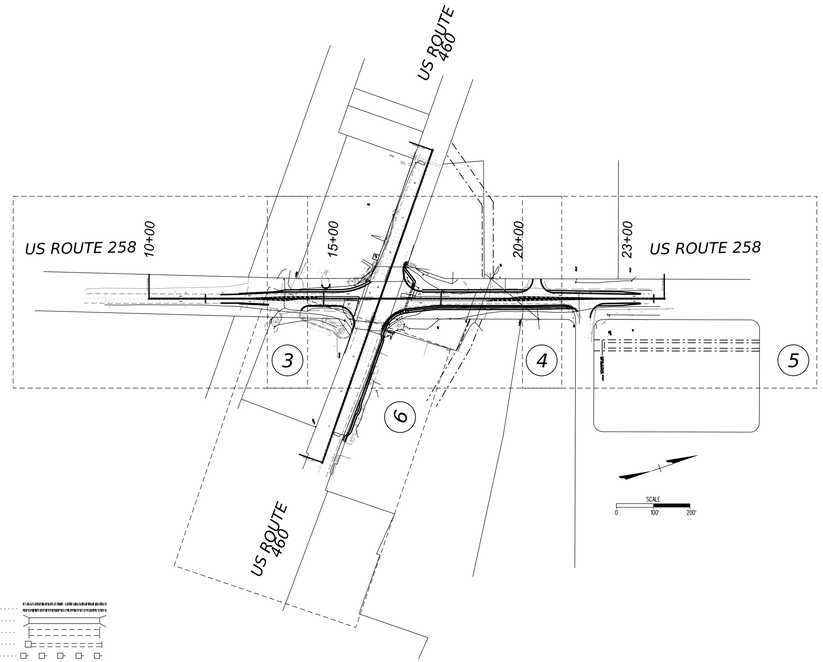

PROJECT MANAGER _-CANDRA JORDON (VDOT) (757) 956-3029--
SURVEYED BY, DATE _-PRECISION MEASUREMENTS, INC. (757) 595-7570
DESIGN BY _-TIMMONS GROUP (804) 200-6500 ------
SUBSURFACE UTILITY BY, DATE _-PRECISION MEASUREMENTS, INC. (757) 595-7570

THE COMPLETE ELECTRONIC PDF VERSION OF THE PLAN ASSEMBLY AS AWARDED, HAS BEEN SEALED AND SIGNED USING DIGITAL SIGNATURES AND THE OFFICIAL PLAN ASSEMBLY IN ELECTRONIC FORMAT IS STORED IN THE VDOT CENTRAL OFFICE PLAN LIBRARY, INCLUDING ALL SUBSEQUENT REVISIONS, WILL BE THE OFFICIAL CONSTRUCTION PLANS. FOR INFORMATION RELATIVE TO ELECTRONIC FILES AND LAYERED PLANS, SEE THE GENERAL NOTES.

DESIGN FEATURES RELATING TO CONSTRUCTION OR TO REGULATION AND CONTROL OF TRAFFIC MAY BE SUBJECT TO CHANGE AS DEEMED NECESSARY BY THE DEPARTMENT.


THIS PROJECT IS TO BE CONSTRUCTED IN ACCORDANCE WITH THE DEPARTMENT'S 2020 ROAD AND BRIDGE SPECIFICATIONS, 2016 ROAD AND BRIDGE STANDARDS, 2009 MUTCD, 2011 VIRGINIA SUPPLEMENT TO THE MUTCD, 2011 VIRGINIA WORK AREA PROTECTION MANUAL - REVISION 2 AND AS AMENDED BY CONTRACT PROVISIONS AND THE COMPLETE ELECTRONIC PDF VERSION OF THE PLAN ASSEMBLY.

THE ORIGINAL APPROVED TITLE SHEET(S), INCLUDING ORIGINAL SIGNATURES, ARE FILED IN THE VDOT CENTRAL OFFICE PLAN LIBRARY. ANY MISUSE OF ELECTRONIC FILES, INCLUDING SCANNED SIGNATURES, IS ILLEGAL AND ENFORCED TO THE FULL EXTENT OF THE LAW.

CONVENTIONAL SIGNS

STATE LINE	LEVEE OR EMBANKMENT
COUNTY LINE	BRIDGES
CITY,TOWN OR VILLAGE	CULVERTS
RIGHT OF WAY LINE	DROP INLET
FENCE LINE	POWER POLES
UNFENCED PROPERTY LINE	TELEPHONE OR TELEGRAPH POLES
FENCED PROPERTY LINE	TELEPHONE OR TELEGRAPH LINES
WATER LINE	HEDGE
SANITARY SEWER LINE	TREES
GAS LINE	HEAVY WOODS
ELECTRIC UNDERGROUND CABLE	GROUND ELEVATION
TRAVELED WAY	GRADE ELEVATION
GUARD RAIL	
RETAINING WALL	
RAILROADS	
BASE OR SURVEY LINE	

LOCATION MAP

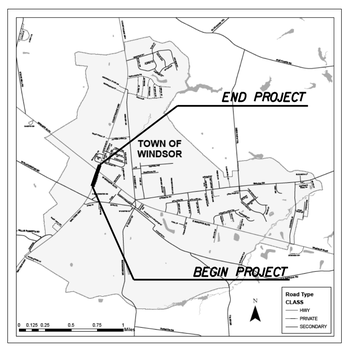

Copyright 2023, Commonwealth of Virginia

PROJECT	SHEET NO.
	1

COUNTY UTILITY PLAN #: XX-XXXX

PROJECT MANAGER CANDRA JORDAN (VDOT) (757)956-3079
SURVEYED BY, DATE PRECISION MEASUREMENTS, INC. (757)595-7570
DESIGN BY TIMMONS GROUP (804) 200-6500
SUBSURFACE UTILITY BY, DATE PRECISION MEASUREMENTS, INC.

PRELIMINARY PLANS

THESE PLANS ARE UNFINISHED AND UNAPPROVED AND ARE NOT TO BE USED FOR ANY TYPE OF CONSTRUCTION.

HORIZONTAL ALIGNMENT DATA

REVISED	STATE	STATE ROUTE	STATE PROJECT	SHEET NO.
	VA.	258	0460-046-724 R201,C501	1A

DESIGN FEATURES RELATING TO CONSTRUCTION OR TO REGULATION AND CONTROL OF TRAFFIC MAY BE SUBJECT TO CHANGE AS DEEMED NECESSARY BY THE DEPARTMENT


Timmons Group
Richmond, Virginia
ROADWAY ENGINEER

* Alignment name: AL-Rte 258
*

Element: Linear	STATION	NORTHING	EASTING
START( )	1000.000 R1	3459470.247	11994827.271
END( )	2400.003 R1	3460795.962	11995277.258
Tangential Direction:	N18.749°E		
Tangential Length:	1400.003		

* Alignment name: AL-Rte 460
*

Element: Linear	STATION	NORTHING	EASTING
START( )	1000.000 R1	3459772.935	11995400.126
END( )	1900.000 R1	3460329.476	11994692.834
Tangential Direction:	N51.802°W		
Tangential Length:	900.000		

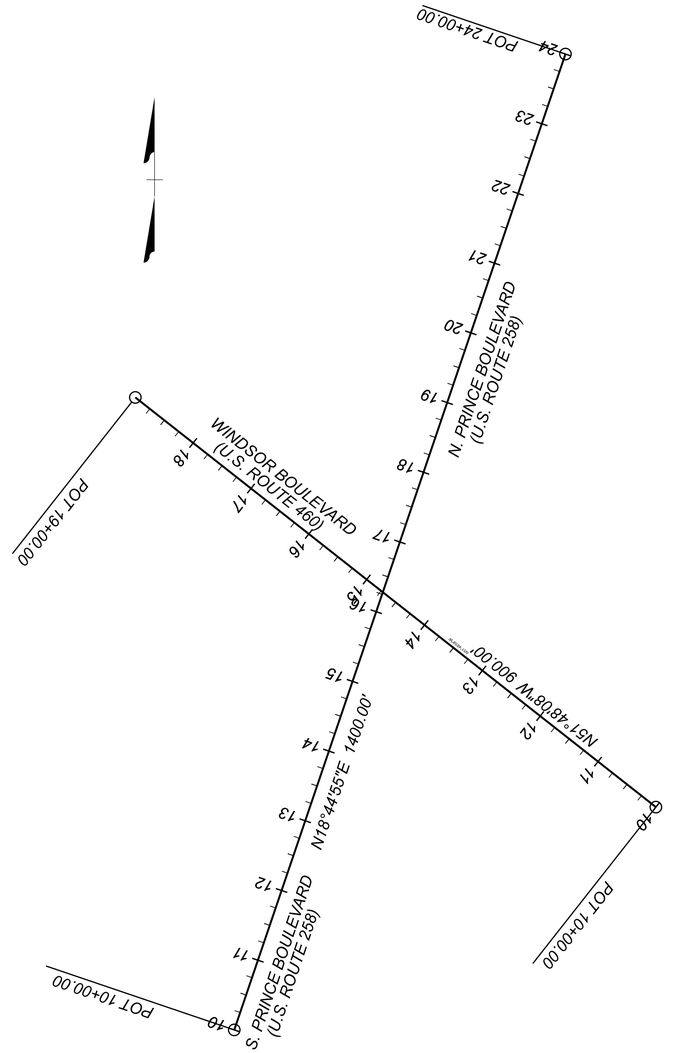

PROJECT	SHEET NO.
0000-020-820	1A

PROJECT MANAGER _ CANDRA JORDAN (VDOT) (757)956-3079
SURVEYED BY, DATE _ PRECISION MEASUREMENTS, INC. (757)595-7570
DESIGN BY _____ TIMMONS GROUP (804) 200-6500
SUBSURFACE UTILITY BY, DATE PRECISION MEASUREMENTS, INC.

PRELIMINARY PLANS

THESE PLANS ARE UNFINISHED AND UNAPPROVED AND ARE NOT TO BE USED FOR ANY TYPE OF CONSTRUCTION.


TYPICAL SECTIONS

Timmons Group Richmond, Virginia HYDRAULIC ENGINEER	Timmons Group Richmond, Virginia ROADWAY ENGINEER

REVISED	STATE	STATE ROUTE	STATE PROJECT	SHEET NO.
	VA.	258	0460-046-724 R201,C501	2A


DESIGN FEATURES RELATING TO CONSTRUCTION OR TO REGULATION AND CONTROL OF TRAFFIC MAY BE SUBJECT TO CHANGE AS DEEMED NECESSARY BY THE DEPARTMENT

*INSET A**

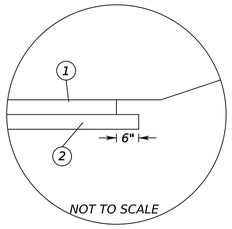

1. 4" HYDRAULIC CEMENT CONC. SIDEWALK
2. 4" AGGREGATE BASE MATERIAL TYPE 1 NO. 21B

*INSET B**

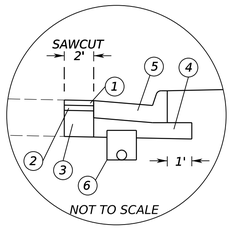


1. 2" ASPHALT CONCRETE SURFACE COURSE (VDOT SM-12.5 D) at 220 Lbs/S.Y.
2. 2" ASPHALT CONCRETE BASE COURSE (VDOT BM-25.0 D)
3. 8" AGGREGATE BASE MATERIAL (VDOT TYPE 1 NO. 21 B)
4. VAR. DEPTH AGGREGATE BASE MATERIAL (VDOT TYPE 1 NO. 21 B) UNDER CURB
5. STD. CG-6 CURB AND GUTTER
6. STD. UD-4 UNDERDRAIN


PAVEMENT SECTION TO BE DETERMINED BY FIELD INVESTIGATION AND GEOTECHNICAL REPORT

NOTE:
* PAVEMENT SECTION MATCH EXISTING OR AS DETERMINED BY GEOTECHNICAL ENG. REPORT
** SAWCUT 4' FROM EXISTING EDGE OF PAVEMENT

N PRINCE BOULEVARD (RTE. 258)
STA. 16+29.79 - STA. 23+36.17

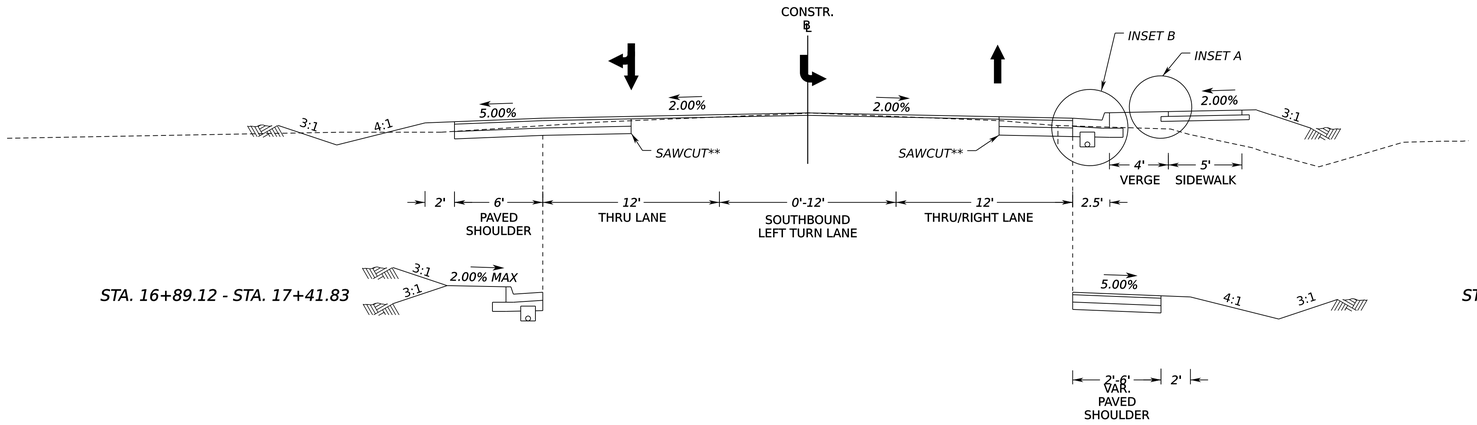

S PRINCE BOULEVARD (RTE. 258)
STA. 11+94.04 - STA. 16+03.61

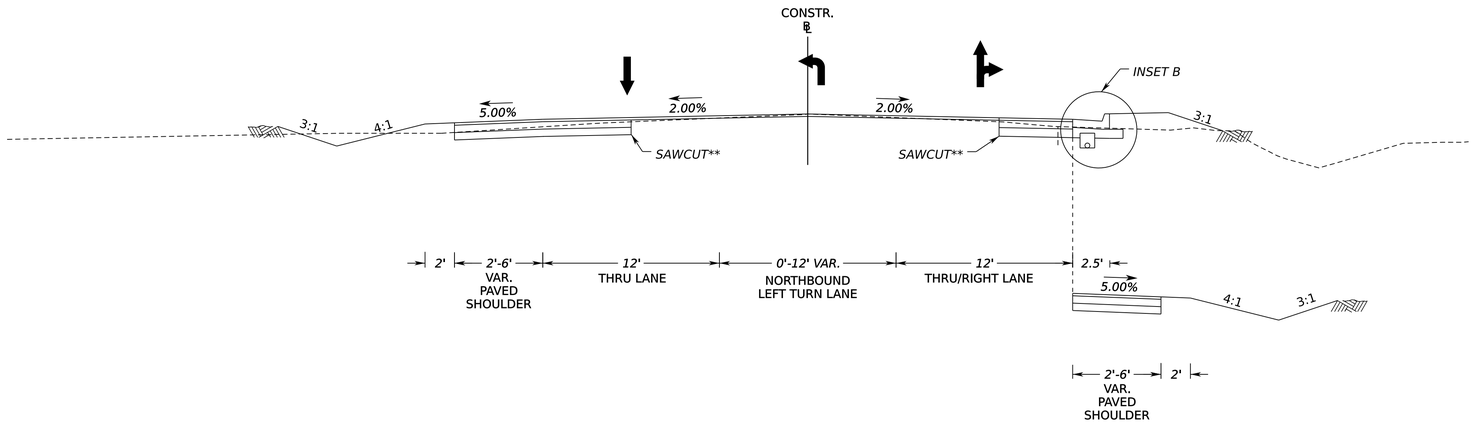

	PROJECT	SHEET NO.
	0000-020-820	2A

PROJECT MANAGER _ CANDRA JORDAN (VDOT) (757)956-3079
SURVEYED BY, DATE _ PRECISION MEASUREMENTS, INC. (757)595-7570
DESIGN BY _____ TIMMONS GROUP (804) 200-6500
SUBSURFACE UTILITY BY, DATE PRECISION MEASUREMENTS, INC.

PRELIMINARY PLANS

THESE PLANS ARE UNFINISHED AND UNAPPROVED AND ARE NOT TO BE USED FOR ANY TYPE OF CONSTRUCTION.

Timmons Group Richmond, Virginia HYDRAULIC ENGINEER	Timmons Group Richmond, Virginia ROADWAY ENGINEER

REVISED	STATE	STATE ROUTE	STATE PROJECT	SHEET NO.
	VA.	258	0460-046-724 R201,C501	3

DESIGN FEATURES RELATING TO CONSTRUCTION OR TO REGULATION AND CONTROL OF TRAFFIC MAY BE SUBJECT TO CHANGE AS DEEMED NECESSARY BY THE DEPARTMENT

NOW OR FORMERLY
WILLIAM H.GOODMAN ESTATE
C/O LOWELL GOODMAN
D.B.131 PG.246
P.B.5 PG.50
PARCEL ID: 53-01-056
37.74 ACRES PER TAX RECORDS

NOW OR FORMERLY
NORFOLK & WESTERN RAILWAY
VARIABLE WIDTH RIGHT OF WAY

MATCHLINE SHEET 4 - STA. 14+00.00

Exist. R/W
Sign
Woods
POT 10+00.00
125' TRANSITION @ 35 MPH
10
11
12
13
Asphalt Surface
12'
12'
S. PRINCE ST. BLVD (US RTE. 258)
Inv = 74.88' FES
24"Conc.
Inv = 74.96' FES
T/FO
4
30"C&G
15"Conc.
Gravel
RR Signal
T-Ped
Woods
Inv = 77.91' FES
15"Conc.
Inv = 81.45' FES
L/P
EHH
Shrubs
Sign
T-Ped
FOWP

NOW OR FORMERLY
CLYDE A.BRACEY,SR.ESTATE
C/O NANCY PRUDEN
D.B.145 PG.163
D.B.153 PG.163 (COMM.OF VA)
PARCEL ID: 54B-01-262
18.10 ACRES PER TAX RECORDS

NOW OR FORMERLY
CCJ LLC
INST.#100001982
P.C.2-80-4 (PLAT)
PARCEL ID: 54B-01-296A
1.346 ACRES PER PLAT

LEGEND

1. Prop. 5' Conc. Sidewalk
2. Prop. St'd. CG-12, Type B, Curb Ramp Req'd.
3. Prop. St'd. CG-6 Req'd.
4. Prop. 6' Paved Shoulder

Denotes New Concrete
Denotes Pavement Resurfacing
Denotes New Pavement
Denotes Demolition

C---- Denotes Construction Limits in Cuts
F– – Denotes Construction Limits in Fills

SCALE	PROJECT	SHEET NO.
0 25' 50'	0000-020-820	3

PROJECT MANAGER CANDRA JORDAN (VDOT) (757)956-3079
SURVEYED BY, DATE PRECISION MEASUREMENTS, INC. (757)595-7570
DESIGN BY TIMMONS GROUP (804) 200-6500
SUBSURFACE UTILITY BY, DATE PRECISION MEASUREMENTS, INC.

PRELIMINARY PLANS


THESE PLANS ARE UNFINISHED AND UNAPPROVED AND ARE NOT TO BE USED FOR ANY TYPE OF CONSTRUCTION.

REVISED	STATE	STATE ROUTE	STATE PROJECT	SHEET NO.
	VA.	258	0460-046-724 P101,R201,C501	3A

DESIGN FEATURES RELATING TO CONSTRUCTION OR TO REGULATION AND CONTROL OF TRAFFIC MAY BE SUBJECT TO CHANGE AS DEEMED NECESSARY BY THE DEPARTMENT

Timmons Group Richmond, Virginia HYDRAULIC ENGINEER	Timmons Group Richmond, Virginia ROADWAY ENGINEER

S PRINCE BLVD (US RTE 258)

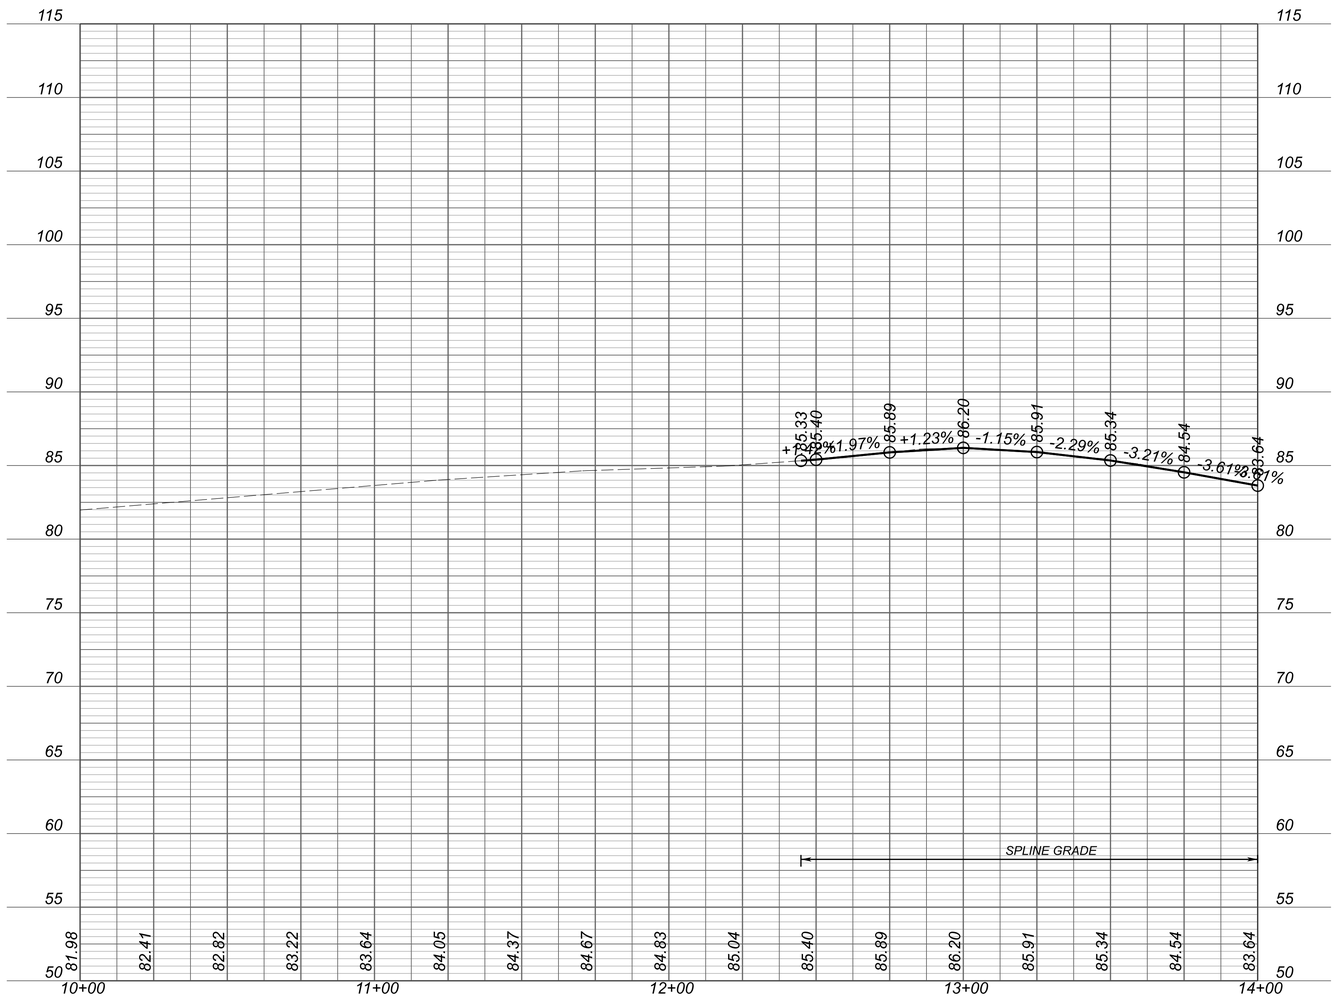

HORIZONTAL SCALE: 1" = 25'
VERTICAL SCALE: 1" = 5'

PROJECT	SHEET NO.
0000-020-820	3A

PROJECT MANAGER _ CANDRA JORDAN (VDOT) (757)956-3079
SURVEYED BY, DATE _ PRECISION MEASUREMENTS, INC. (757)595-7570
DESIGN BY _____ TIMMONS GROUP (804) 200-6500
SUBSURFACE UTILITY BY, DATE PRECISION MEASUREMENTS, INC.

PRELIMINARY PLANS

THESE PLANS ARE UNFINISHED AND UNAPPROVED AND ARE NOT TO BE USED FOR ANY TYPE OF CONSTRUCTION.

REVISED	STATE	STATE ROUTE	STATE PROJECT	SHEET NO.
	VA.	258	0460-046-724 R201,C501	4

DESIGN FEATURES RELATING TO CONSTRUCTION OR TO REGULATION AND CONTROL OF TRAFFIC MAY BE SUBJECT TO CHANGE AS DEEMED NECESSARY BY THE DEPARTMENT

Timmons Group Richmond, Virginia HYDRAULIC ENGINEER	Timmons Group Richmond, Virginia ROADWAY ENGINEER

NOW OR FORMERLY
J C PATTERSON PROPERTIES THREE LLC
INST.#130001020
PARCEL ID: 54B-01-298
1.80 ACRES PER TAX RECORDS

NOW OR FORMERLY
60 WEST
WINDSOR REALTY LLC
INST.#110004948
PARCEL ID: 54B-01-001
1.10 ACRES PER TAX RECORDS

NOW OR FORMERLY
JTMSR LLC
INST.#180001999
PARCEL ID: 54B-05-019
3.09 ACRES PER TAX RECORDS

NOW OR FORMERLY
WINDSOR MANOR MOBILE HOME PARK LLC
INST.#160003475
INST.#160003475 (PLAT)
PARCEL ID: 54B-05-022
30.652 ACRES PER PLAT

NOW OR FORMERLY
COMMUNITY ELECTRIC CO-OP
D.B.124 PG.560
D.B.125 PG.2
D.B.131 PG.210
D.B.149 PG.366
D.B.159 PG.396
D.B.176 PG.241
D.B.286 PG.140
P.C.2-154-18 (PLAT)
PARCEL ID: 54B-01-003
6.739 ACRES PER PLAT

NOW OR FORMERLY
STATE DEPARTMENT OF HIGHWAYS
NO DEED REFRENCE
P.C.2-154-18 (PLAT)
PARCEL ID: 54B-01-002
0.28 ACRES PER TAX RECORDS

MATCHLINE SHEET 3 - STA. 14+00.00

MATCHLINE SHEET 5 - STA. 21+00.00

MATCHLINE SHEET 6 - STA. 13+00.00

N18°44'55"E 1400.00'

N51°48'08"W 900.00'

100' LTL TAPER
100' LTL STORAGE
200' LTL STORAGE
100' LTL TAPER
N PRINCE BLVD (US RTE 258)
US RTE 460
Exist. R/W
Asphalt Surface
Ditch
Row of Trees
270' TAPER @ 45 MPH
EXISTING 30' COMMUNITY ELECTRIC EASEMENT PB4 PG.233
EXISTING 15' X 15' COUNTY UTILITY EASEMENT INST.#980003580

LEGEND

1. Prop. 5' Conc. Sidewalk
2. Prop. St'd. CG-12, Type B, Curb Ramp Req'd.
3. Prop. St'd. CG-6 Req'd.
4. Prop. 6' Paved Shoulder

Denotes New Concrete
Denotes Pavement Resurfacing
Denotes New Pavement
Denotes Demolition
Denotes Construction Limits in Cuts
Denotes Construction Limits in Fills

SCALE 0 25' 50'

PROJECT	SHEET NO.
0000-020-820	4

12/8/2023
3:04:06 PM

dll5528_03A(x).dgn
Plotted By: Katie.Settle

PROJECT MANAGER CANDRA JORDAN (VDOT) (757)956-3079
SURVEYED BY, DATE PRECISION MEASUREMENTS, INC. (757)595-7570
DESIGN BY TIMMONS GROUP (804) 200-6500
SUBSURFACE UTILITY BY, DATE PRECISION MEASUREMENTS, INC.

PRELIMINARY PLANS


THESE PLANS ARE UNFINISHED AND UNAPPROVED AND ARE NOT TO BE USED FOR ANY TYPE OF CONSTRUCTION.

Timmons Group Richmond, Virginia HYDRAULIC ENGINEER	Timmons Group Richmond, Virginia ROADWAY ENGINEER

REVISED	STATE	STATE ROUTE	STATE PROJECT	SHEET NO.
	VA.	258	0460-046-724 P101,R201,C501	4A

DESIGN FEATURES RELATING TO CONSTRUCTION OR TO REGULATION AND CONTROL OF TRAFFIC MAY BE SUBJECT TO CHANGE AS DEEMED NECESSARY BY THE DEPARTMENT

PRINCE BLVD (US RTE 258)

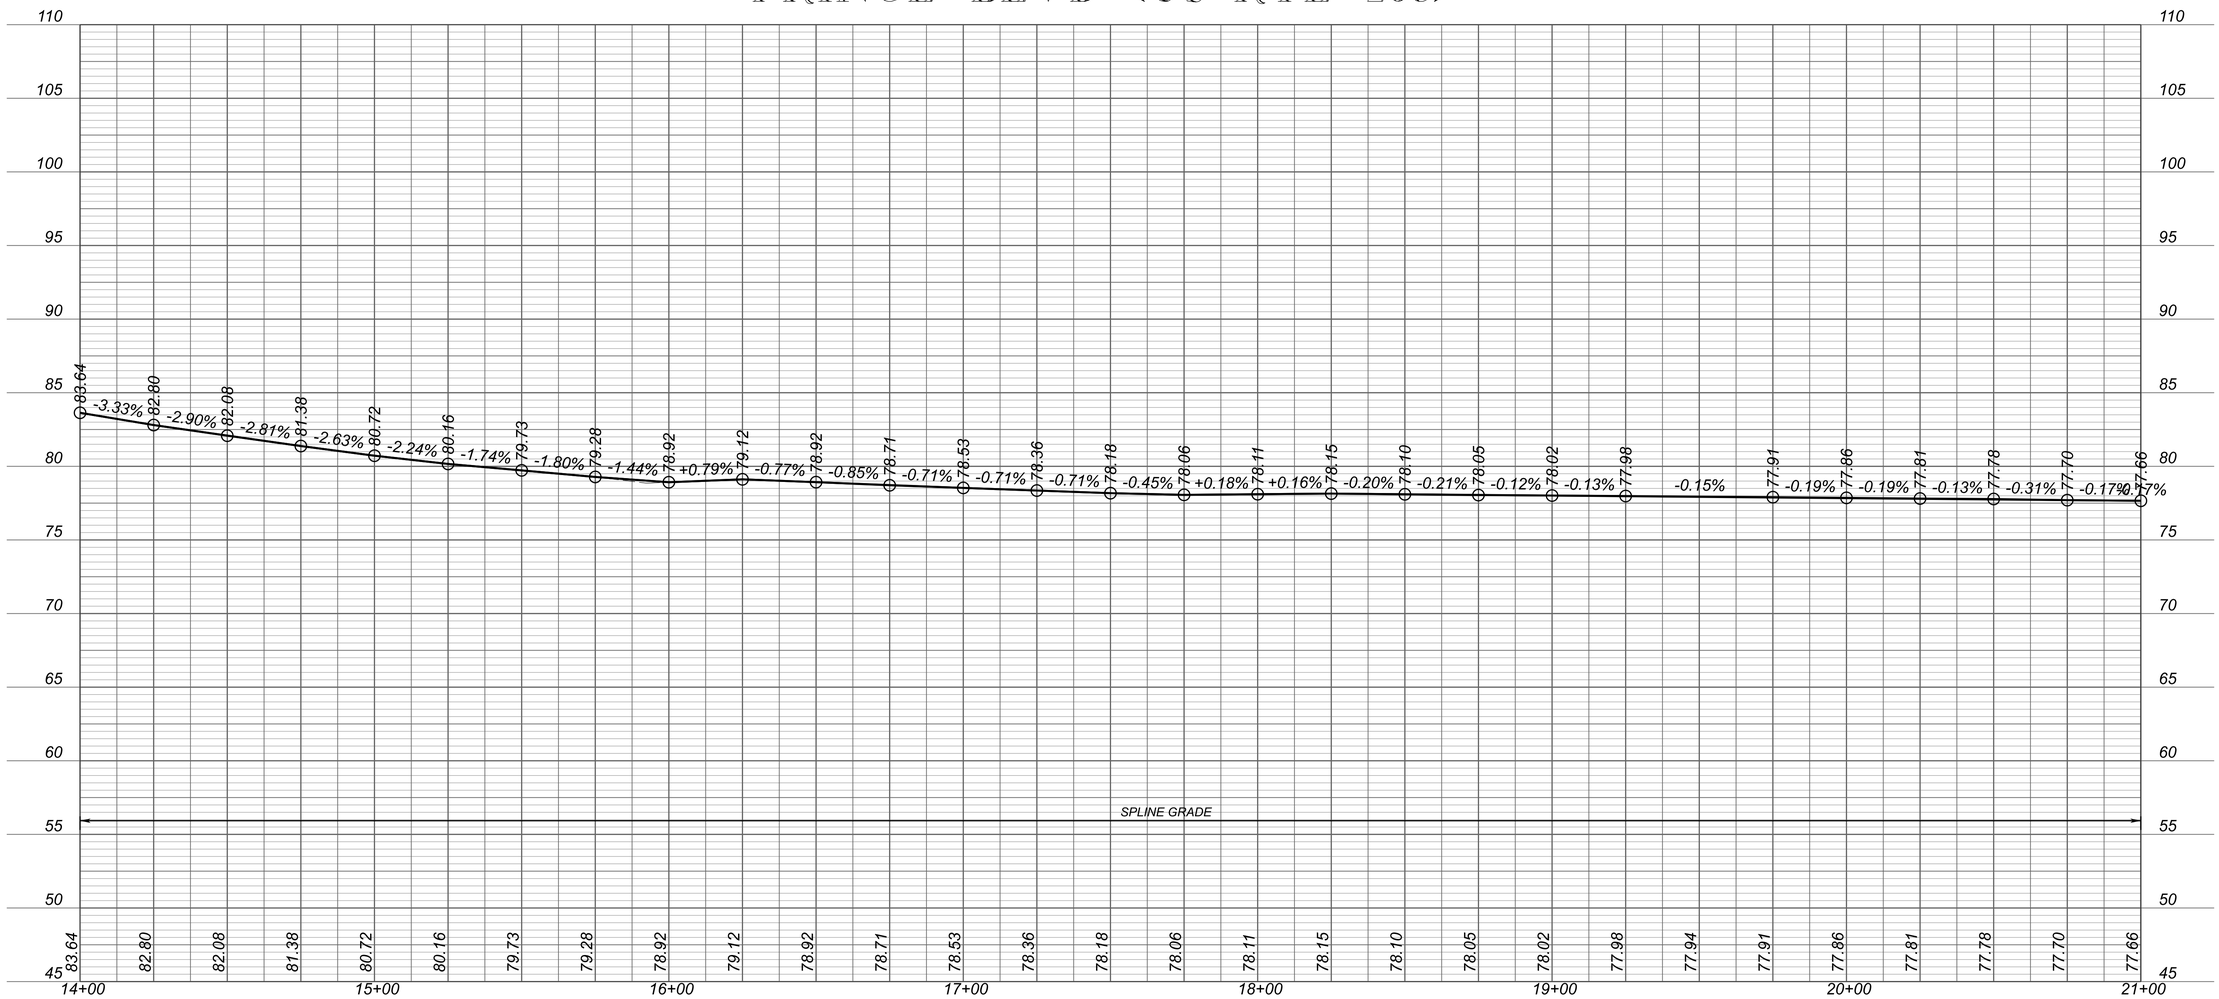

HORIZONTAL SCALE: 1" = 25'
VERTICAL SCALE: 1" = 5'

	PROJECT	SHEET NO.
	0000-020-820	4A

PROJECT MANAGER _ CANDRA JORDAN (VDOT) (757)956-3079
SURVEYED BY, DATE _ PRECISION MEASUREMENTS, INC. (757)595-7570
DESIGN BY _ TIMMONS GROUP (804) 200-6500
SUBSURFACE UTILITY BY, DATE PRECISION MEASUREMENTS, INC.


PRELIMINARY PLANS

THESE PLANS ARE UNFINISHED AND UNAPPROVED AND ARE NOT TO BE USED FOR ANY TYPE OF CONSTRUCTION.

Timmons Group Richmond, Virginia HYDRAULIC ENGINEER	Timmons Group Richmond, Virginia ROADWAY ENGINEER

REVISED	STATE	STATE ROUTE	STATE PROJECT	SHEET NO.
	VA.	258	0460-046-724 R201,C501	5

DESIGN FEATURES RELATING TO CONSTRUCTION OR TO REGULATION AND CONTROL OF TRAFFIC MAY BE SUBJECT TO CHANGE AS DEEMED NECESSARY BY THE DEPARTMENT

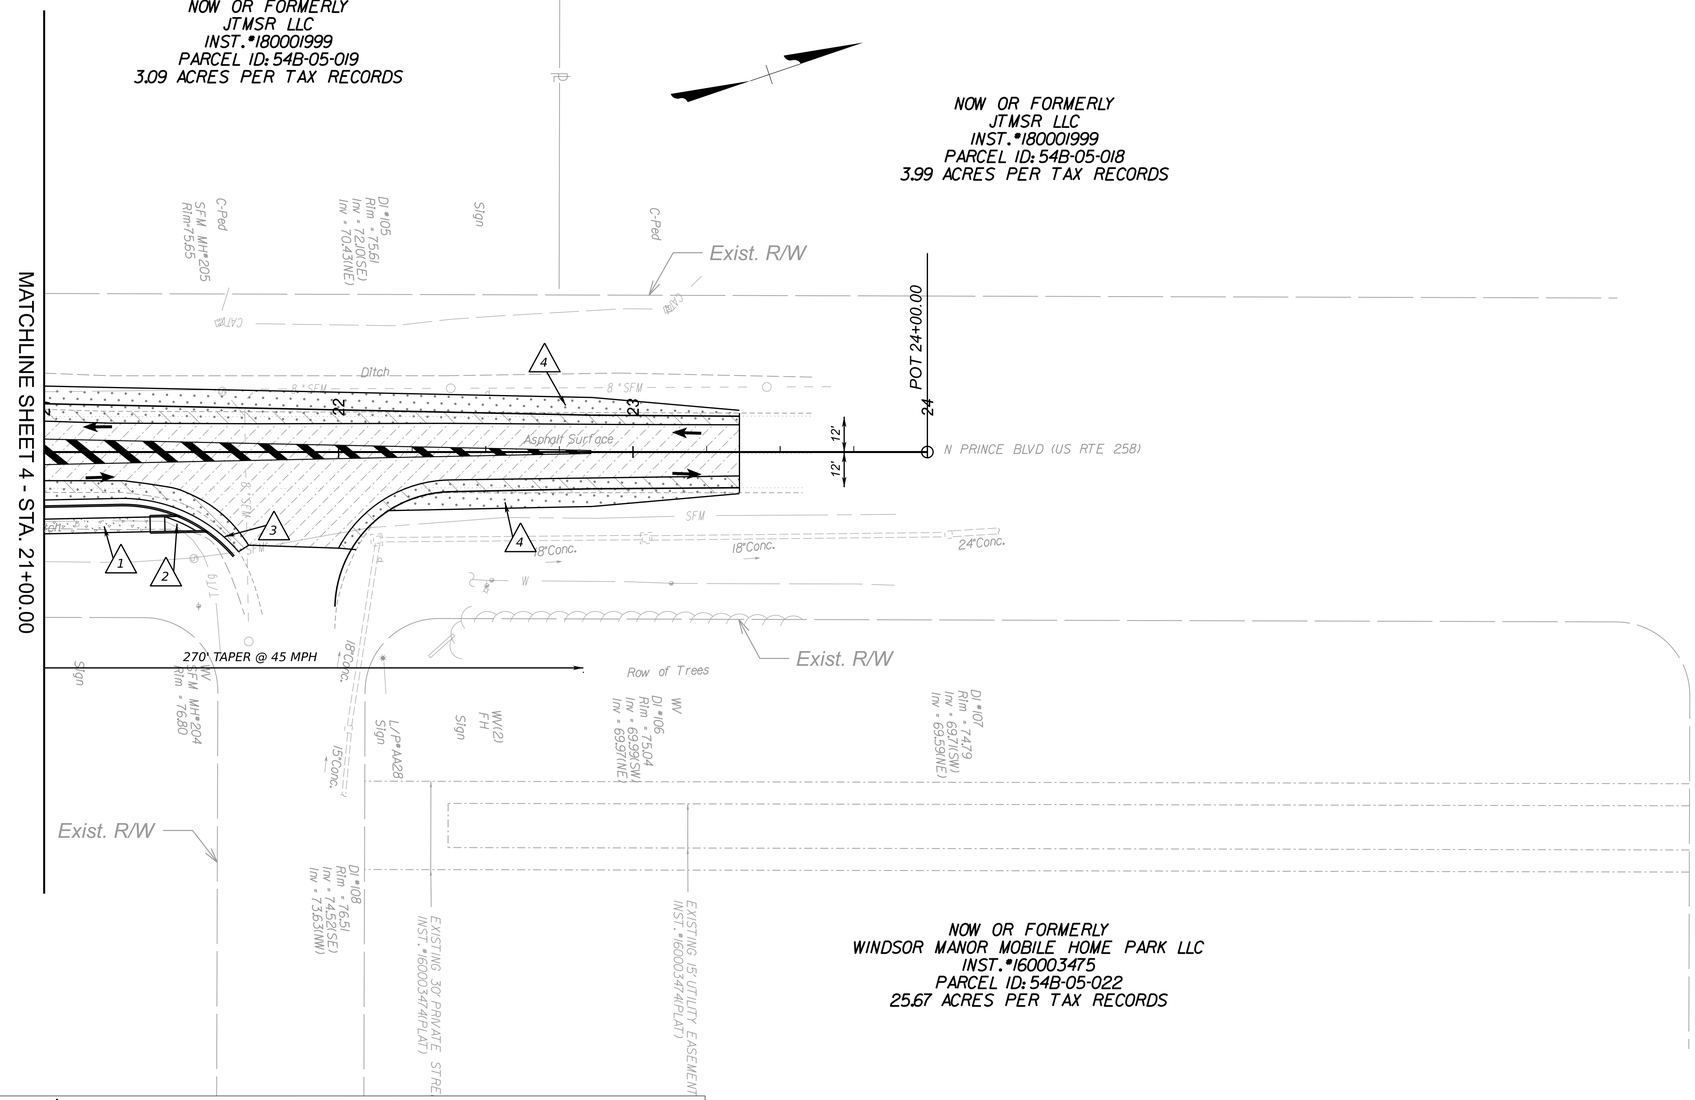

LEGEND

1. Prop. 5' Conc. Sidewalk
2. Prop. St'd. CG-12, Type B, Curb Ramp Req'd.
3. Prop. St'd. CG-6 Req'd.
4. Prop. 6' Paved Shoulder

- Denotes New Concrete
- Denotes Pavement Resurfacing
- Denotes New Pavement
- Denotes Demolition
- C ---- Denotes Construction Limits in Cuts
- F — — Denotes Construction Limits in Fills

SCALE	PROJECT	SHEET NO.
0 25' 50'	0000-020-820	5

PROJECT MANAGER CANDRA JORDAN (VDOT) (757)956-3079
SURVEYED BY, DATE PRECISION MEASUREMENTS, INC. (757)595-7570
DESIGN BY TIMMONS GROUP (804) 200-6500
SUBSURFACE UTILITY BY, DATE PRECISION MEASUREMENTS, INC.


PRELIMINARY PLANS

THESE PLANS ARE UNFINISHED AND UNAPPROVED AND ARE NOT TO BE USED FOR ANY TYPE OF CONSTRUCTION.

Timmons Group Richmond, Virginia HYDRAULIC ENGINEER	Timmons Group Richmond, Virginia ROADWAY ENGINEER

REVISED	STATE	STATE ROUTE	STATE PROJECT	SHEET NO.
	VA.	258	0460-046-724 P101,R201,C501	5A

DESIGN FEATURES RELATING TO CONSTRUCTION OR TO REGULATION AND CONTROL OF TRAFFIC MAY BE SUBJECT TO CHANGE AS DEEMED NECESSARY BY THE DEPARTMENT

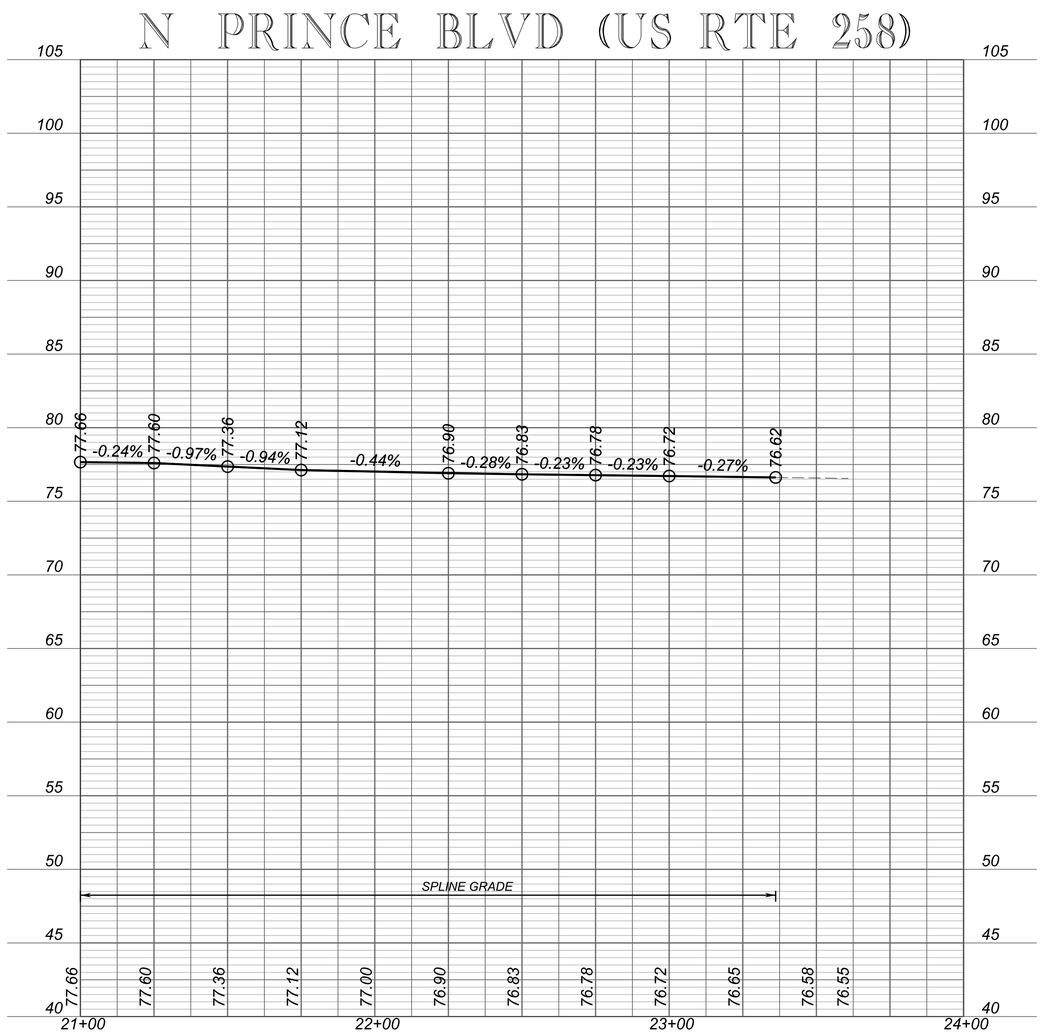

HORIZONTAL SCALE: 1" = 25'
VERTICAL SCALE: 1" = 5'

	PROJECT	SHEET NO.
	0000-020-820	5A

PROJECT MANAGER _ CANDRA JORDAN (VDOT) (757)956-3079
SURVEYED BY, DATE _ PRECISION MEASUREMENTS, INC. (757)595-7570
DESIGN BY _____ TIMMONS GROUP (804) 200-6500
SUBSURFACE UTILITY BY, DATE PRECISION MEASUREMENTS, INC.


PRELIMINARY PLANS

THESE PLANS ARE UNFINISHED AND UNAPPROVED AND ARE NOT TO BE USED FOR ANY TYPE OF CONSTRUCTION.

Timmons Group Richmond, Virginia HYDRAULIC ENGINEER	Timmons Group Richmond, Virginia ROADWAY ENGINEER

REVISED	STATE	STATE ROUTE	STATE PROJECT	SHEET NO.
	VA.	258	0460-046-724 R201,C501	6

DESIGN FEATURES RELATING TO CONSTRUCTION OR TO REGULATION AND CONTROL OF TRAFFIC MAY BE SUBJECT TO CHANGE AS DEEMED NECESSARY BY THE DEPARTMENT

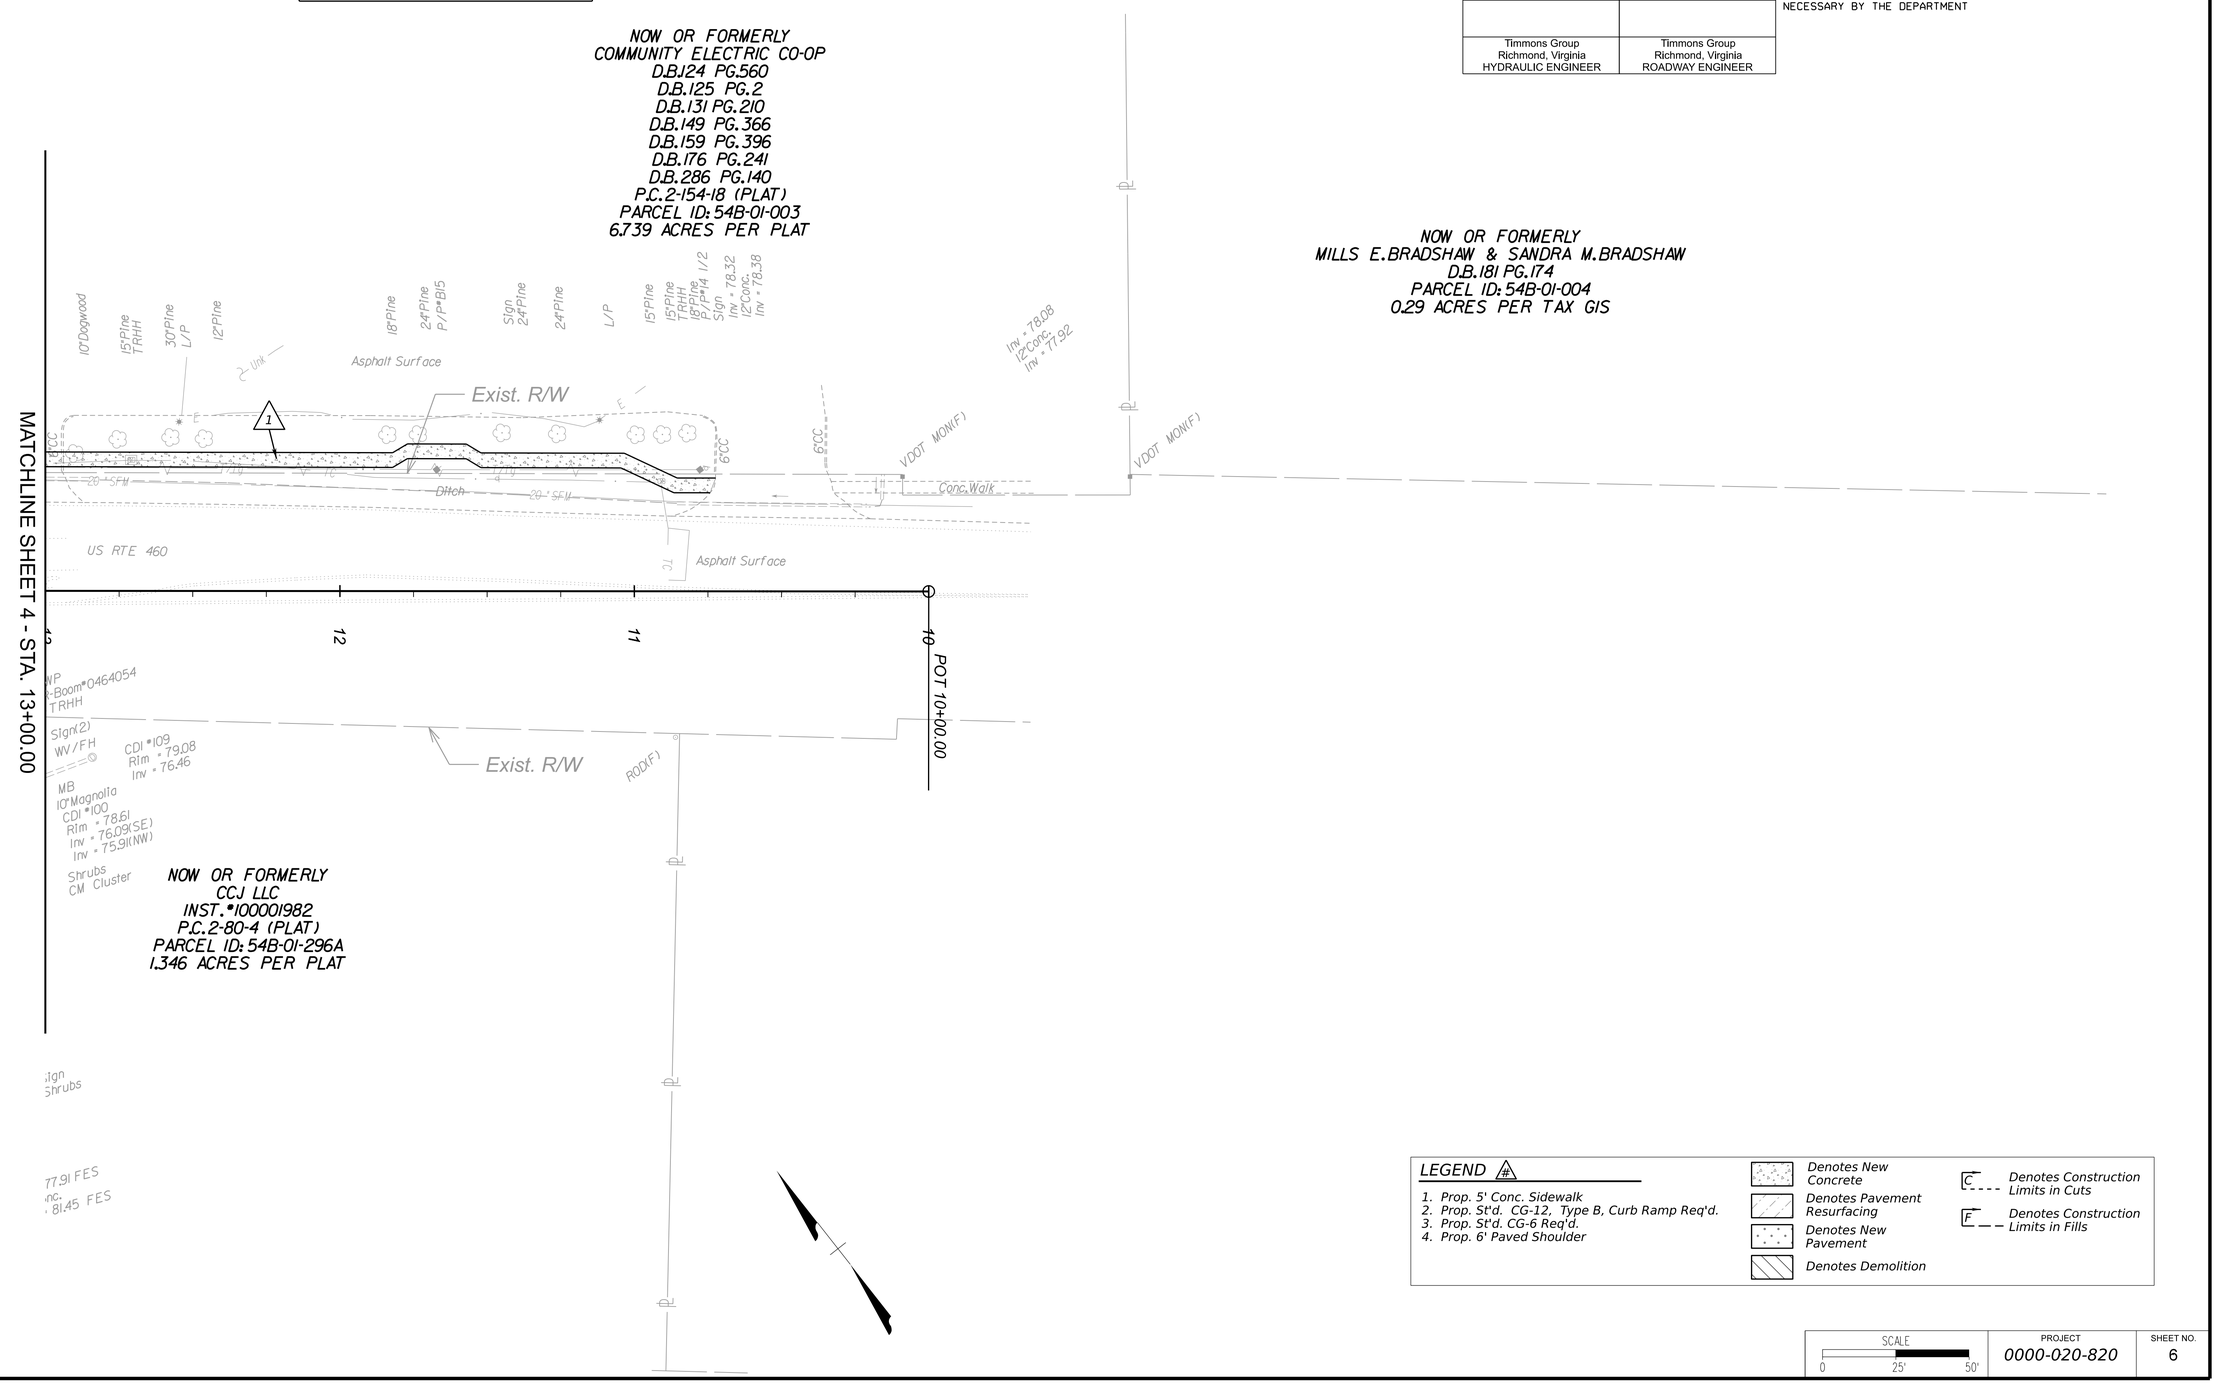

LEGEND

1. Prop. 5' Conc. Sidewalk
2. Prop. St'd. CG-12, Type B, Curb Ramp Req'd.
3. Prop. St'd. CG-6 Req'd.
4. Prop. 6' Paved Shoulder

Denotes New Concrete
Denotes Pavement Resurfacing
Denotes New Pavement
Denotes Demolition

C Denotes Construction Limits in Cuts
F Denotes Construction Limits in Fills

SCALE	PROJECT	SHEET NO.
0 25' 50'	0000-020-820	6

12/8/2023
6:03:42 PM

PROJECT MANAGER _ CANDRA JORDAN (VDOT) (757)956-3079
SURVEYED BY, DATE _ PRECISION MEASUREMENTS, INC. (757)595-7570
DESIGN BY _____ TIMMONS GROUP (804) 200-6500
SUBSURFACE UTILITY BY, DATE PRECISION MEASUREMENTS, INC.

PRELIMINARY PLANS


THESE PLANS ARE UNFINISHED AND UNAPPROVED AND ARE NOT TO BE USED FOR ANY TYPE OF CONSTRUCTION.

CROSS SECTIONS


SCALE 1 IN. = 10 FT

DESIGN FEATURES RELATING TO CONSTRUCTION OR TO REGULATION AND CONTROL OF TRAFFIC MAY BE SUBJECT TO CHANGE AS DEEMED NECESSARY BY THE DEPARTMENT


REVISED	STATE	STATE		SHEET NO.
		ROUTE	PROJECT	
	VA.	258	0460-046-724 R201,C501	XS-01

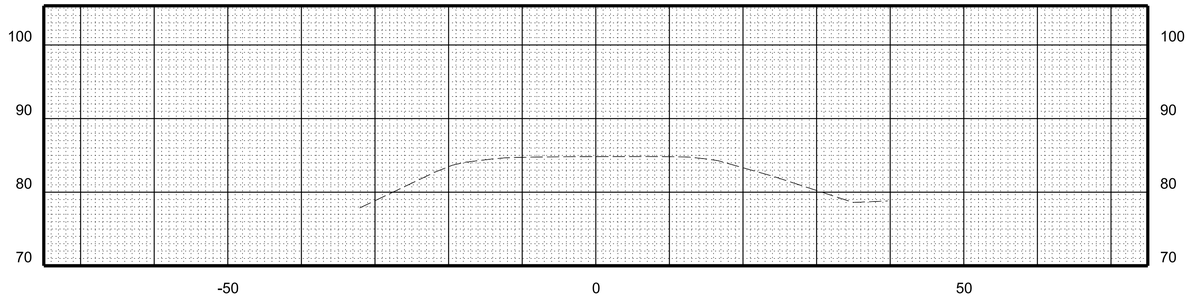

STA 12+00.00

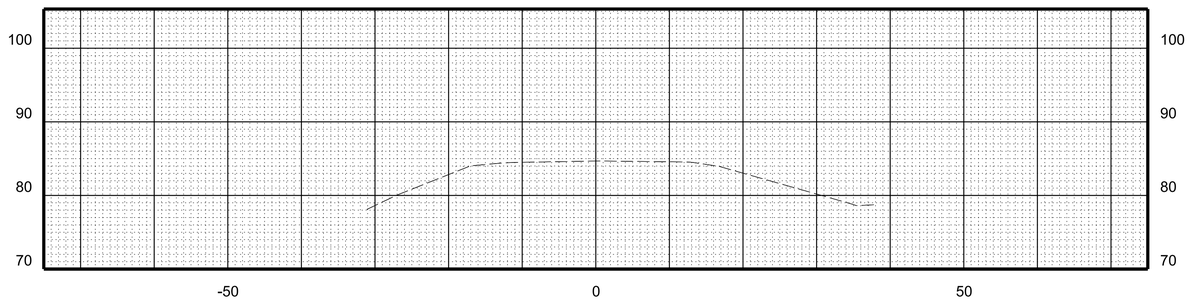

STA 11+75.00

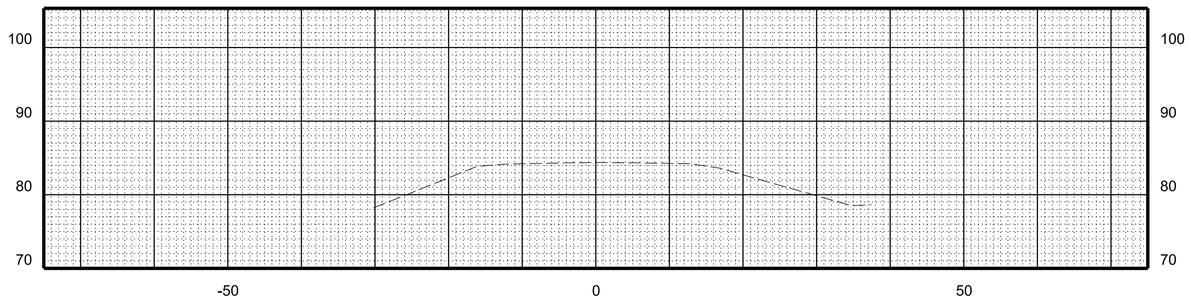

STA 11+50.00

PROJECT	SHEET NO.
0000-020-820	XS-01

12/8/2023
6:03:43 PM


PROJECT MANAGER _ CANDRA JORDAN (VDOT) (757)956-3079
SURVEYED BY, DATE _ PRECISION MEASUREMENTS, INC. (757)595-7570
DESIGN BY _____ TIMMONS GROUP (804) 200-6500
SUBSURFACE UTILITY BY, DATE PRECISION MEASUREMENTS, INC.

CROSS SECTIONS


SCALE 1 IN. = 10 FT

DESIGN FEATURES RELATING TO CONSTRUCTION OR TO REGULATION AND CONTROL OF TRAFFIC MAY BE SUBJECT TO CHANGE AS DEEMED NECESSARY BY THE DEPARTMENT


REVISED	STATE	STATE ROUTE	STATE PROJECT	SHEET NO.
	VA.	258	0460-046-724 R201,C501	XS-02

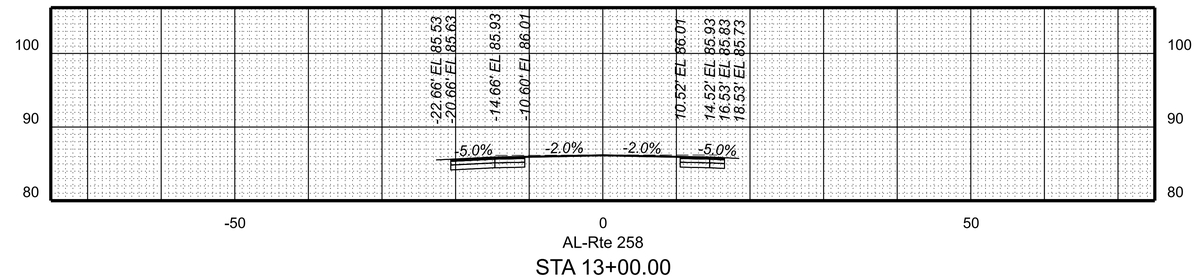


STA 13+00.00

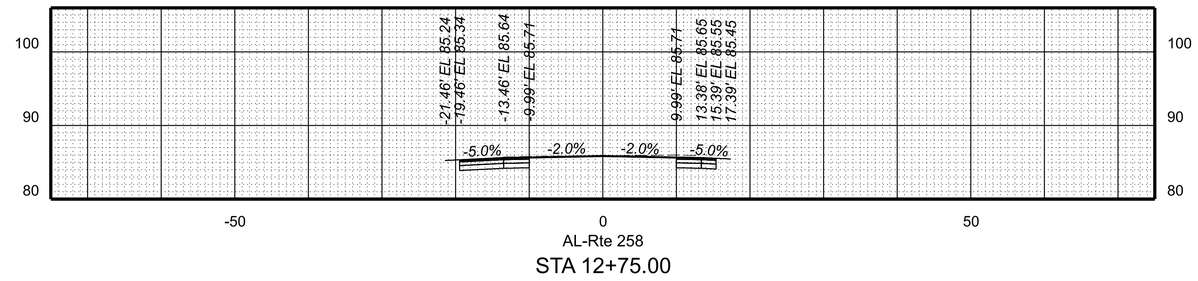

STA 12+75.00

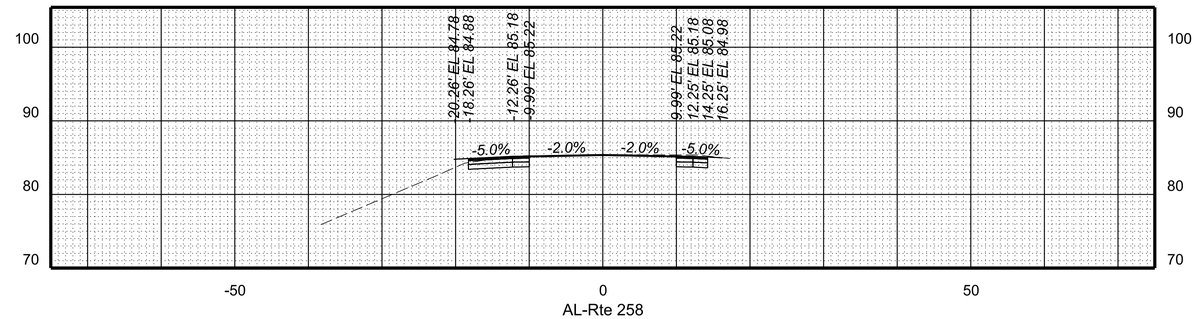

STA 12+50.00

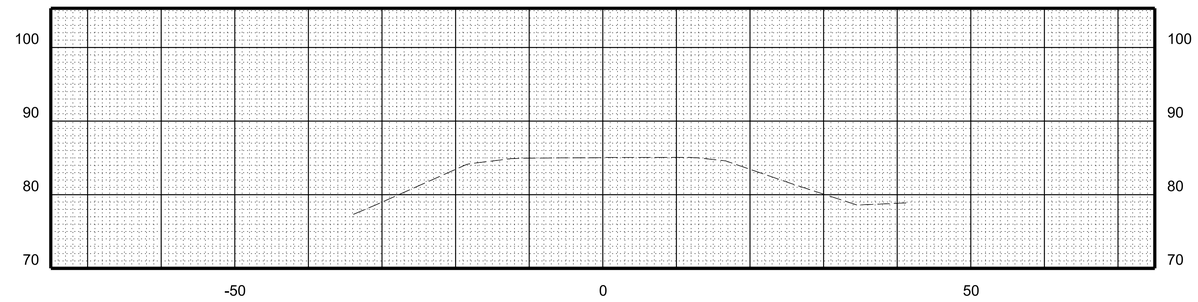

STA 12+25.00

PROJECT	SHEET NO.
0000-020-820	XS-02

12/8/2023
6:03:43 PM

PROJECT MANAGER _ CANDRA JORDAN (VDOT) (757)956-3079
SURVEYED BY, DATE _ PRECISION MEASUREMENTS, INC. (757)595-7570
DESIGN BY _____ TIMMONS GROUP (804) 200-6500
SUBSURFACE UTILITY BY, DATE PRECISION MEASUREMENTS, INC.

PRELIMINARY PLANS


THESE PLANS ARE UNFINISHED AND UNAPPROVED AND ARE NOT TO BE USED FOR ANY TYPE OF CONSTRUCTION.

CROSS SECTIONS

SCALE 1 IN. = 10 FT


DESIGN FEATURES RELATING TO CONSTRUCTION OR TO REGULATION AND CONTROL OF TRAFFIC MAY BE SUBJECT TO CHANGE AS DEEMED NECESSARY BY THE DEPARTMENT

REVISED	STATE	STATE ROUTE	STATE PROJECT	SHEET NO.
	VA.	258	0460-046-724 R201,C501	XS-03

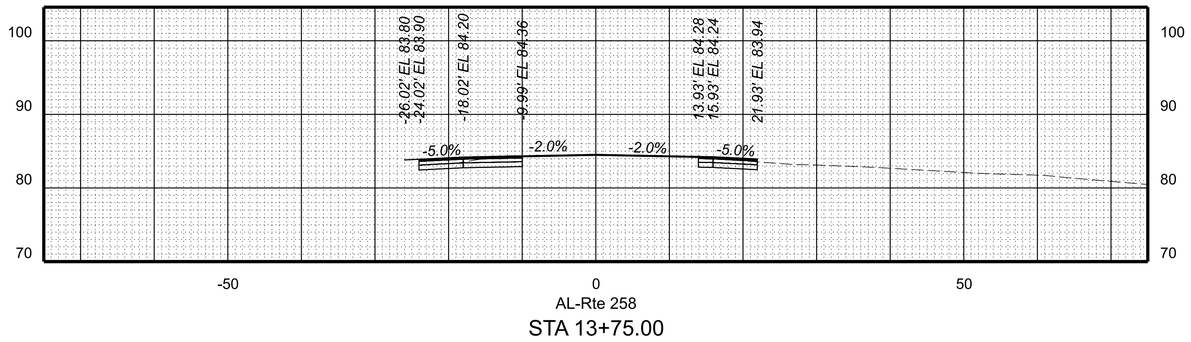


AL-Rte 258

STA 13+75.00

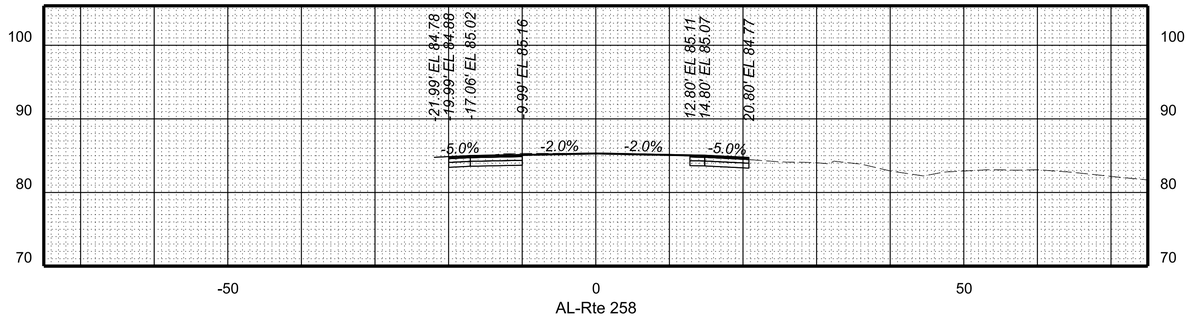

AL-Rte 258

STA 13+50.00

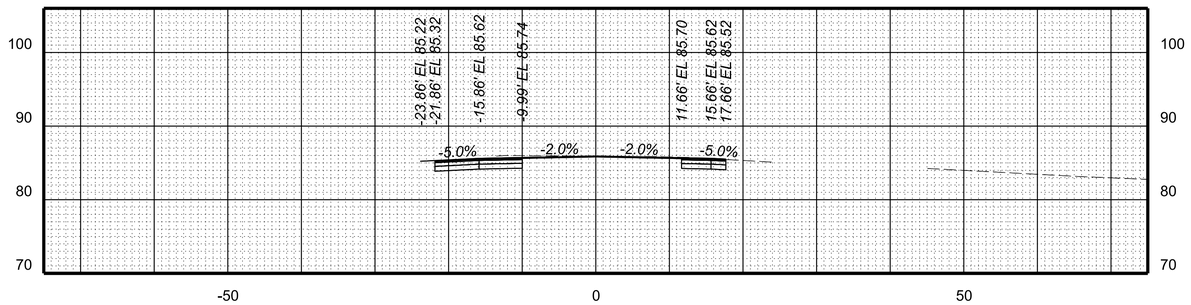

AL-Rte 258

STA 13+25.00

PROJECT	SHEET NO.
0000-020-820	XS-03

12/8/2023
6:03:44 PM


PROJECT MANAGER _ CANDRA JORDAN (VDOT) (757)956-3079
SURVEYED BY, DATE _ PRECISION MEASUREMENTS, INC. (757)595-7570
DESIGNED BY _ HIMMON GROUP (804) 200-0366
SUBSURFACE UTILITY BY, DATE PRECISION MEASUREMENTS, INC.

CROSS SECTIONS


SCALE 1 IN. = 10 FT

DESIGN FEATURES RELATING TO CONSTRUCTION OR TO REGULATION AND CONTROL OF TRAFFIC MAY BE SUBJECT TO CHANGE AS DEEMED NECESSARY BY THE DEPARTMENT


REVISED	STATE	STATE ROUTE	STATE PROJECT	SHEET NO.
	VA.	258	0460-046-724 R201,C501	XS-04

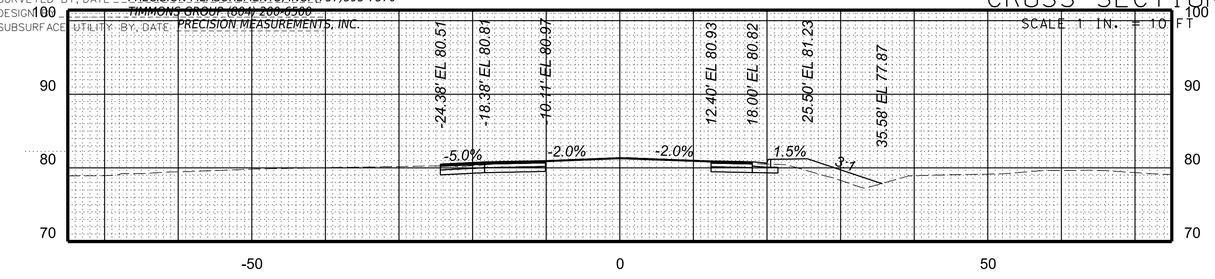


STA 14+75.00

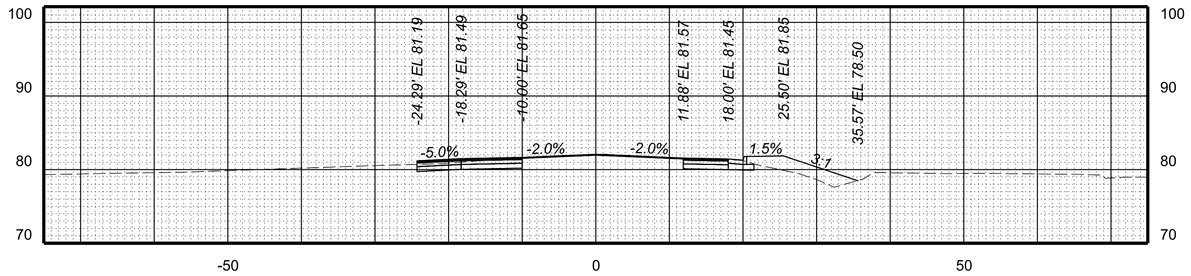

STA 14+50.00

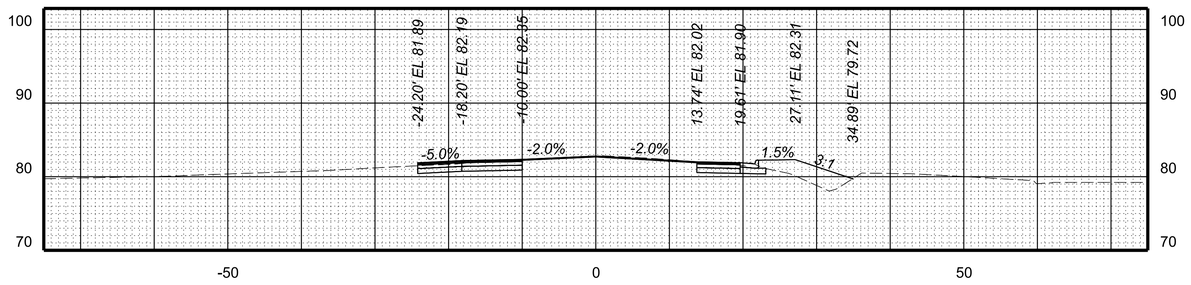

STA 14+25.00

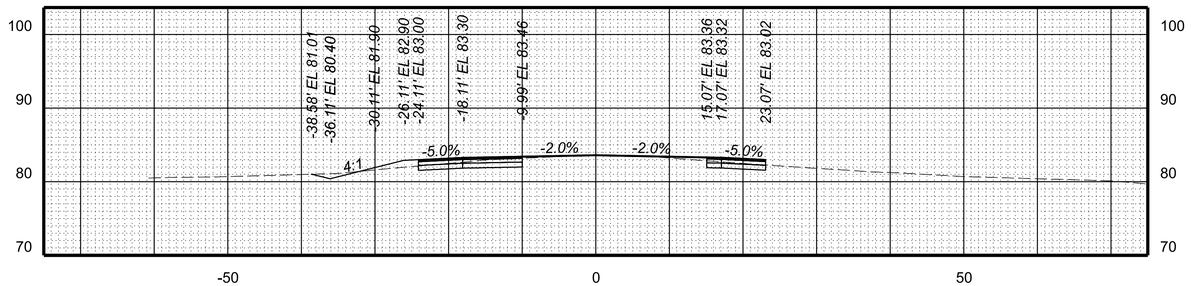

AL-Rte 258

STA 14+00.00

PROJECT	SHEET NO.
0000-020-820	XS-04

12/8/2023
6:03:45 PM


PROJECT MANAGER _ CANDRA JORDAN (VDOT) (757)956-3079
SURVEYED BY, DATE _ PRECISION MEASUREMENTS, INC. (757)595-7570
DESIGN BY _____ TIMMONS GROUP (804) 200-6500
SUBSURFACE UTILITY BY, DATE PRECISION MEASUREMENTS, INC.

CROSS SECTIONS


SCALE 1 IN. = 10 FT

DESIGN FEATURES RELATING TO CONSTRUCTION OR TO REGULATION AND CONTROL OF TRAFFIC MAY BE SUBJECT TO CHANGE AS DEEMED NECESSARY BY THE DEPARTMENT


REVISED	STATE	STATE ROUTE	STATE PROJECT	SHEET NO.
	VA.	258	0460-046-724 R201,C501	XS-05

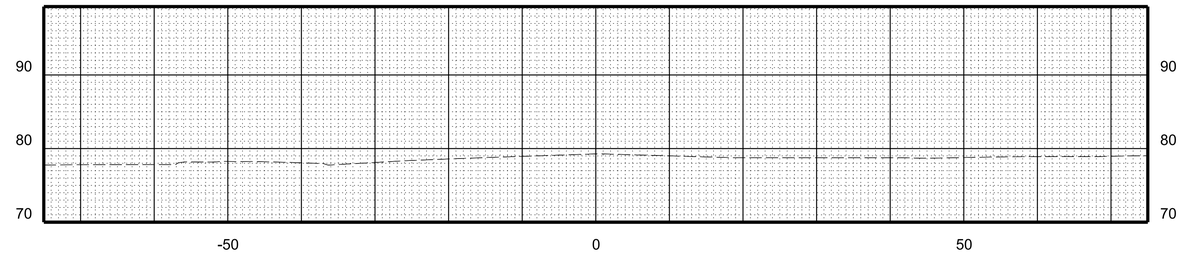


STA 15+75.00

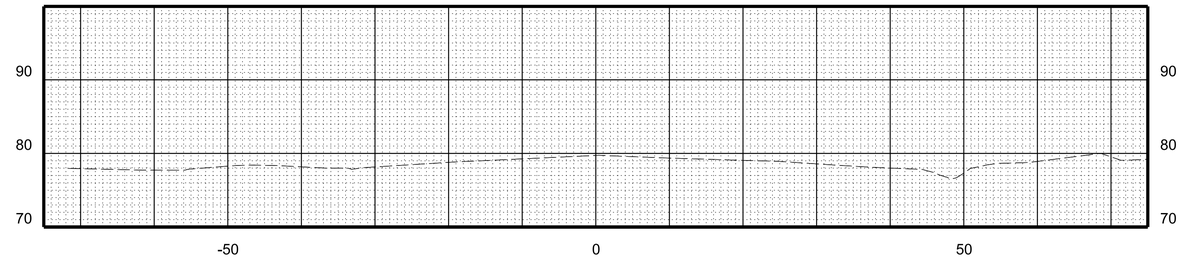

STA 15+50.00

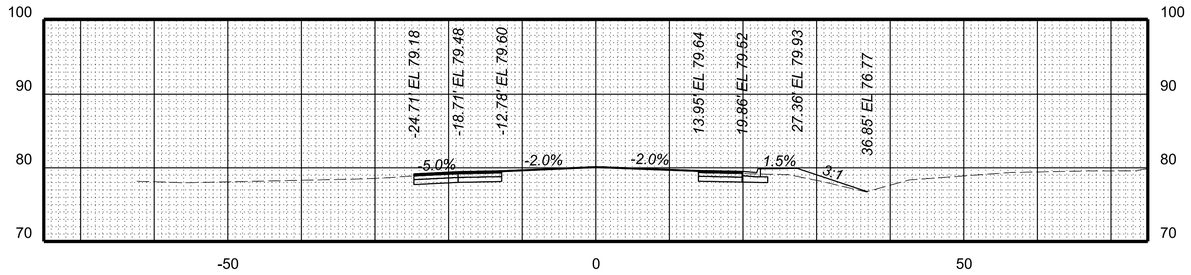

STA 15+25.00

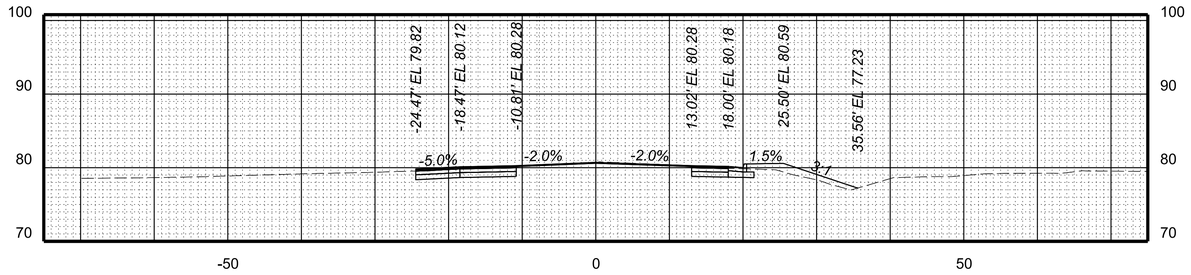

STA 15+00.00

PROJECT	SHEET NO.
0000-020-820	XS-05

12/8/2023
6:03:46 PM


PROJECT MANAGER _ CANDRA JORDAN (VDOT) (757)956-3079
SURVEYED BY, DATE _ PRECISION MEASUREMENTS, INC. (757)595-7570
DESIGN BY _ TIMMONS GROUP (804) 200-6500
SUBSURFACE UTILITY BY, DATE PRECISION MEASUREMENTS, INC.

CROSS SECTIONS


SCALE 1 IN. = 10 FT

DESIGN FEATURES RELATING TO CONSTRUCTION OR TO REGULATION AND CONTROL OF TRAFFIC MAY BE SUBJECT TO CHANGE AS DEEMED NECESSARY BY THE DEPARTMENT


REVISED	STATE	STATE ROUTE	STATE PROJECT	SHEET NO.
	VA.	258	0460-046-724 R201,C501	XS-06

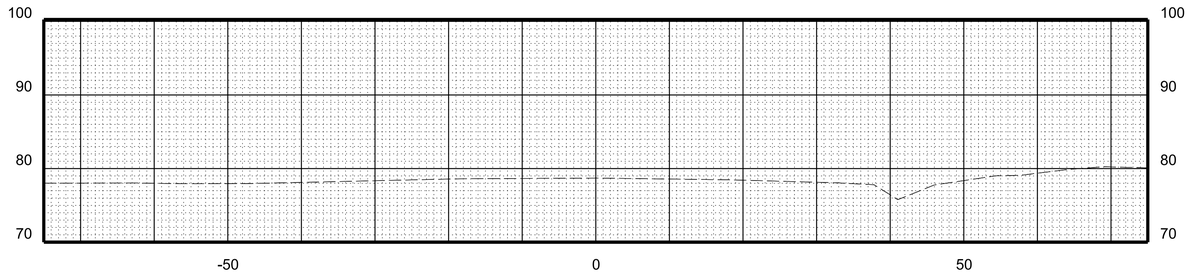


STA 16+75.00

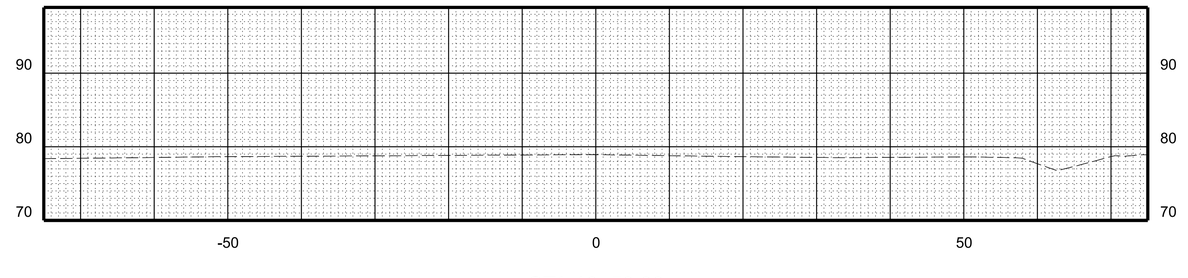

STA 16+50.00

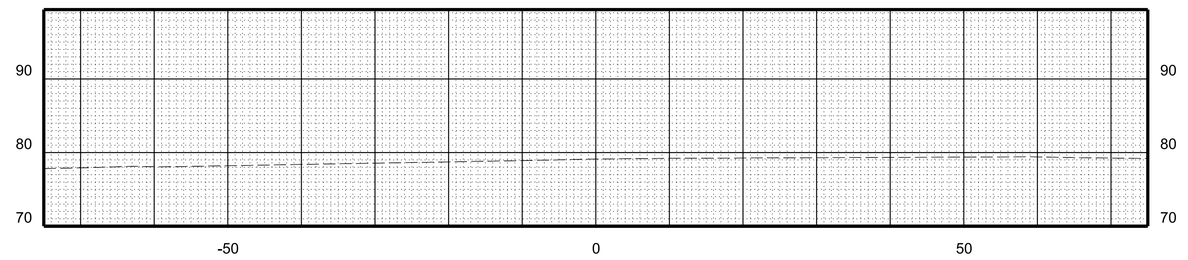

STA 16+25.00

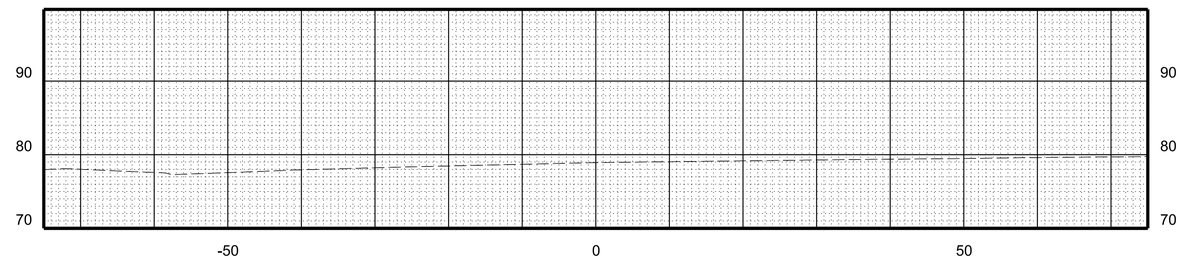

STA 16+00.00

PROJECT	SHEET NO.
0000-020-820	XS-06

12/8/2023
6:03:46 PM


PROJECT MANAGER _ CANDRA JORDAN (VDOT) (757)956-3079
SURVEYED BY, DATE _ PRECISION MEASUREMENTS, INC. (757)595-7570
DESIGN BY _____ TIMMONS GROUP (804) 200-6500
SUBSURFACE UTILITY BY, DATE PRECISION MEASUREMENTS, INC.

CROSS SECTIONS


SCALE 1 IN. = 10 FT

DESIGN FEATURES RELATING TO CONSTRUCTION OR TO REGULATION AND CONTROL OF TRAFFIC MAY BE SUBJECT TO CHANGE AS DEEMED NECESSARY BY THE DEPARTMENT


REVISED	STATE	STATE ROUTE	STATE PROJECT	SHEET NO.
	VA.	258	0460-046-724 R201,C501	XS-07

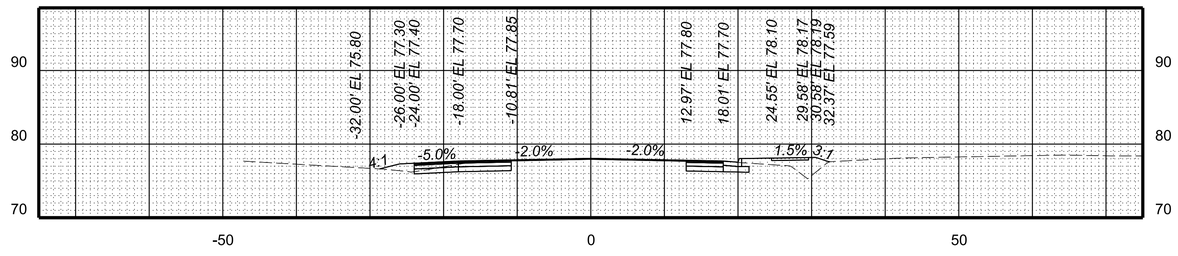


STA 17+75.00

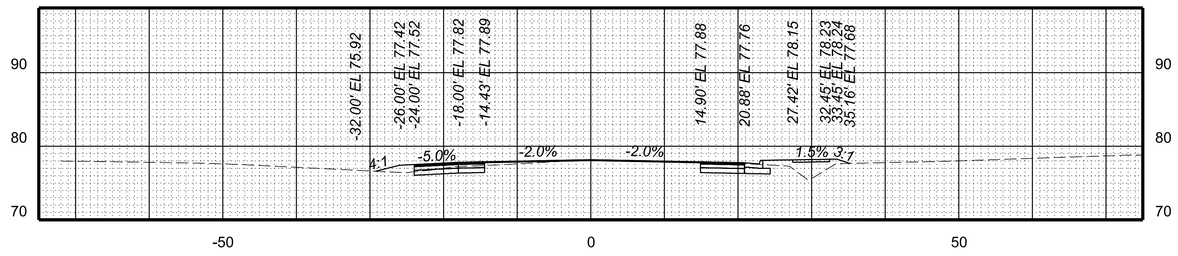

STA 17+50.00

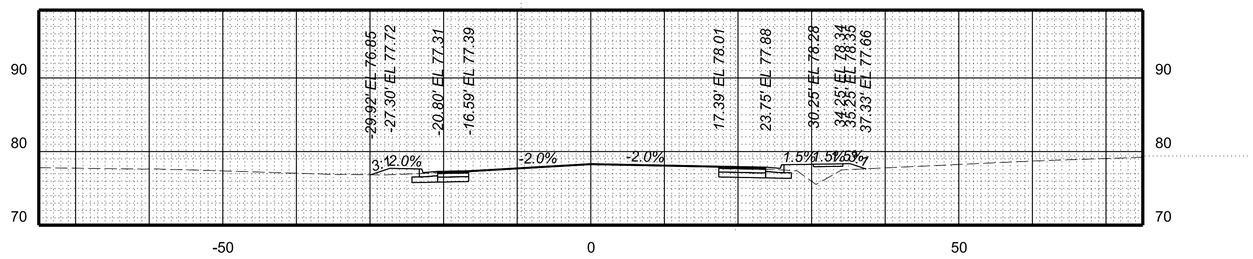

STA 17+25.00

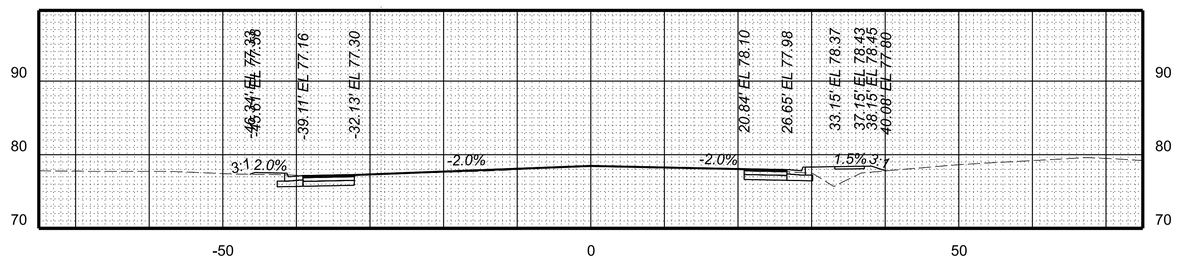

STA 17+00.00

PROJECT	SHEET NO.
0000-020-820	XS-07

12/8/2023
6:03:47 PM

PROJECT MANAGER _ CANDRA JORDAN (VDOT) (757)956-3079
SURVEYED BY, DATE _ PRECISION MEASUREMENTS, INC. (757)595-7570
DESIGN BY _____ TIMMONS GROUP (804) 200-6500
SUBSURFACE UTILITY BY, DATE PRECISION MEASUREMENTS, INC.

PRELIMINARY PLANS


THESE PLANS ARE UNFINISHED AND UNAPPROVED AND ARE NOT TO BE USED FOR ANY TYPE OF CONSTRUCTION.

CROSS SECTIONS


SCALE 1 IN. = 10 FT

DESIGN FEATURES RELATING TO CONSTRUCTION OR TO REGULATION AND CONTROL OF TRAFFIC MAY BE SUBJECT TO CHANGE AS DEEMED NECESSARY BY THE DEPARTMENT


REVISED	STATE	STATE ROUTE	STATE PROJECT	SHEET NO.
	VA.	258	0460-046-724 R201,C501	XS-08

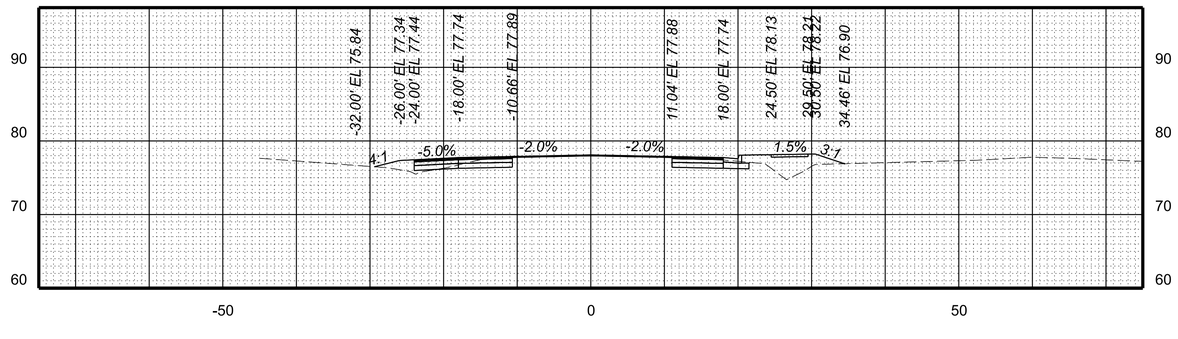

STA 18+50.00

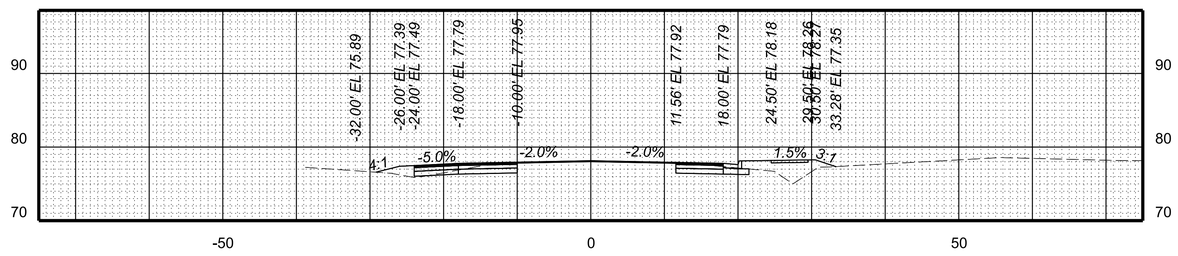

STA 18+25.00

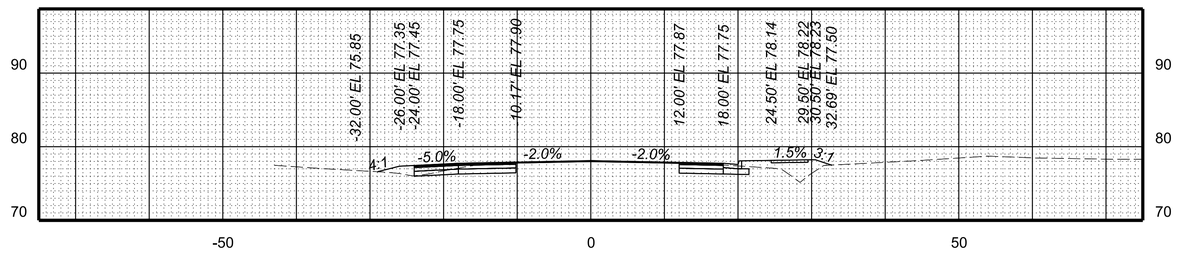

STA 18+00.00

PROJECT	SHEET NO.
0000-020-820	XS-08

12/8/2023
6:03:48 PM

PROJECT MANAGER _ CANDRA JORDAN (VDOT) (757)956-3079
SURVEYED BY, DATE _ PRECISION MEASUREMENTS, INC. (757)595-7570
DESIGN BY _____ TIMMONS GROUP (804) 200-6500
SUBSURFACE UTILITY BY, DATE PRECISION MEASUREMENTS, INC.

PRELIMINARY PLANS


THESE PLANS ARE UNFINISHED AND UNAPPROVED AND ARE NOT TO BE USED FOR ANY TYPE OF CONSTRUCTION.

CROSS SECTIONS


SCALE 1 IN. = 10 FT

DESIGN FEATURES RELATING TO CONSTRUCTION OR TO REGULATION AND CONTROL OF TRAFFIC MAY BE SUBJECT TO CHANGE AS DEEMED NECESSARY BY THE DEPARTMENT


REVISED	STATE	STATE ROUTE	STATE PROJECT	SHEET NO.
	VA.	258	0460-046-724 R201,C501	XS-09

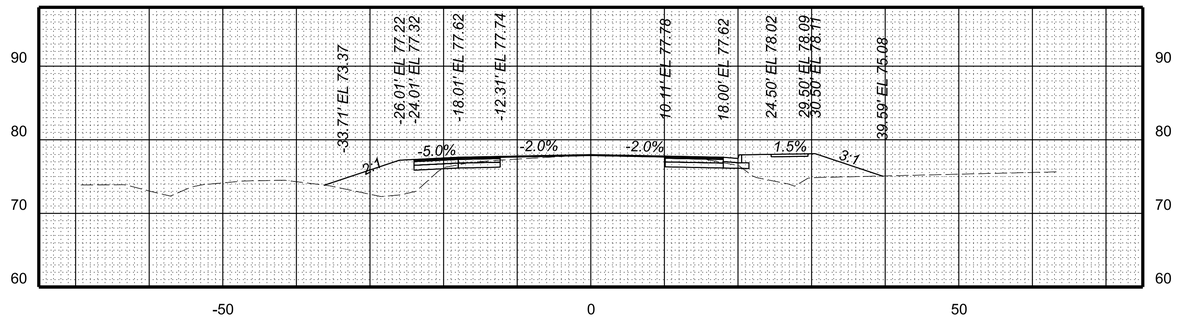

STA 19+25.00

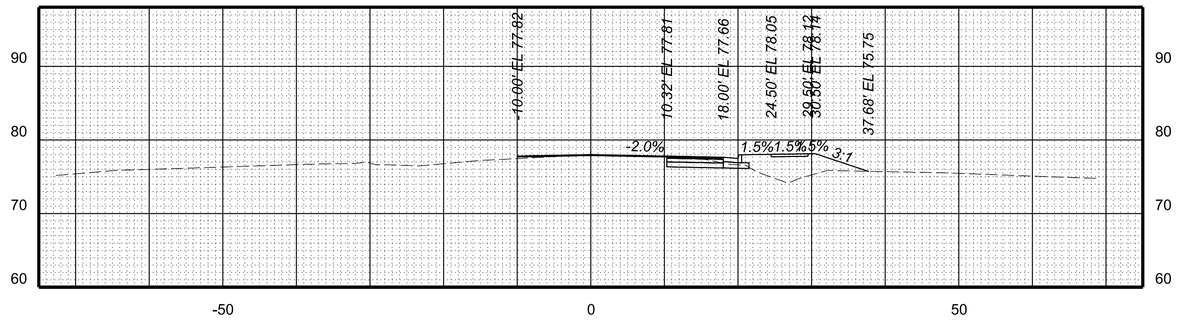

STA 19+00.00

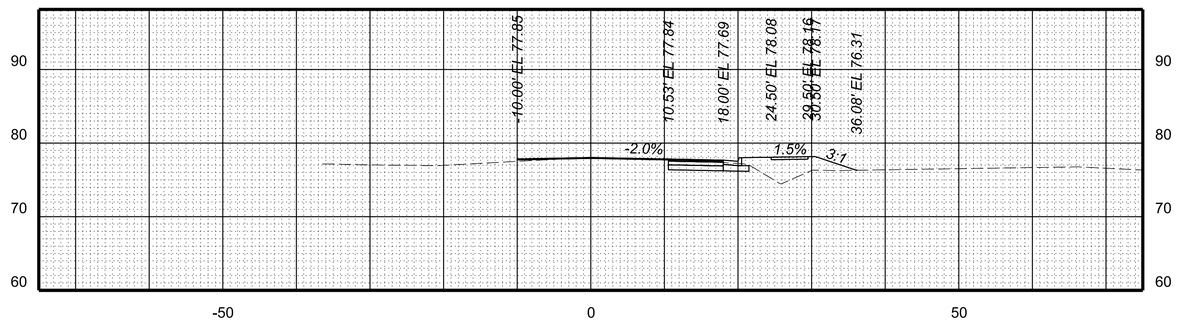

STA 18+75.00

PROJECT	SHEET NO.
0000-020-820	XS-09

12/8/2023
6:03:48 PM

PROJECT MANAGER _ CANDRA JORDAN (VDOT) (757)956-3079
SURVEYED BY, DATE _ PRECISION MEASUREMENTS, INC. (757)595-7570
DESIGN BY _____ TIMMONS GROUP (804) 200-6500
SUBSURFACE UTILITY BY, DATE PRECISION MEASUREMENTS, INC.

PRELIMINARY PLANS


THESE PLANS ARE UNFINISHED AND UNAPPROVED AND ARE NOT TO BE USED FOR ANY TYPE OF CONSTRUCTION.

CROSS SECTIONS


SCALE 1 IN. = 10 FT

DESIGN FEATURES RELATING TO CONSTRUCTION OR TO REGULATION AND CONTROL OF TRAFFIC MAY BE SUBJECT TO CHANGE AS DEEMED NECESSARY BY THE DEPARTMENT


REVISED	STATE	STATE ROUTE	STATE PROJECT	SHEET NO.
	VA.	258	0460-046-724 R201,C501	XS-10

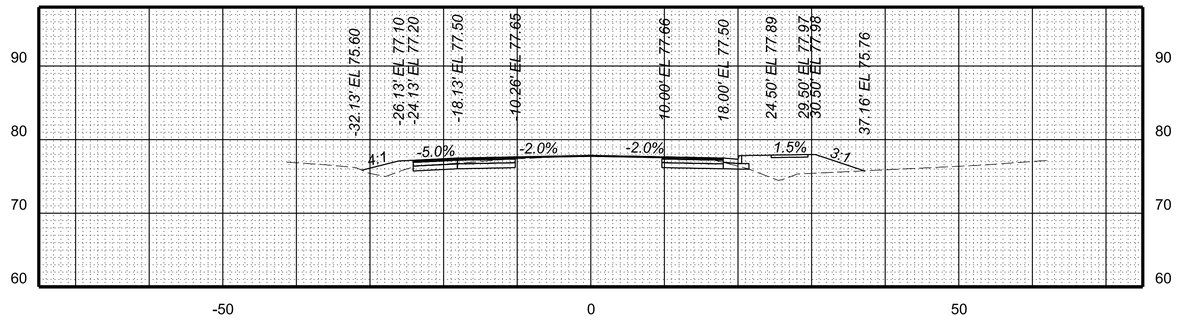

STA 20+00.00

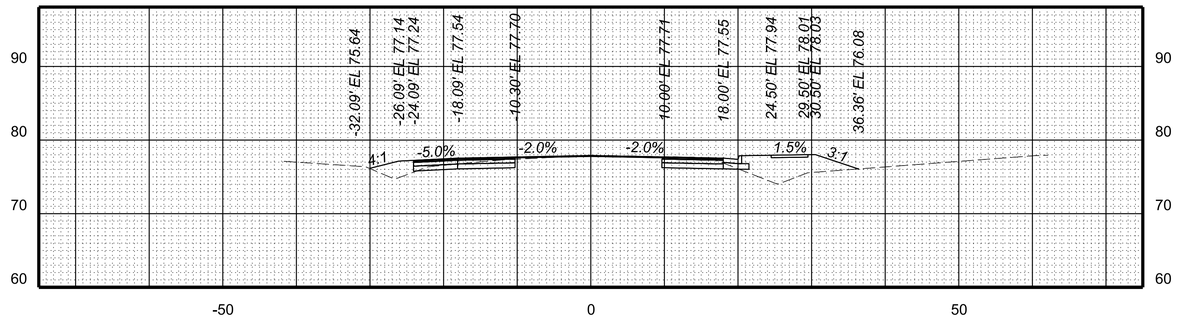

STA 19+75.00

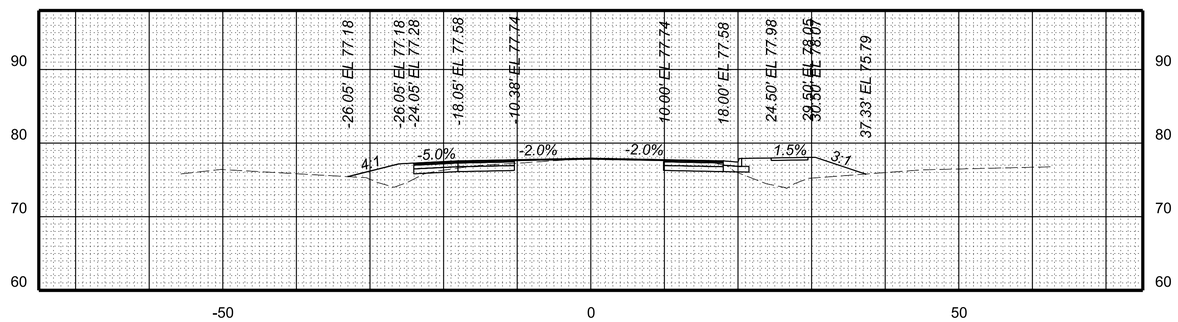

STA 19+50.00

PROJECT	SHEET NO.
0000-020-820	XS-10

12/8/2023
6:03:49 PM

PROJECT MANAGER _ CANDRA JORDAN (VDOT) (757)956-3079
SURVEYED BY, DATE _ PRECISION MEASUREMENTS, INC. (757)595-7570
DESIGN BY _ TIMMONS GROUP (804) 200-6500
SUBSURFACE UTILITY BY, DATE PRECISION MEASUREMENTS, INC.

PRELIMINARY PLANS


THESE PLANS ARE UNFINISHED AND UNAPPROVED AND ARE NOT TO BE USED FOR ANY TYPE OF CONSTRUCTION.

CROSS SECTIONS


SCALE 1 IN. = 10 FT

DESIGN FEATURES RELATING TO CONSTRUCTION OR TO REGULATION AND CONTROL OF TRAFFIC MAY BE SUBJECT TO CHANGE AS DEEMED NECESSARY BY THE DEPARTMENT


REVISED	STATE	STATE ROUTE	STATE PROJECT	SHEET NO.
	VA.	258	0460-046-724 R201,C501	XS-11

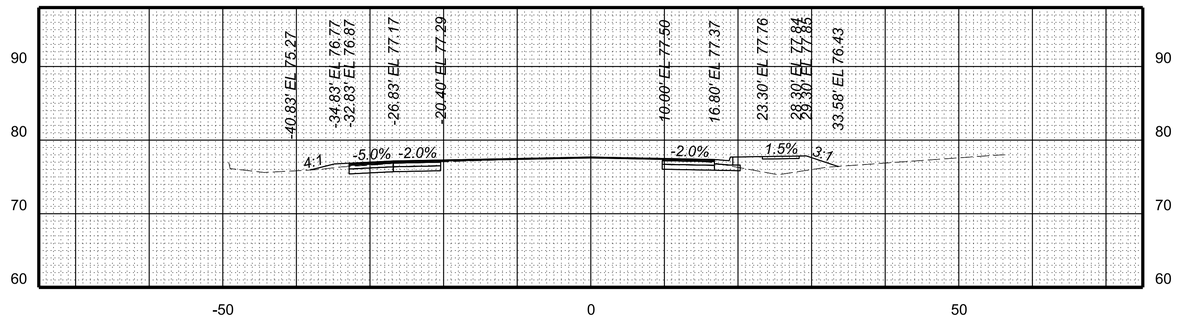

STA 20+75.00

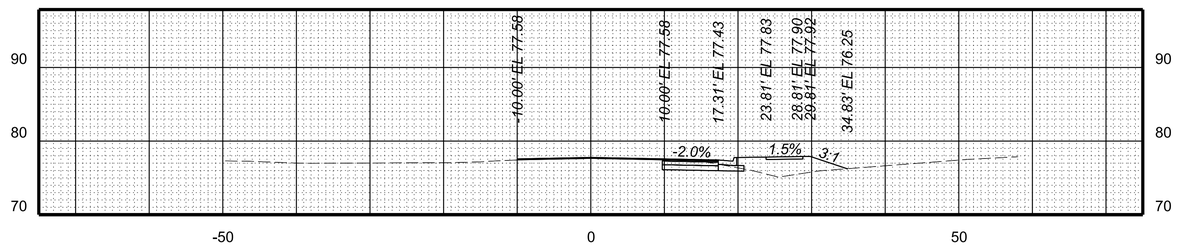

STA 20+50.00

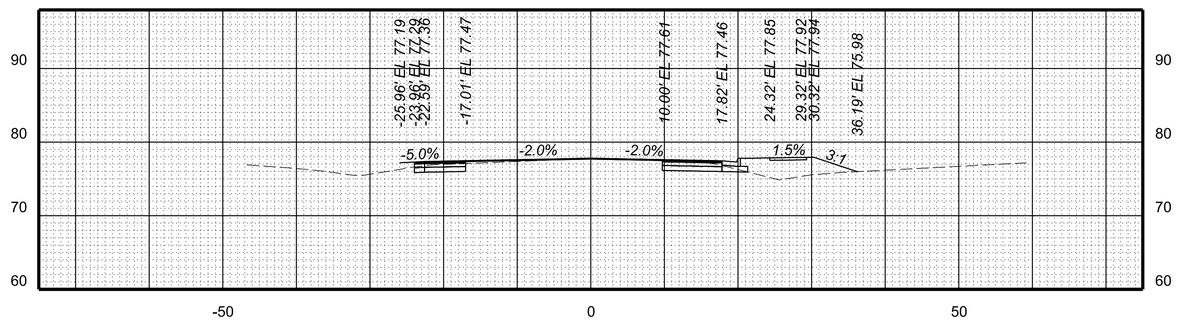

STA 20+25.00

PROJECT	SHEET NO.
0000-020-820	XS-11

12/8/2023
6:03:50 PM

PROJECT MANAGER _ CANDRA JORDAN (VDOT) (757)956-3079
SURVEYED BY, DATE _ PRECISION MEASUREMENTS, INC. (757)595-7570
DESIGN BY _____ TIMMONS GROUP (804) 200-6500
SUBSURFACE UTILITY BY, DATE PRECISION MEASUREMENTS, INC.

PRELIMINARY PLANS


THESE PLANS ARE UNFINISHED AND UNAPPROVED AND ARE NOT TO BE USED FOR ANY TYPE OF CONSTRUCTION.

CROSS SECTIONS


SCALE 1 IN. = 10 FT

DESIGN FEATURES RELATING TO CONSTRUCTION OR TO REGULATION AND CONTROL OF TRAFFIC MAY BE SUBJECT TO CHANGE AS DEEMED NECESSARY BY THE DEPARTMENT


REVISED	STATE	STATE ROUTE	STATE PROJECT	SHEET NO.
	VA.	258	0460-046-724 R201,C501	XS-12

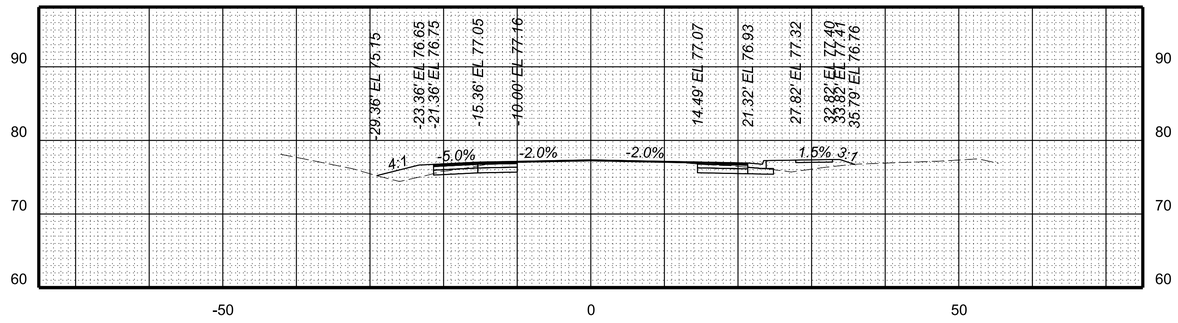

STA 21+50.00

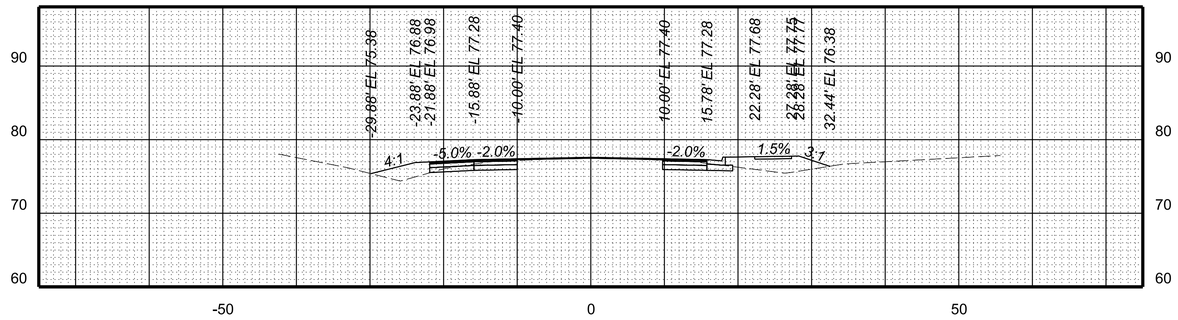

STA 21+25.00

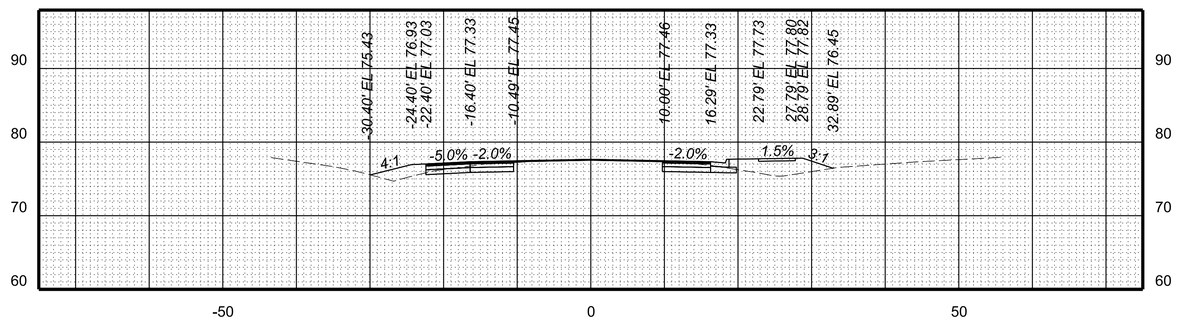

STA 21+00.00

PROJECT	SHEET NO.
0000-020-820	XS-12

12/8/2023
6:03:50 PM

PROJECT MANAGER _ CANDRA JORDAN (VDOT) (757)956-3079
SURVEYED BY, DATE _ PRECISION MEASUREMENTS, INC. (757)595-7570
DESIGN BY _____ TIMMONS GROUP (804) 200-6500
SUBSURFACE UTILITY BY, DATE PRECISION MEASUREMENTS, INC.

PRELIMINARY PLANS


THESE PLANS ARE UNFINISHED AND UNAPPROVED AND ARE NOT TO BE USED FOR ANY TYPE OF CONSTRUCTION.

CROSS SECTIONS


SCALE 1 IN. = 10 FT

DESIGN FEATURES RELATING TO CONSTRUCTION OR TO REGULATION AND CONTROL OF TRAFFIC MAY BE SUBJECT TO CHANGE AS DEEMED NECESSARY BY THE DEPARTMENT


REVISED	STATE	STATE ROUTE	STATE PROJECT	SHEET NO.
	VA.	258	0460-046-724 R201,C501	XS-13

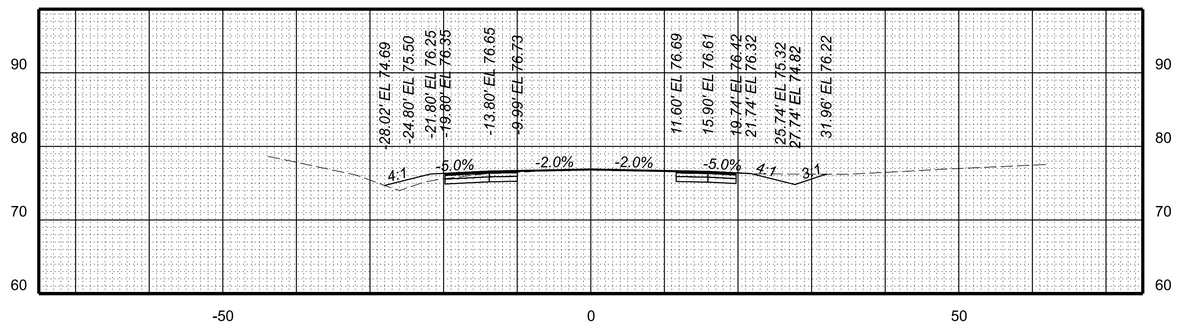

STA 22+25.00

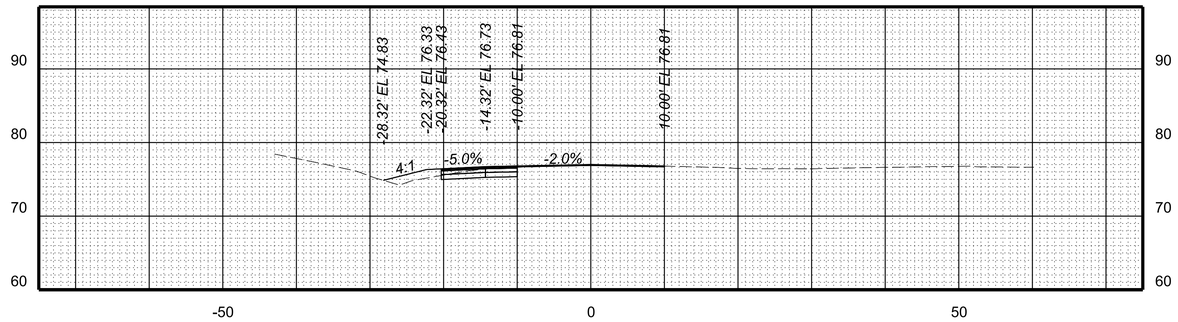

STA 22+00.00

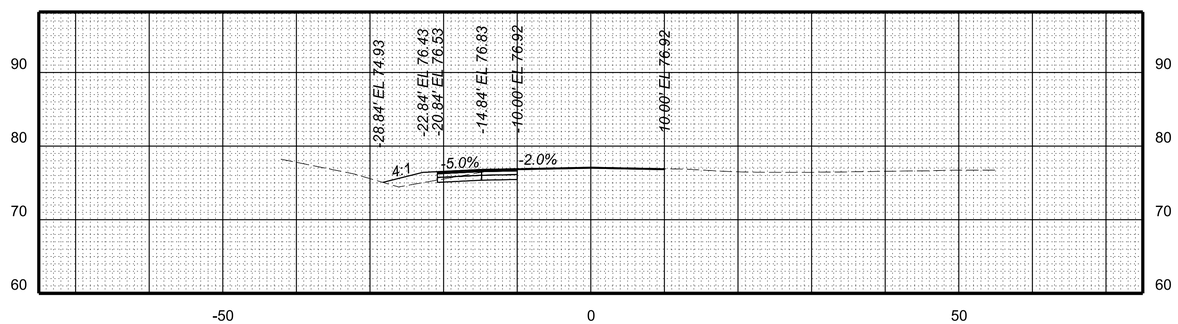

STA 21+75.00

PROJECT	SHEET NO.
0000-020-820	XS-13

12/8/2023
6:03:51 PM

PROJECT MANAGER _ CANDRA JORDAN (VDOT) (757)956-3079
SURVEYED BY, DATE _ PRECISION MEASUREMENTS, INC. (757)595-7570
DESIGN BY _____ TIMMONS GROUP (804) 200-6500
SUBSURFACE UTILITY BY, DATE PRECISION MEASUREMENTS, INC.

PRELIMINARY PLANS


THESE PLANS ARE UNFINISHED AND UNAPPROVED AND ARE NOT TO BE USED FOR ANY TYPE OF CONSTRUCTION.

CROSS SECTIONS

SCALE 1 IN. = 10 FT


DESIGN FEATURES RELATING TO CONSTRUCTION OR TO REGULATION AND CONTROL OF TRAFFIC MAY BE SUBJECT TO CHANGE AS DEEMED NECESSARY BY THE DEPARTMENT

REVISED	STATE	STATE ROUTE	STATE PROJECT	SHEET NO.
	VA.	258	0460-046-724 R201,C501	XS-14

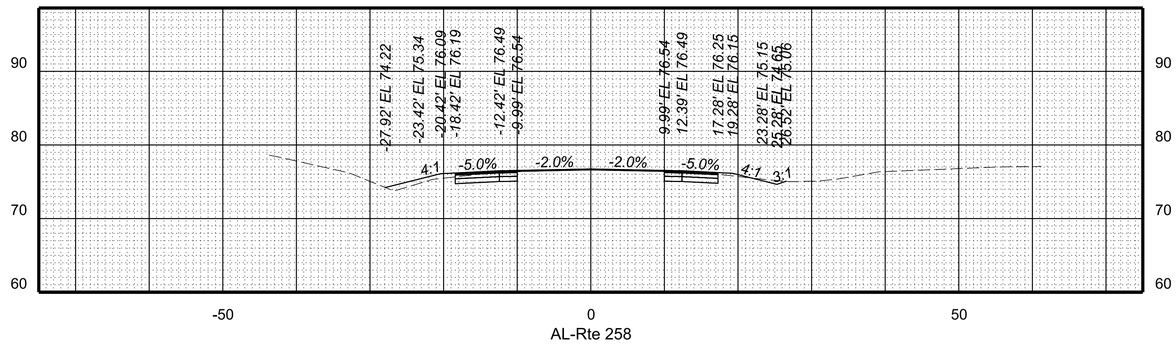


AL-Rte 258

STA 23+00.00

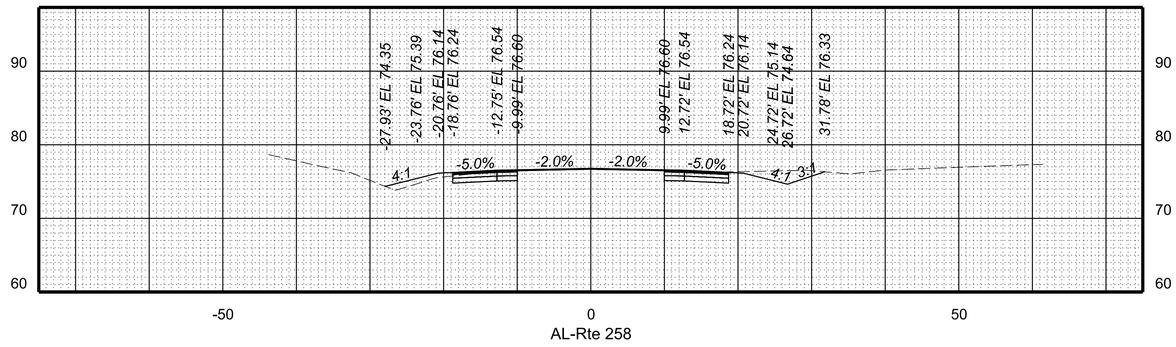

AL-Rte 258

STA 22+75.00

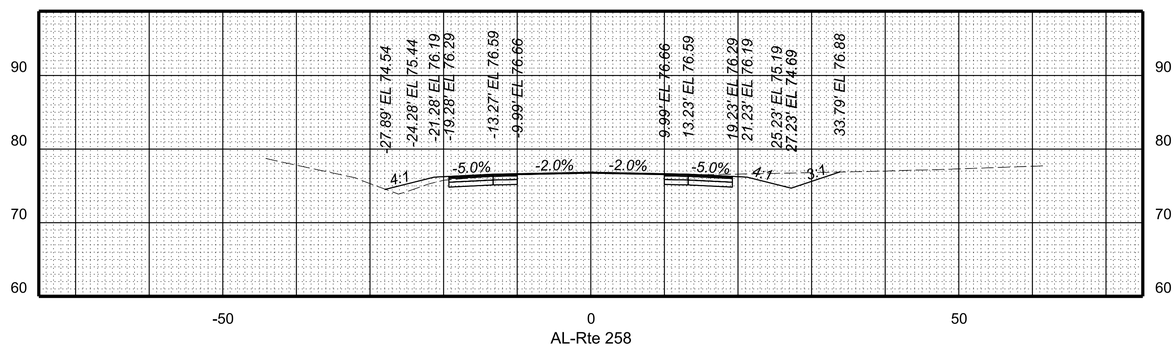

AL-Rte 258

STA 22+50.00

PROJECT	SHEET NO.
0000-020-820	XS-14

12/8/2023
6:03:52 PM


PROJECT MANAGER _ CANDRA JORDAN (VDOT) (757)956-3079
SURVEYED BY, DATE _ PRECISION MEASUREMENTS, INC. (757)595-7570
DESIGN BY _ TIMMONS GROUP (804) 200-6500
SUBSURFACE UTILITY BY, DATE PRECISION MEASUREMENTS, INC.

CROSS SECTIONS


SCALE 1 IN. = 10 FT

DESIGN FEATURES RELATING TO CONSTRUCTION OR TO REGULATION AND CONTROL OF TRAFFIC MAY BE SUBJECT TO CHANGE AS DEEMED NECESSARY BY THE DEPARTMENT


REVISED	STATE	STATE ROUTE	STATE PROJECT	SHEET NO.
	VA.	258	0460-046-724 R201,C501	XS-15

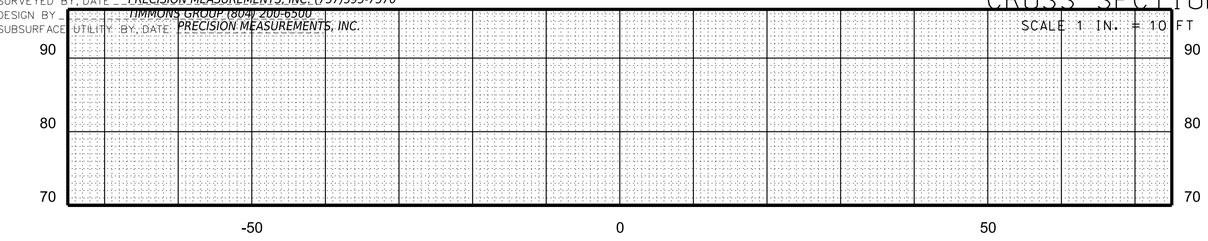


STA 24+00.00

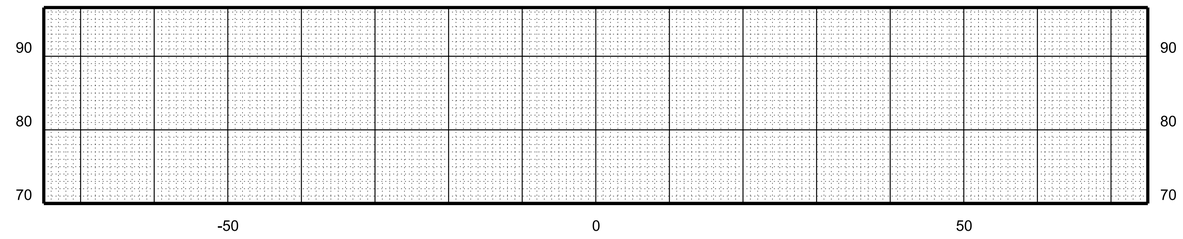

STA 23+75.00

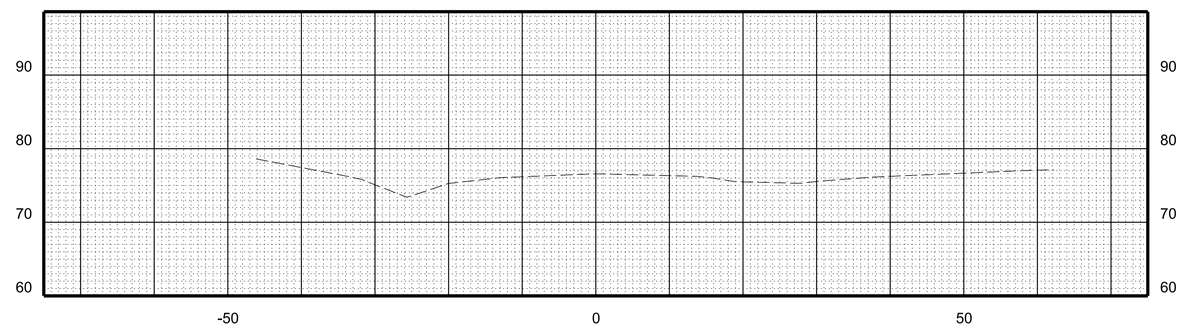

STA 23+50.00

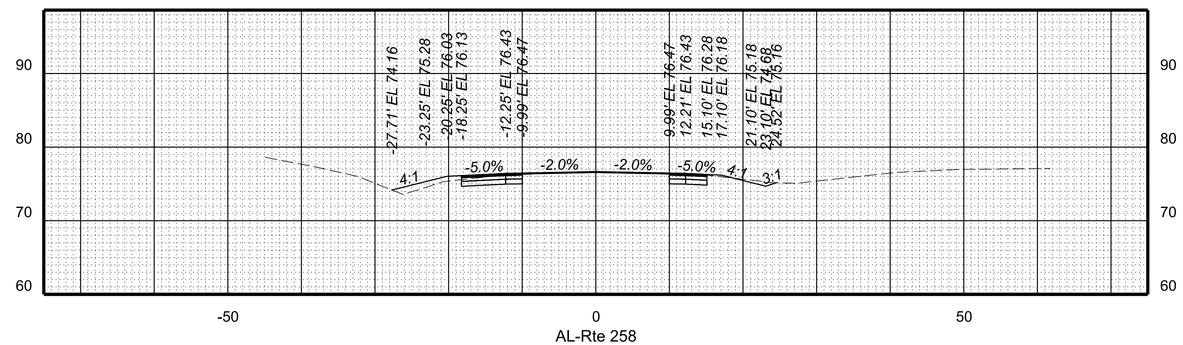

STA 23+25.00

PROJECT	SHEET NO.
0000-020-820	XS-15

12/8/2023
6:03:52 PM

PROJECT MANAGER _ CANDRA JORDAN (VDOT) (757)956-3079
SURVEYED BY, DATE _ PRECISION MEASUREMENTS, INC. (757)595-7570
DESIGN BY _____ TIMMONS GROUP (804) 200-6500
SUBSURFACE UTILITY BY, DATE PRECISION MEASUREMENTS, INC.

PRELIMINARY PLANS


THESE PLANS ARE UNFINISHED AND UNAPPROVED AND ARE NOT TO BE USED FOR ANY TYPE OF CONSTRUCTION.

CROSS SECTIONS

SCALE 1 IN. = 10 FT

DESIGN FEATURES RELATING TO CONSTRUCTION OR TO REGULATION AND CONTROL OF TRAFFIC MAY BE SUBJECT TO CHANGE AS DEEMED NECESSARY BY THE DEPARTMENT

REVISED	STATE	STATE ROUTE	STATE PROJECT	SHEET NO.
	VA.	258	0460-046-724 R201,C501	XS-16

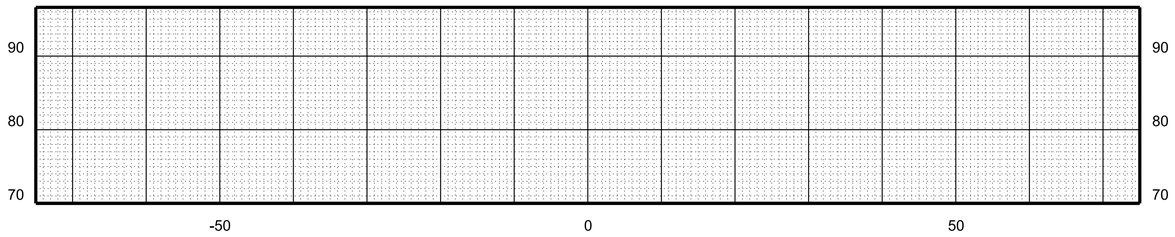

STA 24+00.00

PROJECT	SHEET NO.
0000-020-820	XS-16