10/26/2023
4:35:37 PM

PROJECT MANAGER Walt Zaman, P.E. (757) 956-3272 (Hampton Rds. District)
SURVEYED BY, DATE Bice Associates (757) 306-4260 1/1/17
DESIGN BY Jason Henry, P.E. (804) 786-5975 (Central Office)
SUBSURFACE UTILITY BY, DATE Bice Associates (757) 306-4260 1/1/17

CROSS SECTIONS


SCALE 1 IN. = 5 FT

DESIGN FEATURES RELATING TO CONSTRUCTION OR TO REGULATION AND CONTROL OF TRAFFIC MAY BE SUBJECT TO CHANGE AS DEEMED NECESSARY BY THE DEPARTMENT

REVISED	STATE	STATE ROUTE	STATE PROJECT	SHEET NO.
	VA.	0669	0669-046-682, C501, RW-201	1

Cross Section Sheet Index

Nike Park	1-33
Reynolds Drive	34-37
Entrance	38-41
US 17 SB	42-48
US 17 NB	49-55

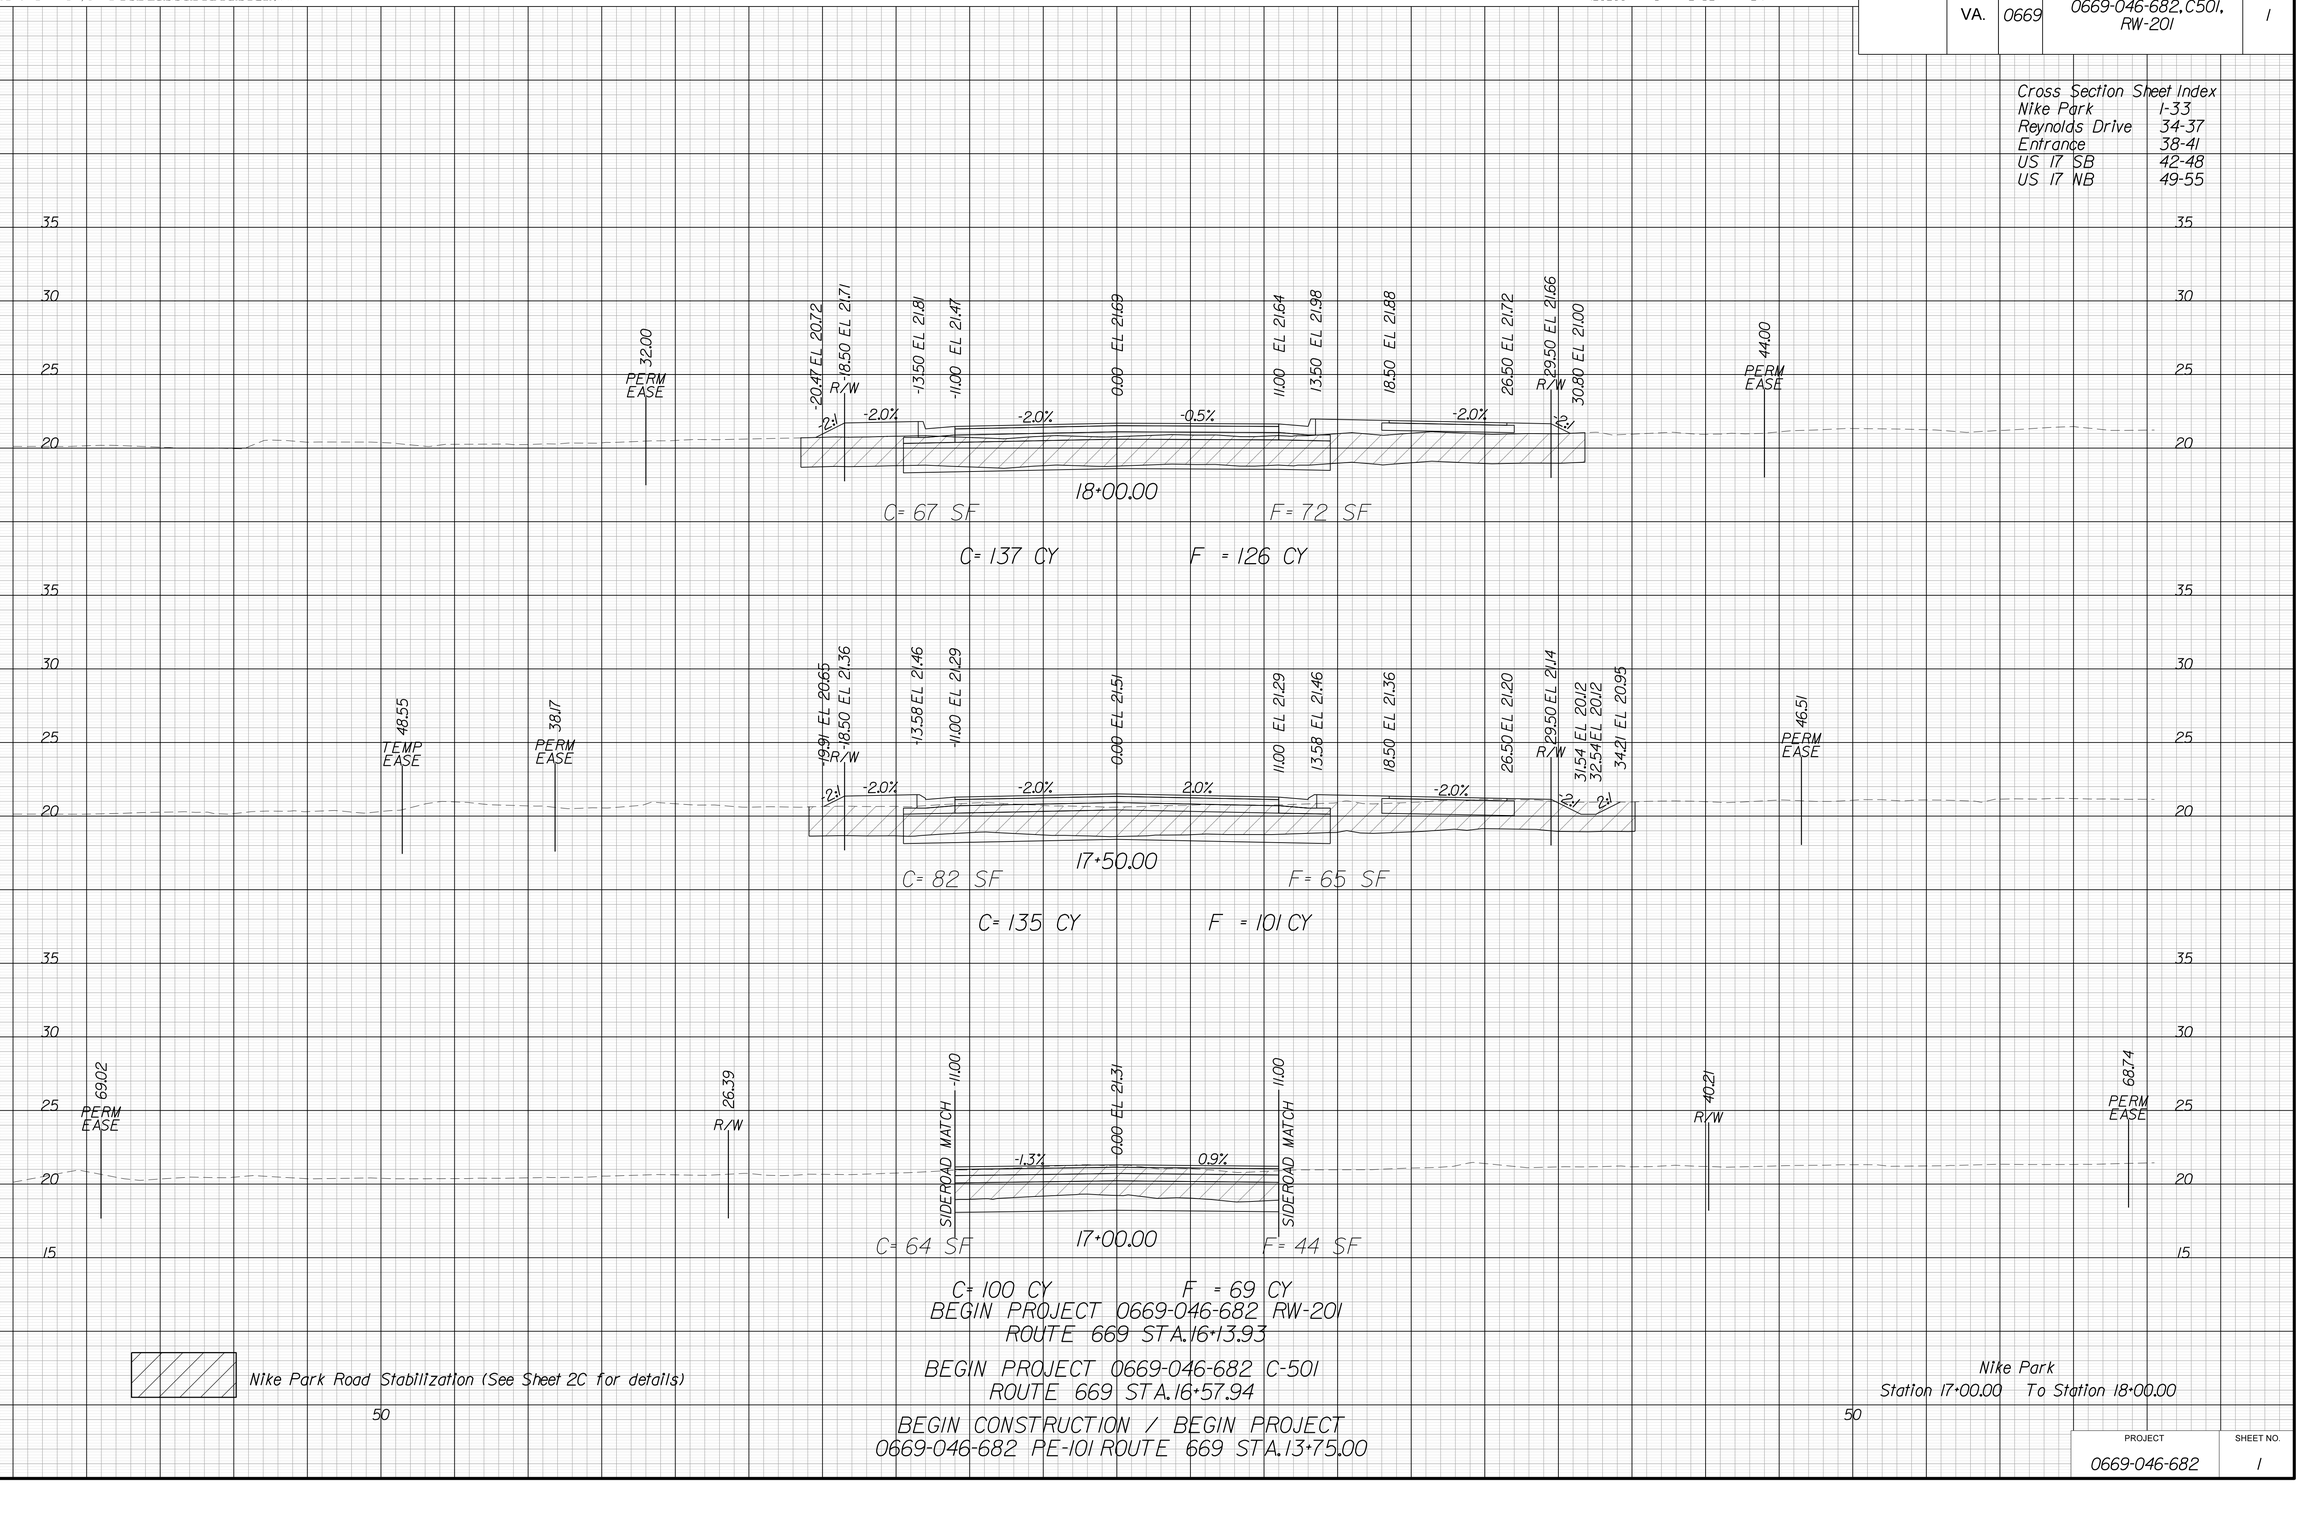

BEGIN PROJECT 0669-046-682 RW-201
ROUTE 669 STA. 16+13.93

BEGIN PROJECT 0669-046-682 C-501
ROUTE 669 STA. 16+57.94

BEGIN CONSTRUCTION / BEGIN PROJECT
0669-046-682 PE-101 ROUTE 669 STA. 13+75.00

PROJECT	SHEET NO.
0669-046-682	1

10/26/2023
4:35:42 PM


PROJECT MANAGER Walt Zaman, P.E. (757) 956-3272 (Hampton Rds. District)
SURVEYED BY, DATE Bice Associates (757) 306-4260 1/1/17
DESIGN BY Jason Henry, P.E. (804) 786-5975 (Central Office)
SUBSURFACE UTILITY BY, DATE Bice Associates (757) 306-4260 1/1/17

CROSS SECTIONS

SCALE 1 IN. = 5 FT

DESIGN FEATURES RELATING TO CONSTRUCTION OR TO REGULATION AND CONTROL OF TRAFFIC MAY BE SUBJECT TO CHANGE AS DEEMED NECESSARY BY THE DEPARTMENT

REVISED	STATE	STATE ROUTE	STATE PROJECT	SHEET NO.
	VA.	0669	0669-046-682, C501, RW-201	2

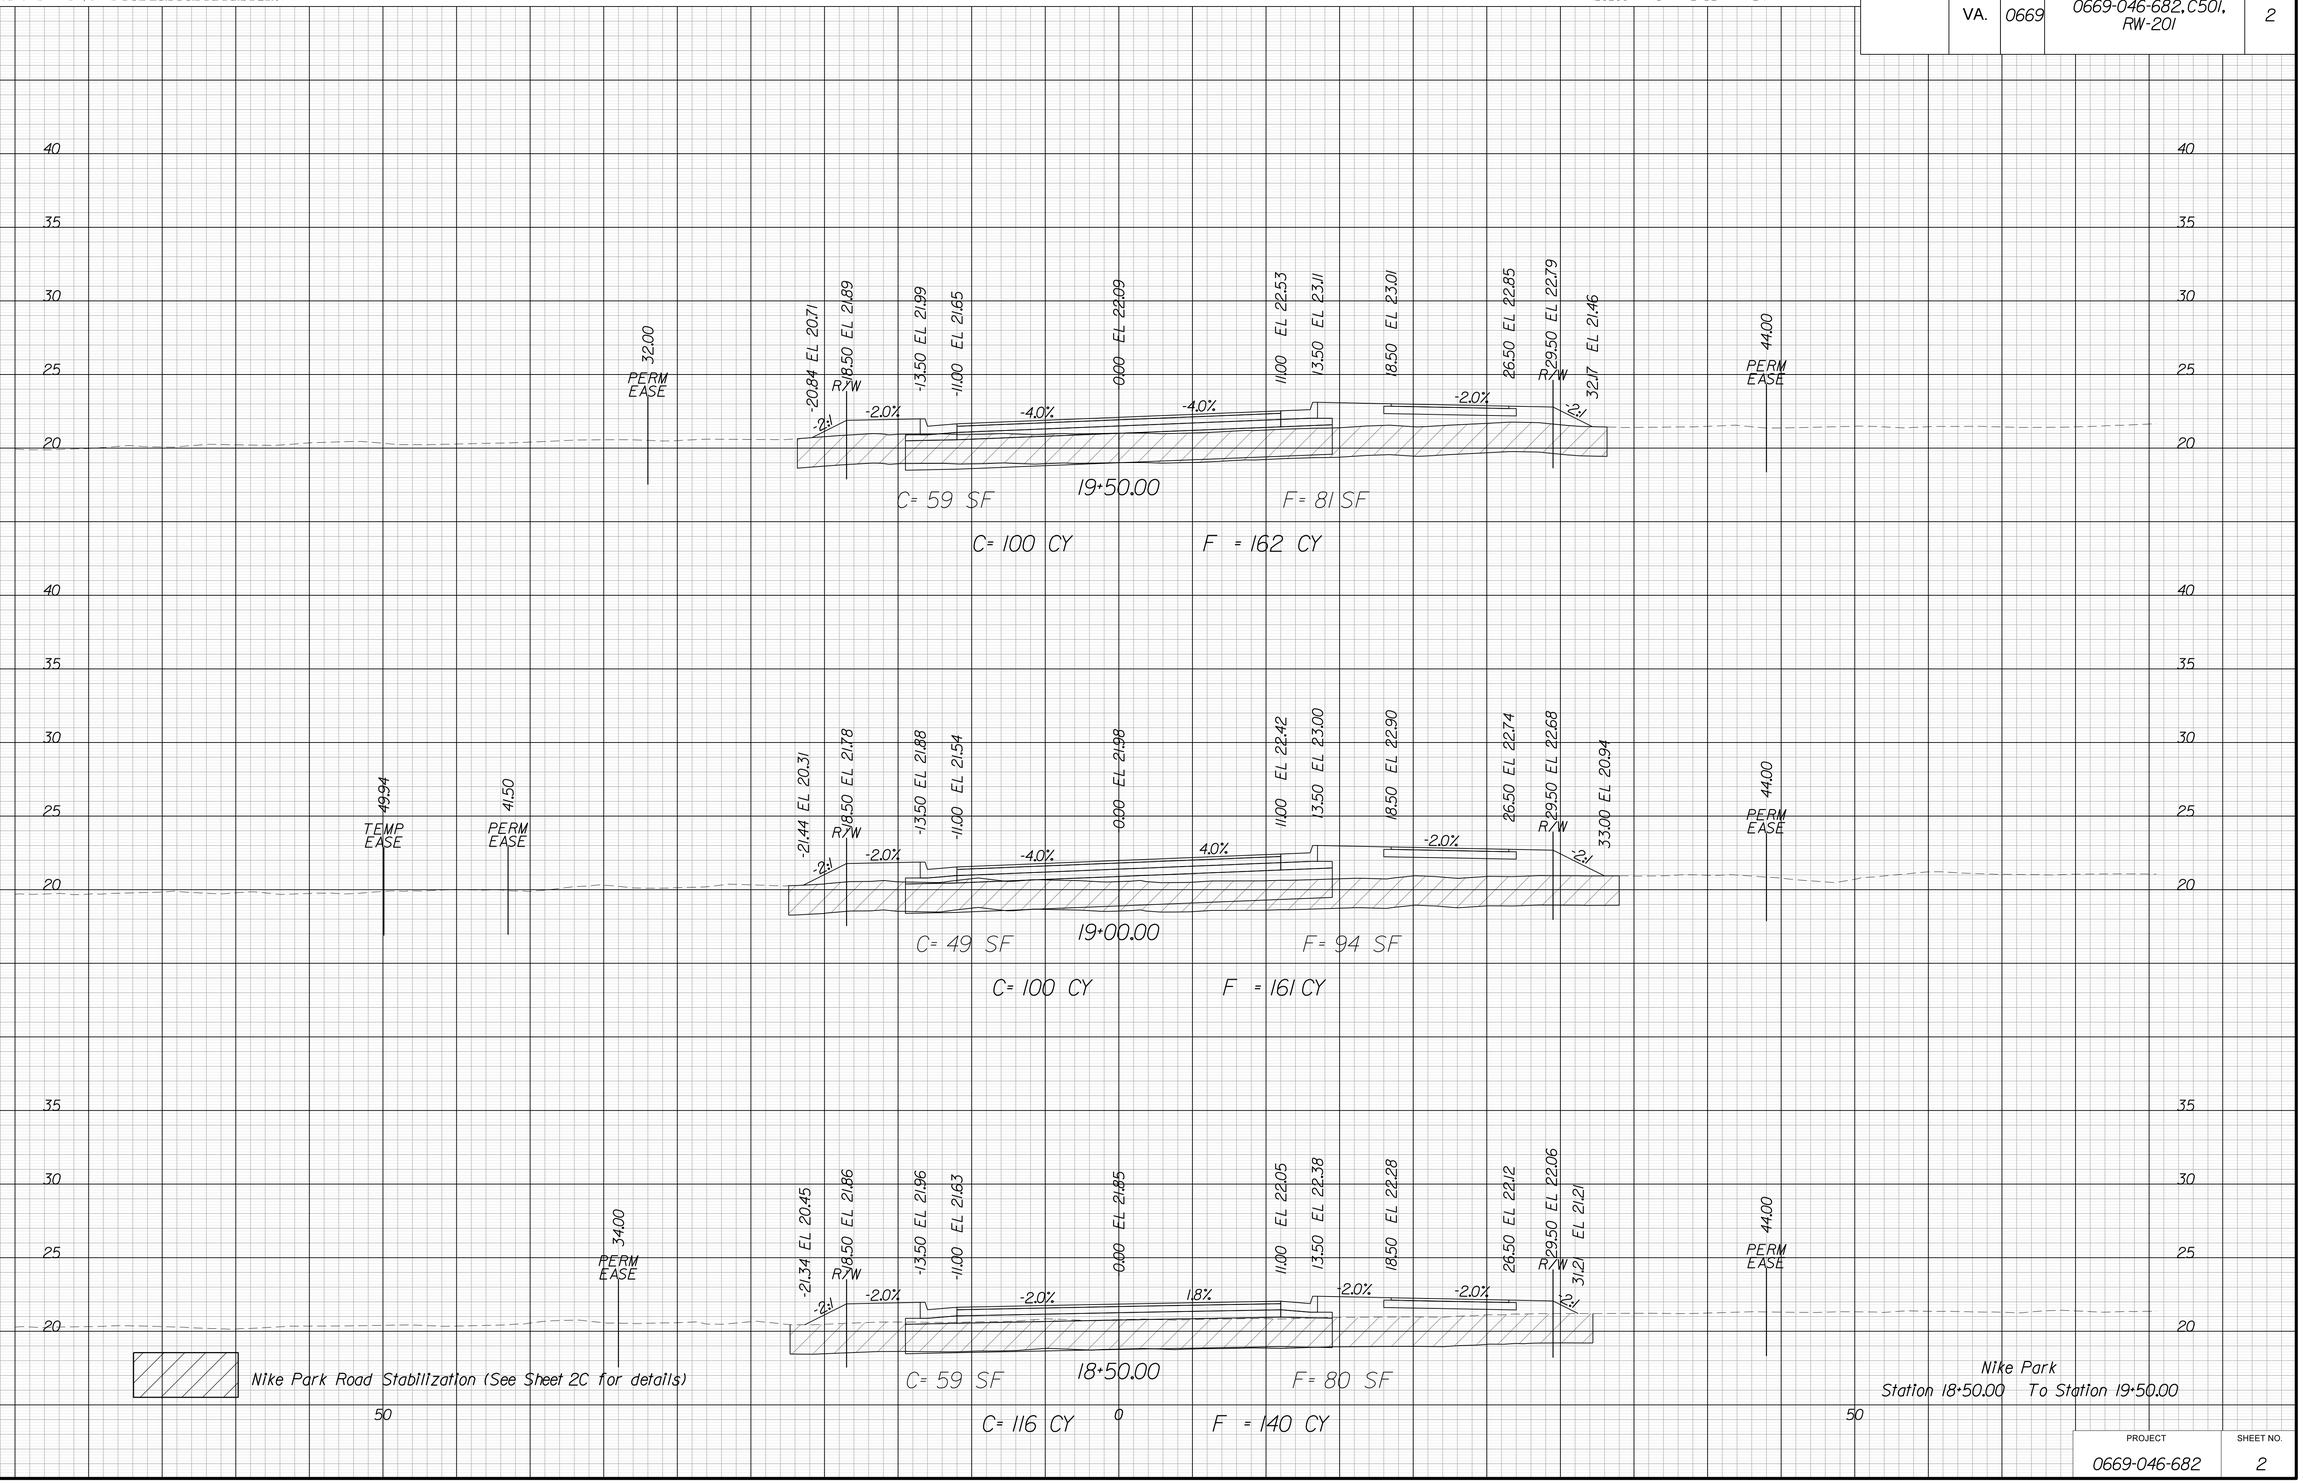

PROJECT	SHEET NO.
0669-046-682	2

10/26/2023
4:35:52 PM


PROJECT MANAGER Walt Zaman, P.E. (757) 956-3272 (Hampton Rds. District)
SURVEYED BY, DATE Bice Associates (757) 306-4260 1/1/17
DESIGN BY Jason Henry, P.E. (804) 786-5975 (Central Office)
SUBSURFACE UTILITY BY, DATE Bice Associates (757) 306-4260 1/1/17

CROSS SECTIONS

SCALE 1 IN. = 5 FT

DESIGN FEATURES RELATING TO CONSTRUCTION OR TO REGULATION AND CONTROL OF TRAFFIC MAY BE SUBJECT TO CHANGE AS DEEMED NECESSARY BY THE DEPARTMENT

REVISED	STATE	STATE ROUTE	STATE PROJECT	SHEET NO.
	VA.	0669	0669-046-682,C501, RW-201	3

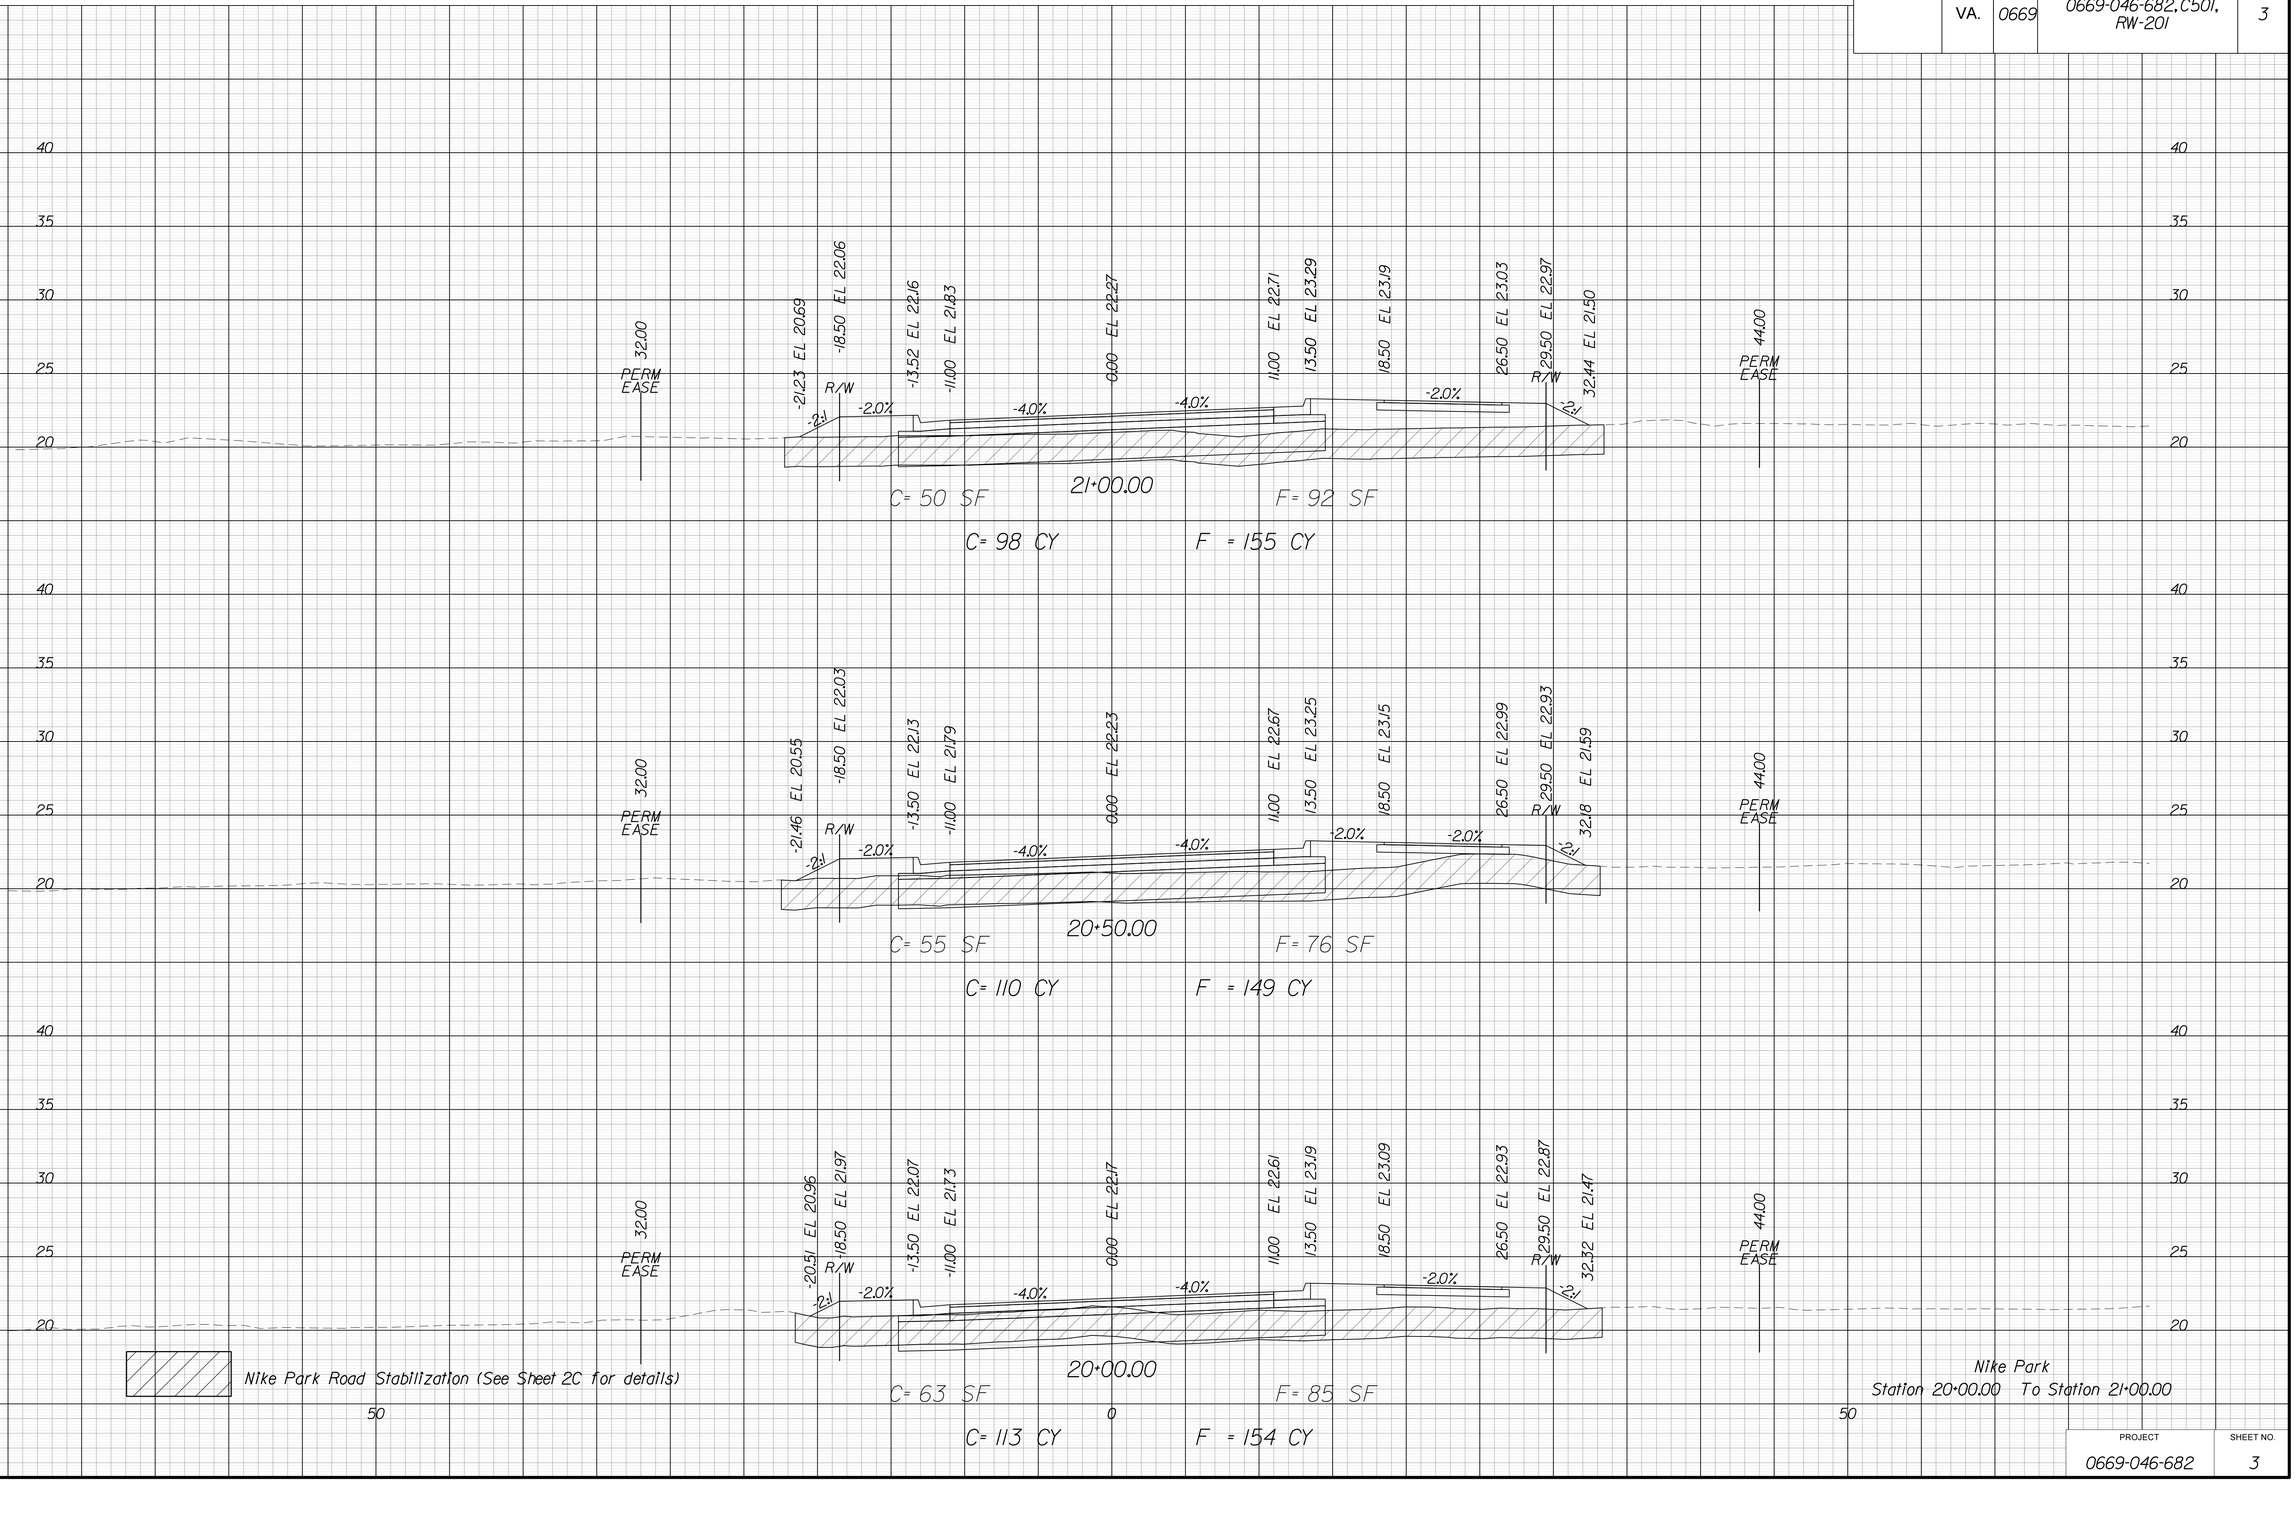

PROJECT	SHEET NO.
0669-046-682	3

10/26/2023
4:35:56 PM


PROJECT MANAGER Wall Zaman, P.E. (757) 956-3272 (Hampton Rds. District)
SURVEYED BY, DATE Bice Associates (757) 306-4260 1/1/17
DESIGN BY Jason Henry, P.E. (804) 786-5975 (Central Office)
SUBSURFACE UTILITY BY, DATE Bice Associates (757) 306-4260 1/1/17

CROSS SECTIONS

SCALE 1 IN. = 5 FT

DESIGN FEATURES RELATING TO CONSTRUCTION OR TO REGULATION AND CONTROL OF TRAFFIC MAY BE SUBJECT TO CHANGE AS DEEMED NECESSARY BY THE DEPARTMENT

REVISED	STATE	STATE ROUTE	STATE PROJECT	SHEET NO.
	VA.	0669	0669-046-682, C501, RW-201	4

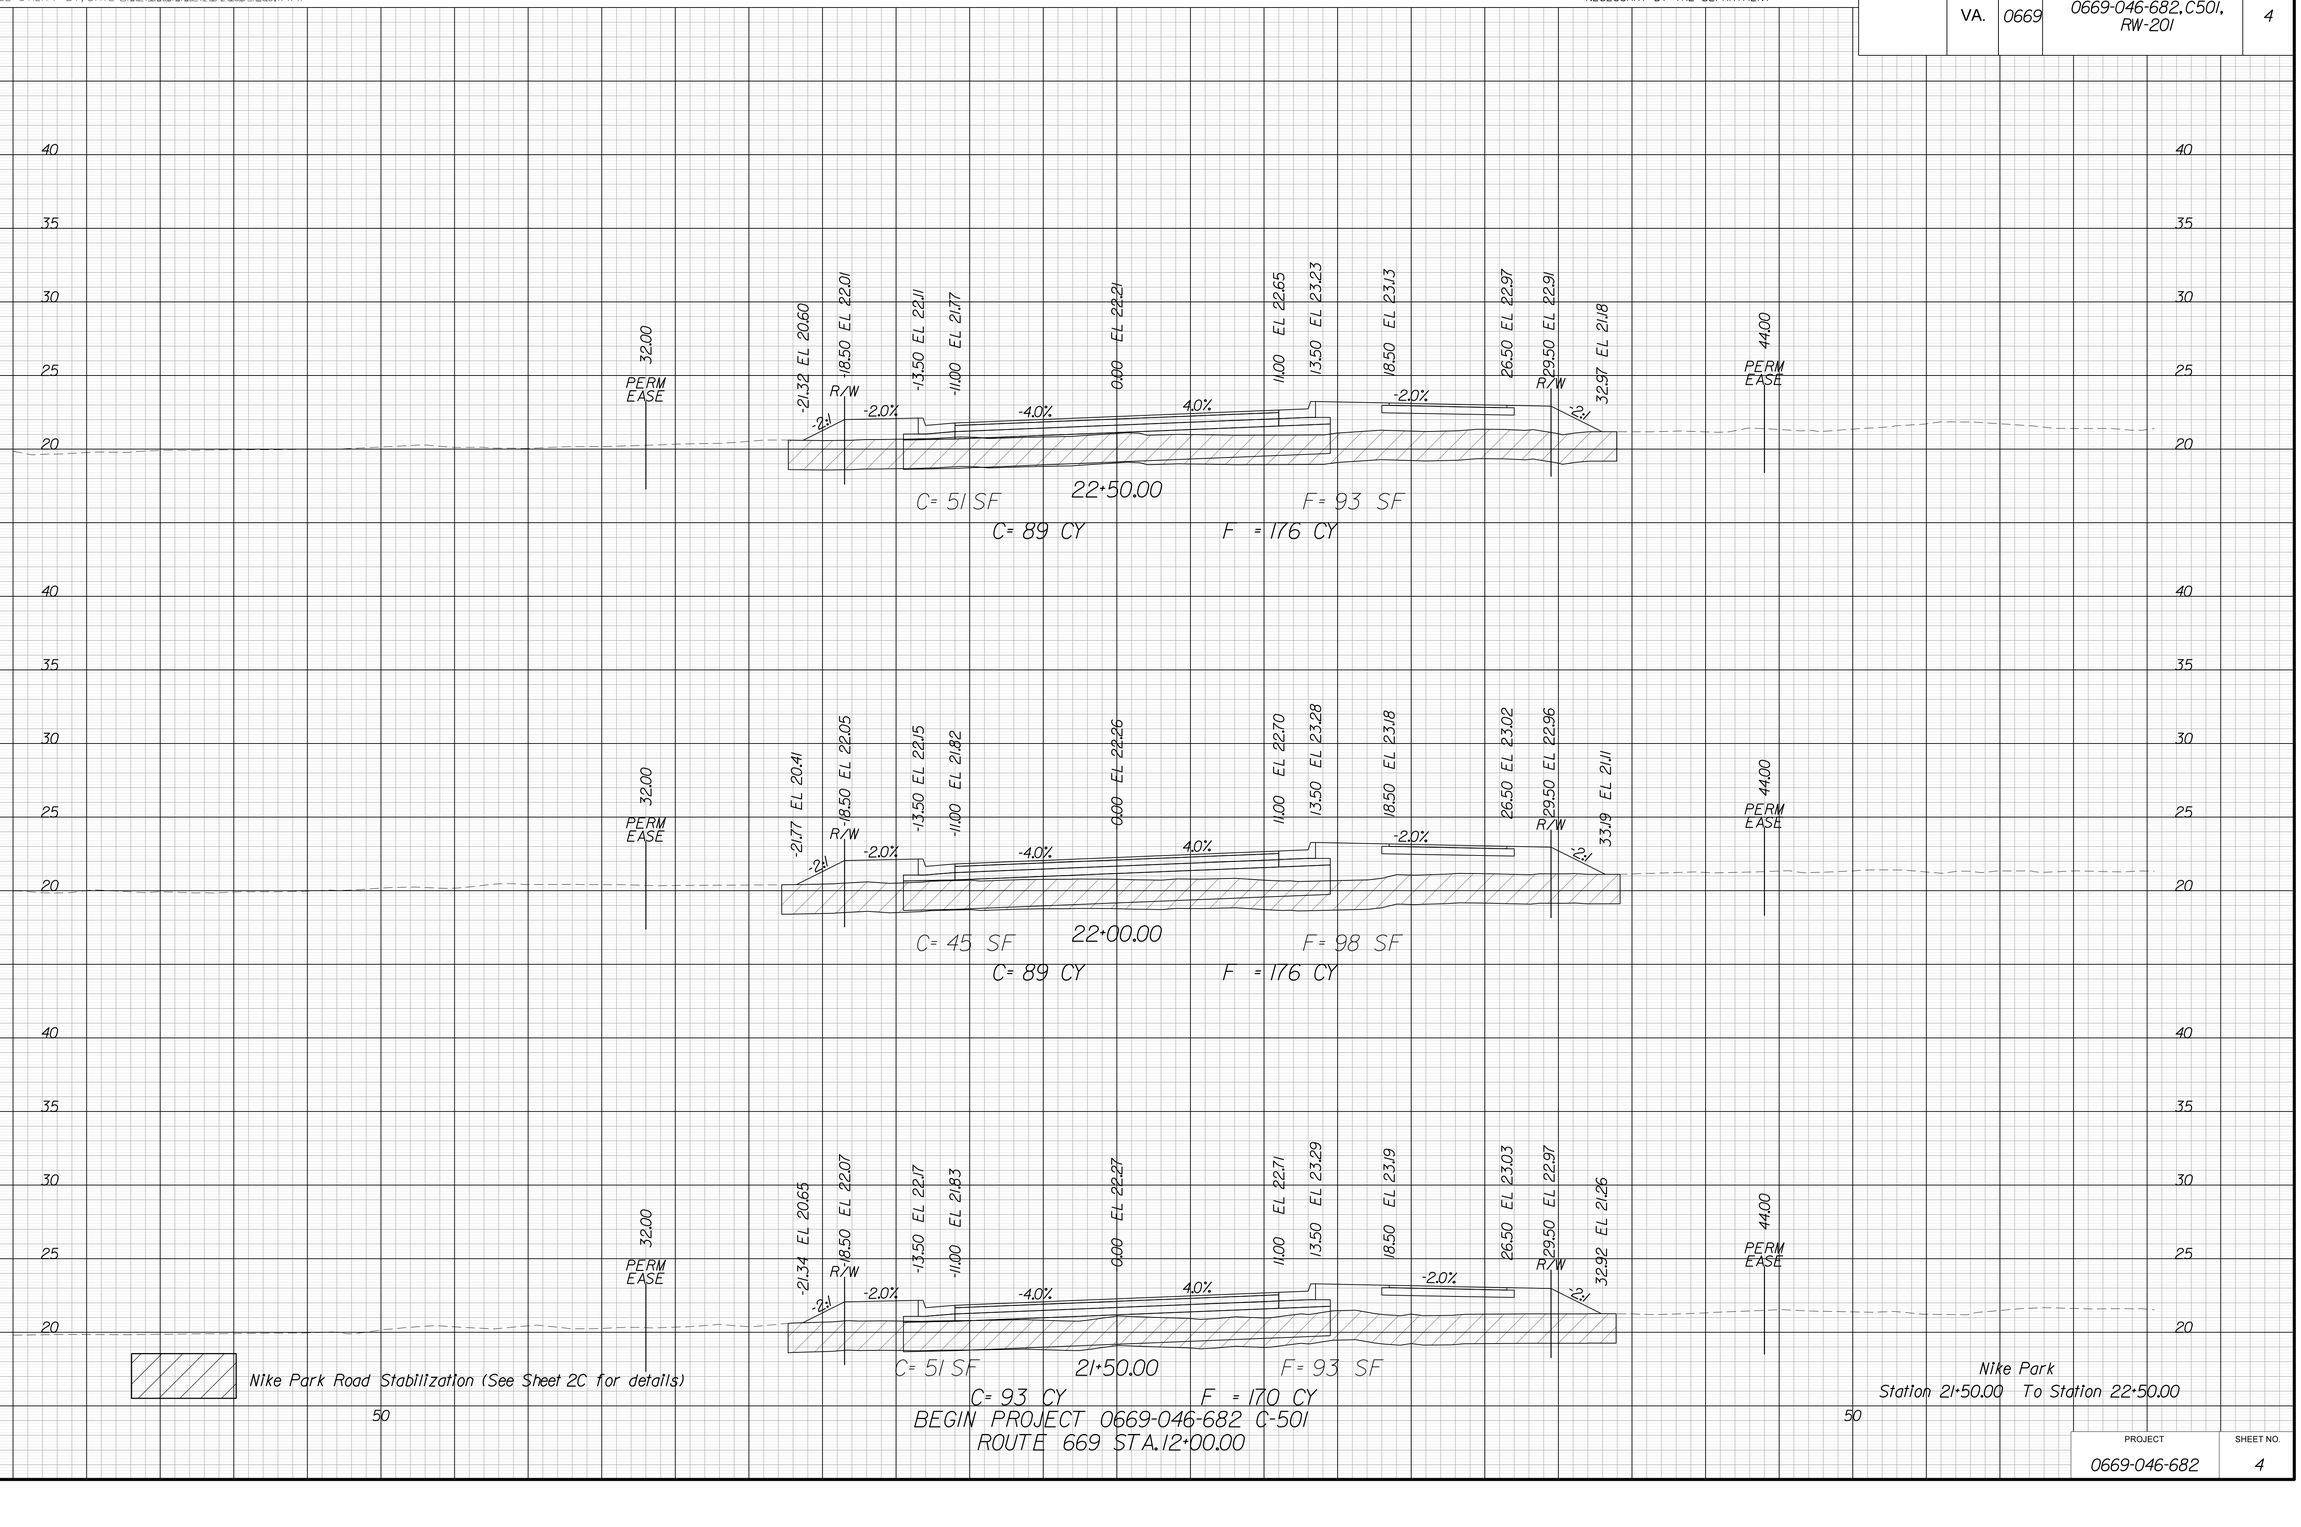

BEGIN PROJECT 0669-046-682 C-501
ROUTE 669 STA. 12+00.00

Nike Park
Station 21+50.00 To Station 22+50.00

PROJECT	SHEET NO.
0669-046-682	4

10/26/2023
4:36:01 PM


PROJECT MANAGER Walt Zaman, P.E. (757) 956-3272 (Hampton Rds. District)
SURVEYED BY, DATE Bice Associates (757) 306-4260 1/1/17
DESIGN BY Jason Henry, P.E. (804) 786-5975 (Central Office)
SUBSURFACE UTILITY BY, DATE Bice Associates (757) 306-4260 1/1/17

CROSS SECTIONS

SCALE 1 IN. = 5 FT

DESIGN FEATURES RELATING TO CONSTRUCTION OR TO REGULATION AND CONTROL OF TRAFFIC MAY BE SUBJECT TO CHANGE AS DEEMED NECESSARY BY THE DEPARTMENT

REVISED	STATE	STATE ROUTE	STATE PROJECT	SHEET NO.
	VA.	0669	0669-046-682, C501, RW-201	5

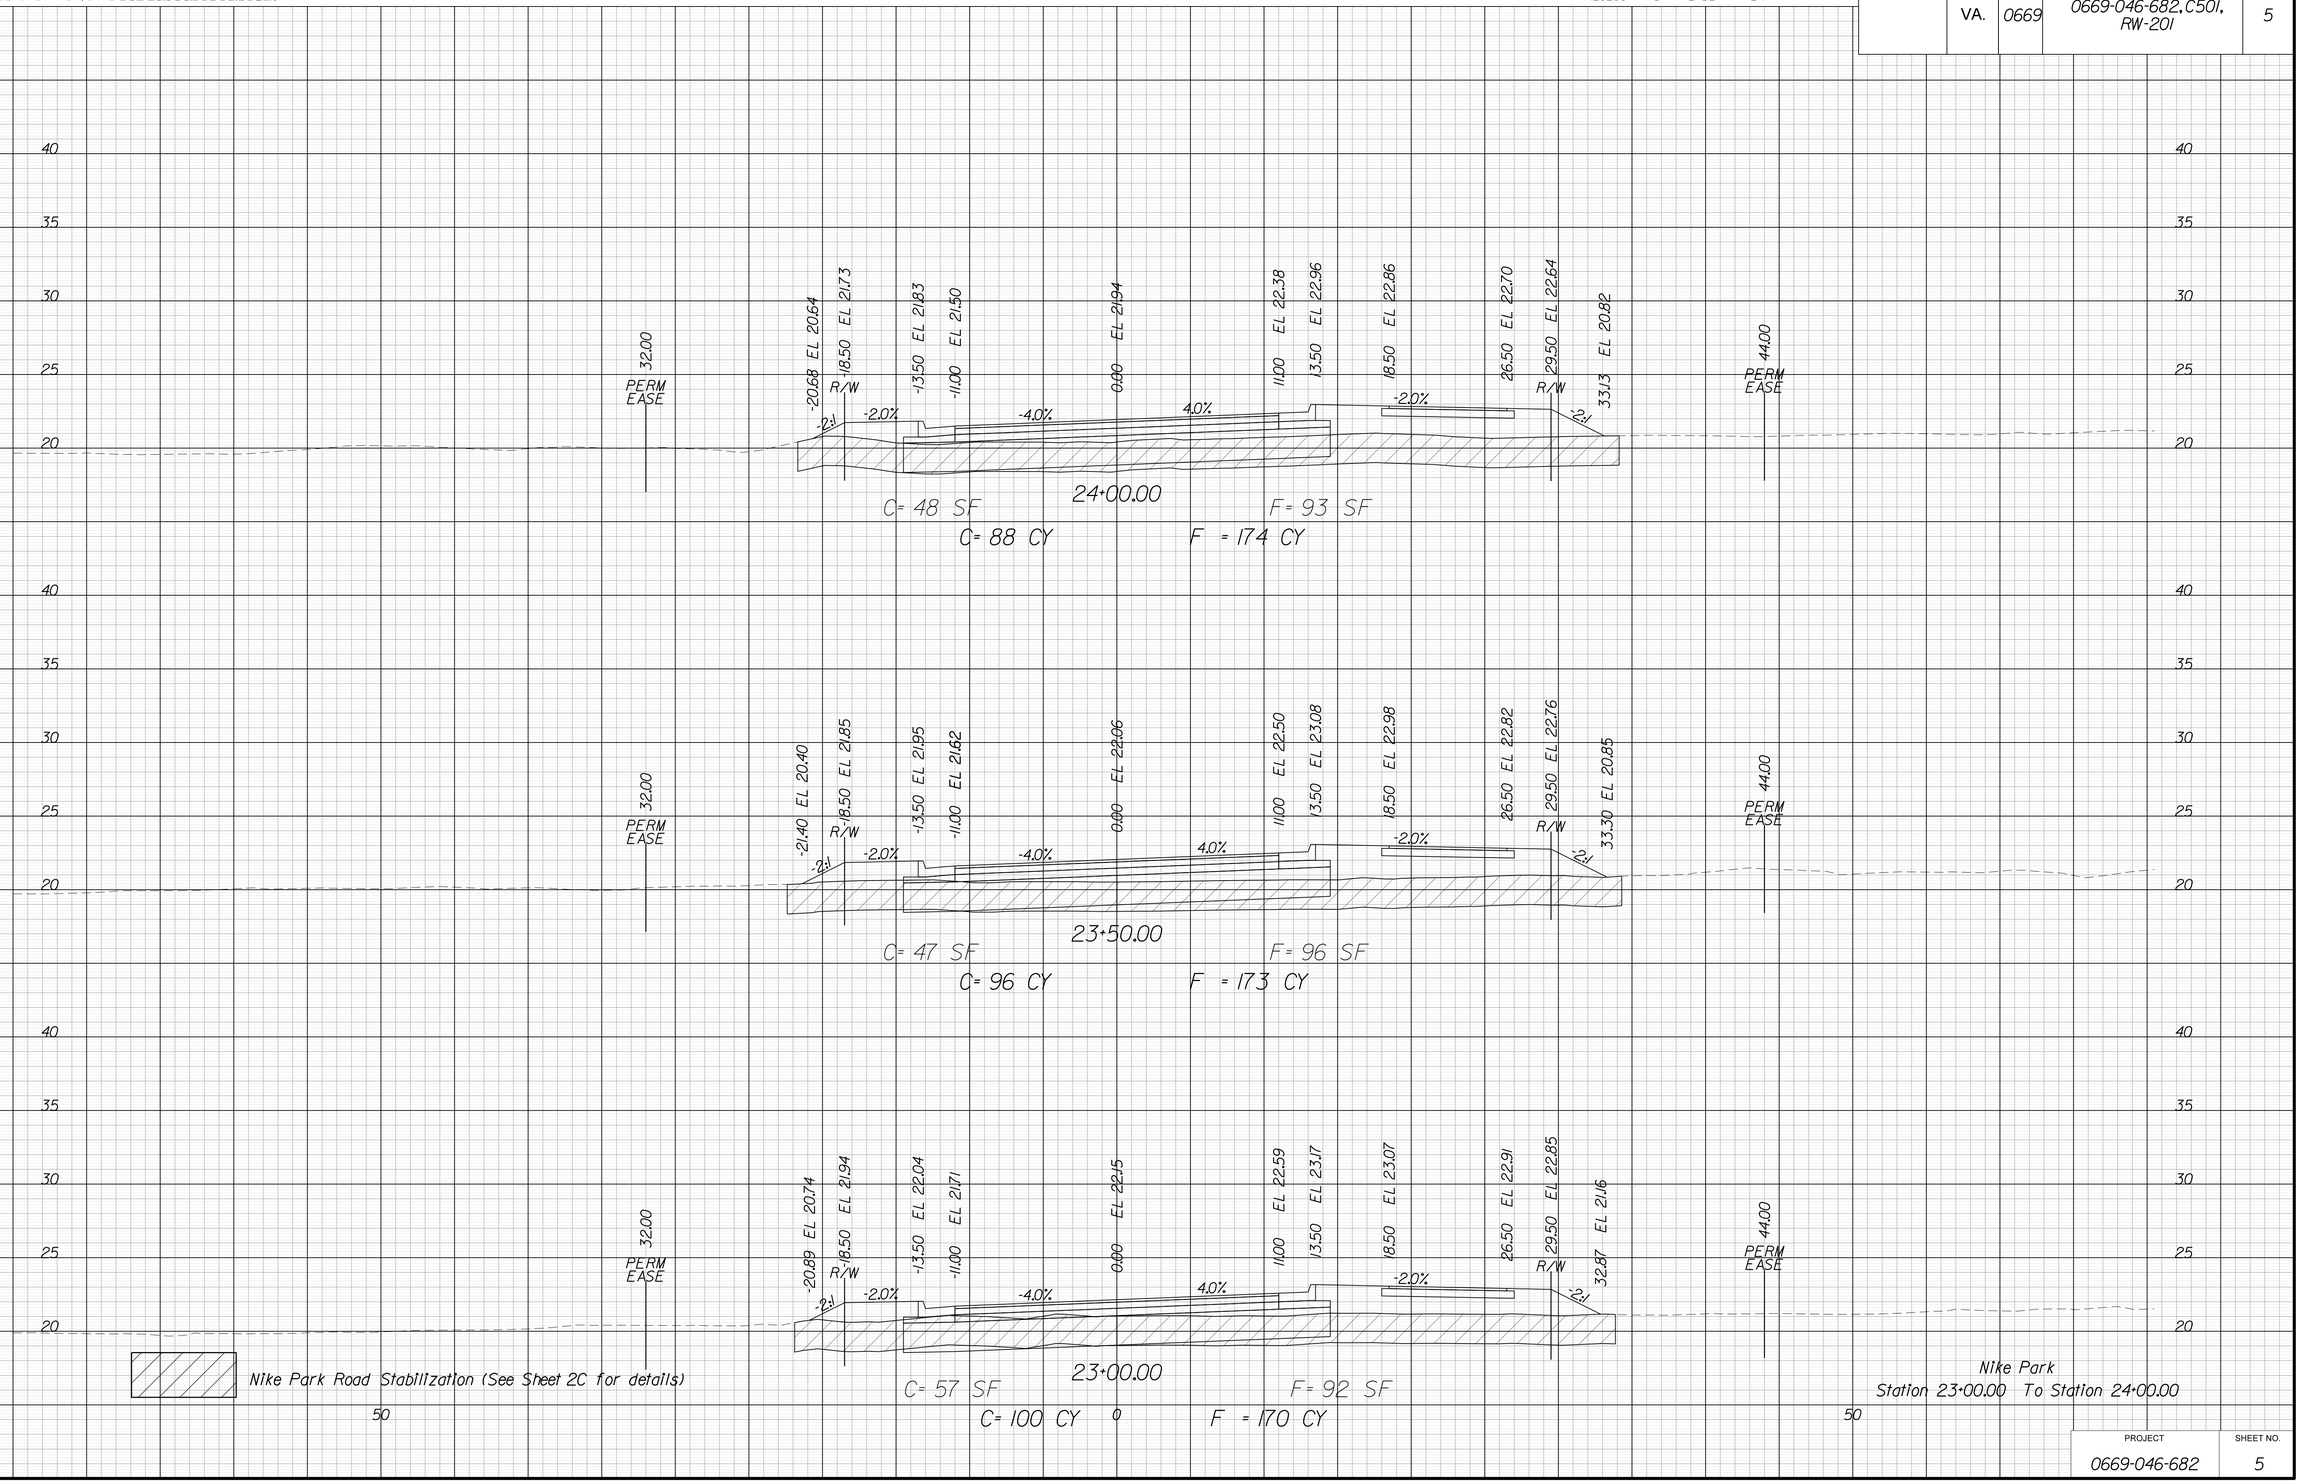

PROJECT	SHEET NO.
0669-046-682	5

10/26/2023
4:36:06 PM


PROJECT MANAGER Walt Zaman, P.E. (757) 956-3272 (Hampton Rds. District)
SURVEYED BY, DATE Bice Associates (757) 306-4260 1/1/17
DESIGN BY Jason Henry, P.E. (804) 786-5975 (Central Office)
SUBSURFACE UTILITY BY, DATE Bice Associates (757) 306-4260 1/1/17

CROSS SECTIONS

SCALE 1 IN. = 5 FT

DESIGN FEATURES RELATING TO CONSTRUCTION OR TO REGULATION AND CONTROL OF TRAFFIC MAY BE SUBJECT TO CHANGE AS DEEMED NECESSARY BY THE DEPARTMENT

REVISED	STATE	STATE ROUTE	STATE PROJECT	SHEET NO.
	VA.	0669	0669-046-682, C501, RW-201	6

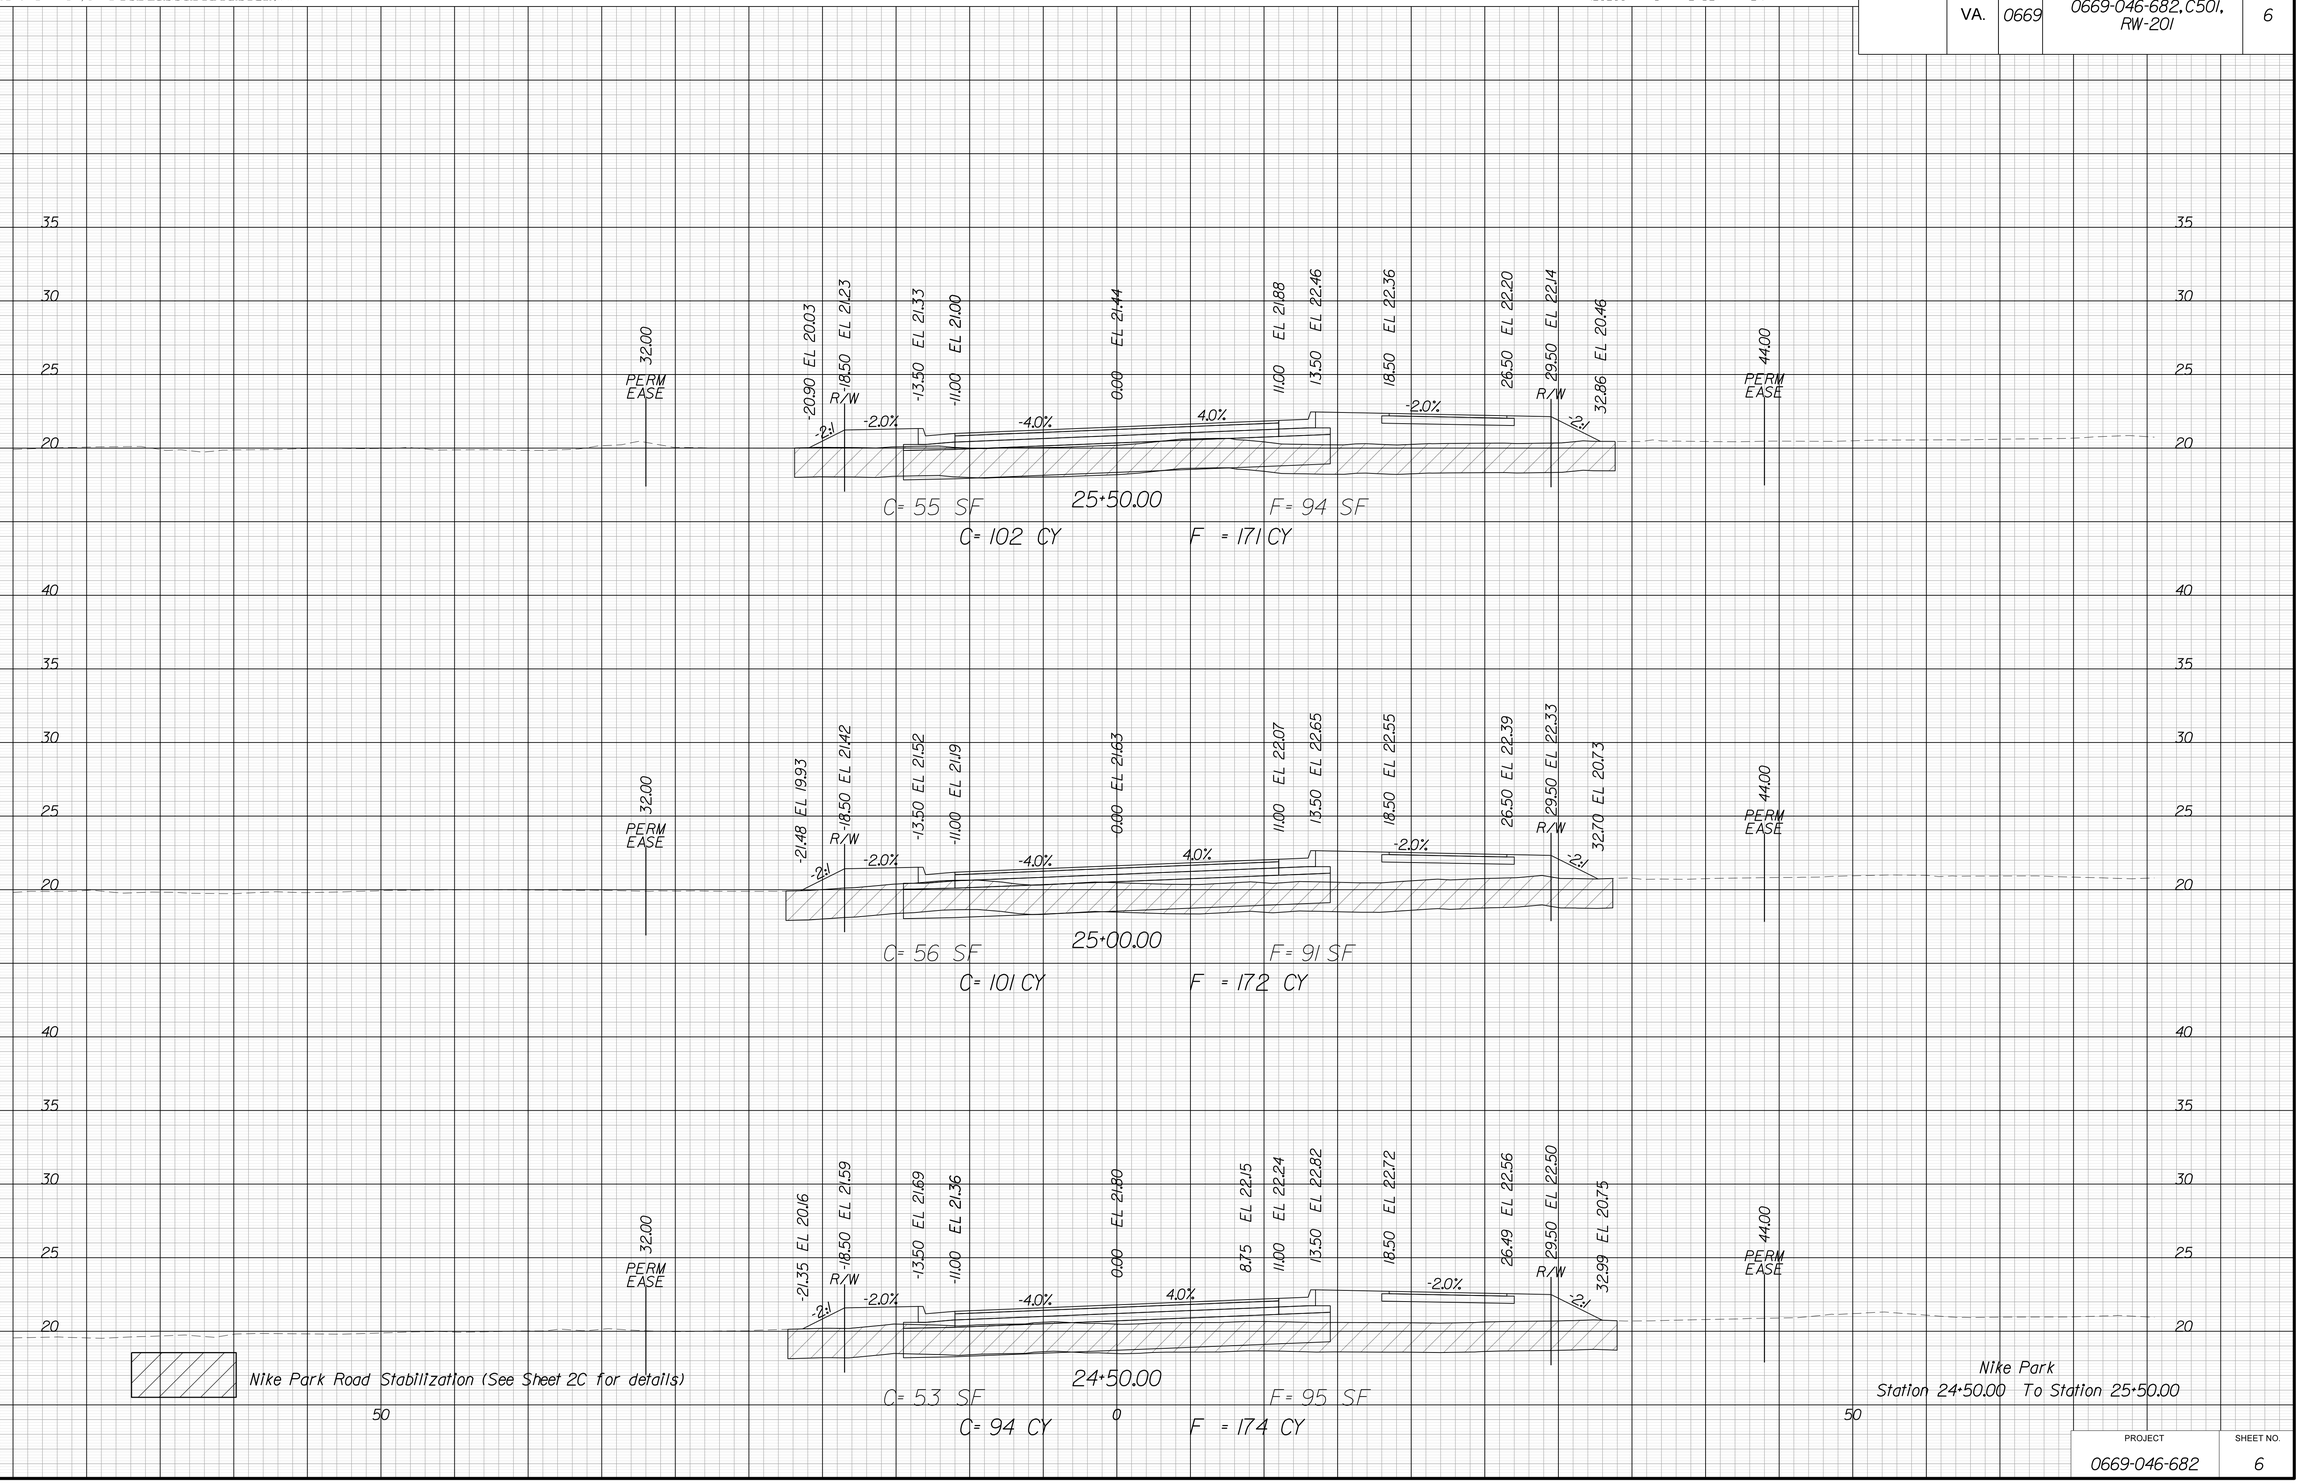

PROJECT	SHEET NO.
0669-046-682	6

10/26/2023
4:36:11 PM


PROJECT MANAGER Walt Zaman, P.E. (757) 956-3272 (Hampton Rds. District)
SURVEYED BY, DATE Bice Associates (757) 306-4260 1/1/17
DESIGN BY Jason Henry, P.E. (804) 786-5975 (Central Office)
SUBSURFACE UTILITY BY, DATE Bice Associates (757) 306-4260 1/1/17

CROSS SECTIONS

SCALE 1 IN. = 5 FT

DESIGN FEATURES RELATING TO CONSTRUCTION OR TO REGULATION AND CONTROL OF TRAFFIC MAY BE SUBJECT TO CHANGE AS DEEMED NECESSARY BY THE DEPARTMENT

REVISED	STATE	STATE ROUTE	STATE PROJECT	SHEET NO.
	VA.	0669	0669-046-682, C501, RW-201	7

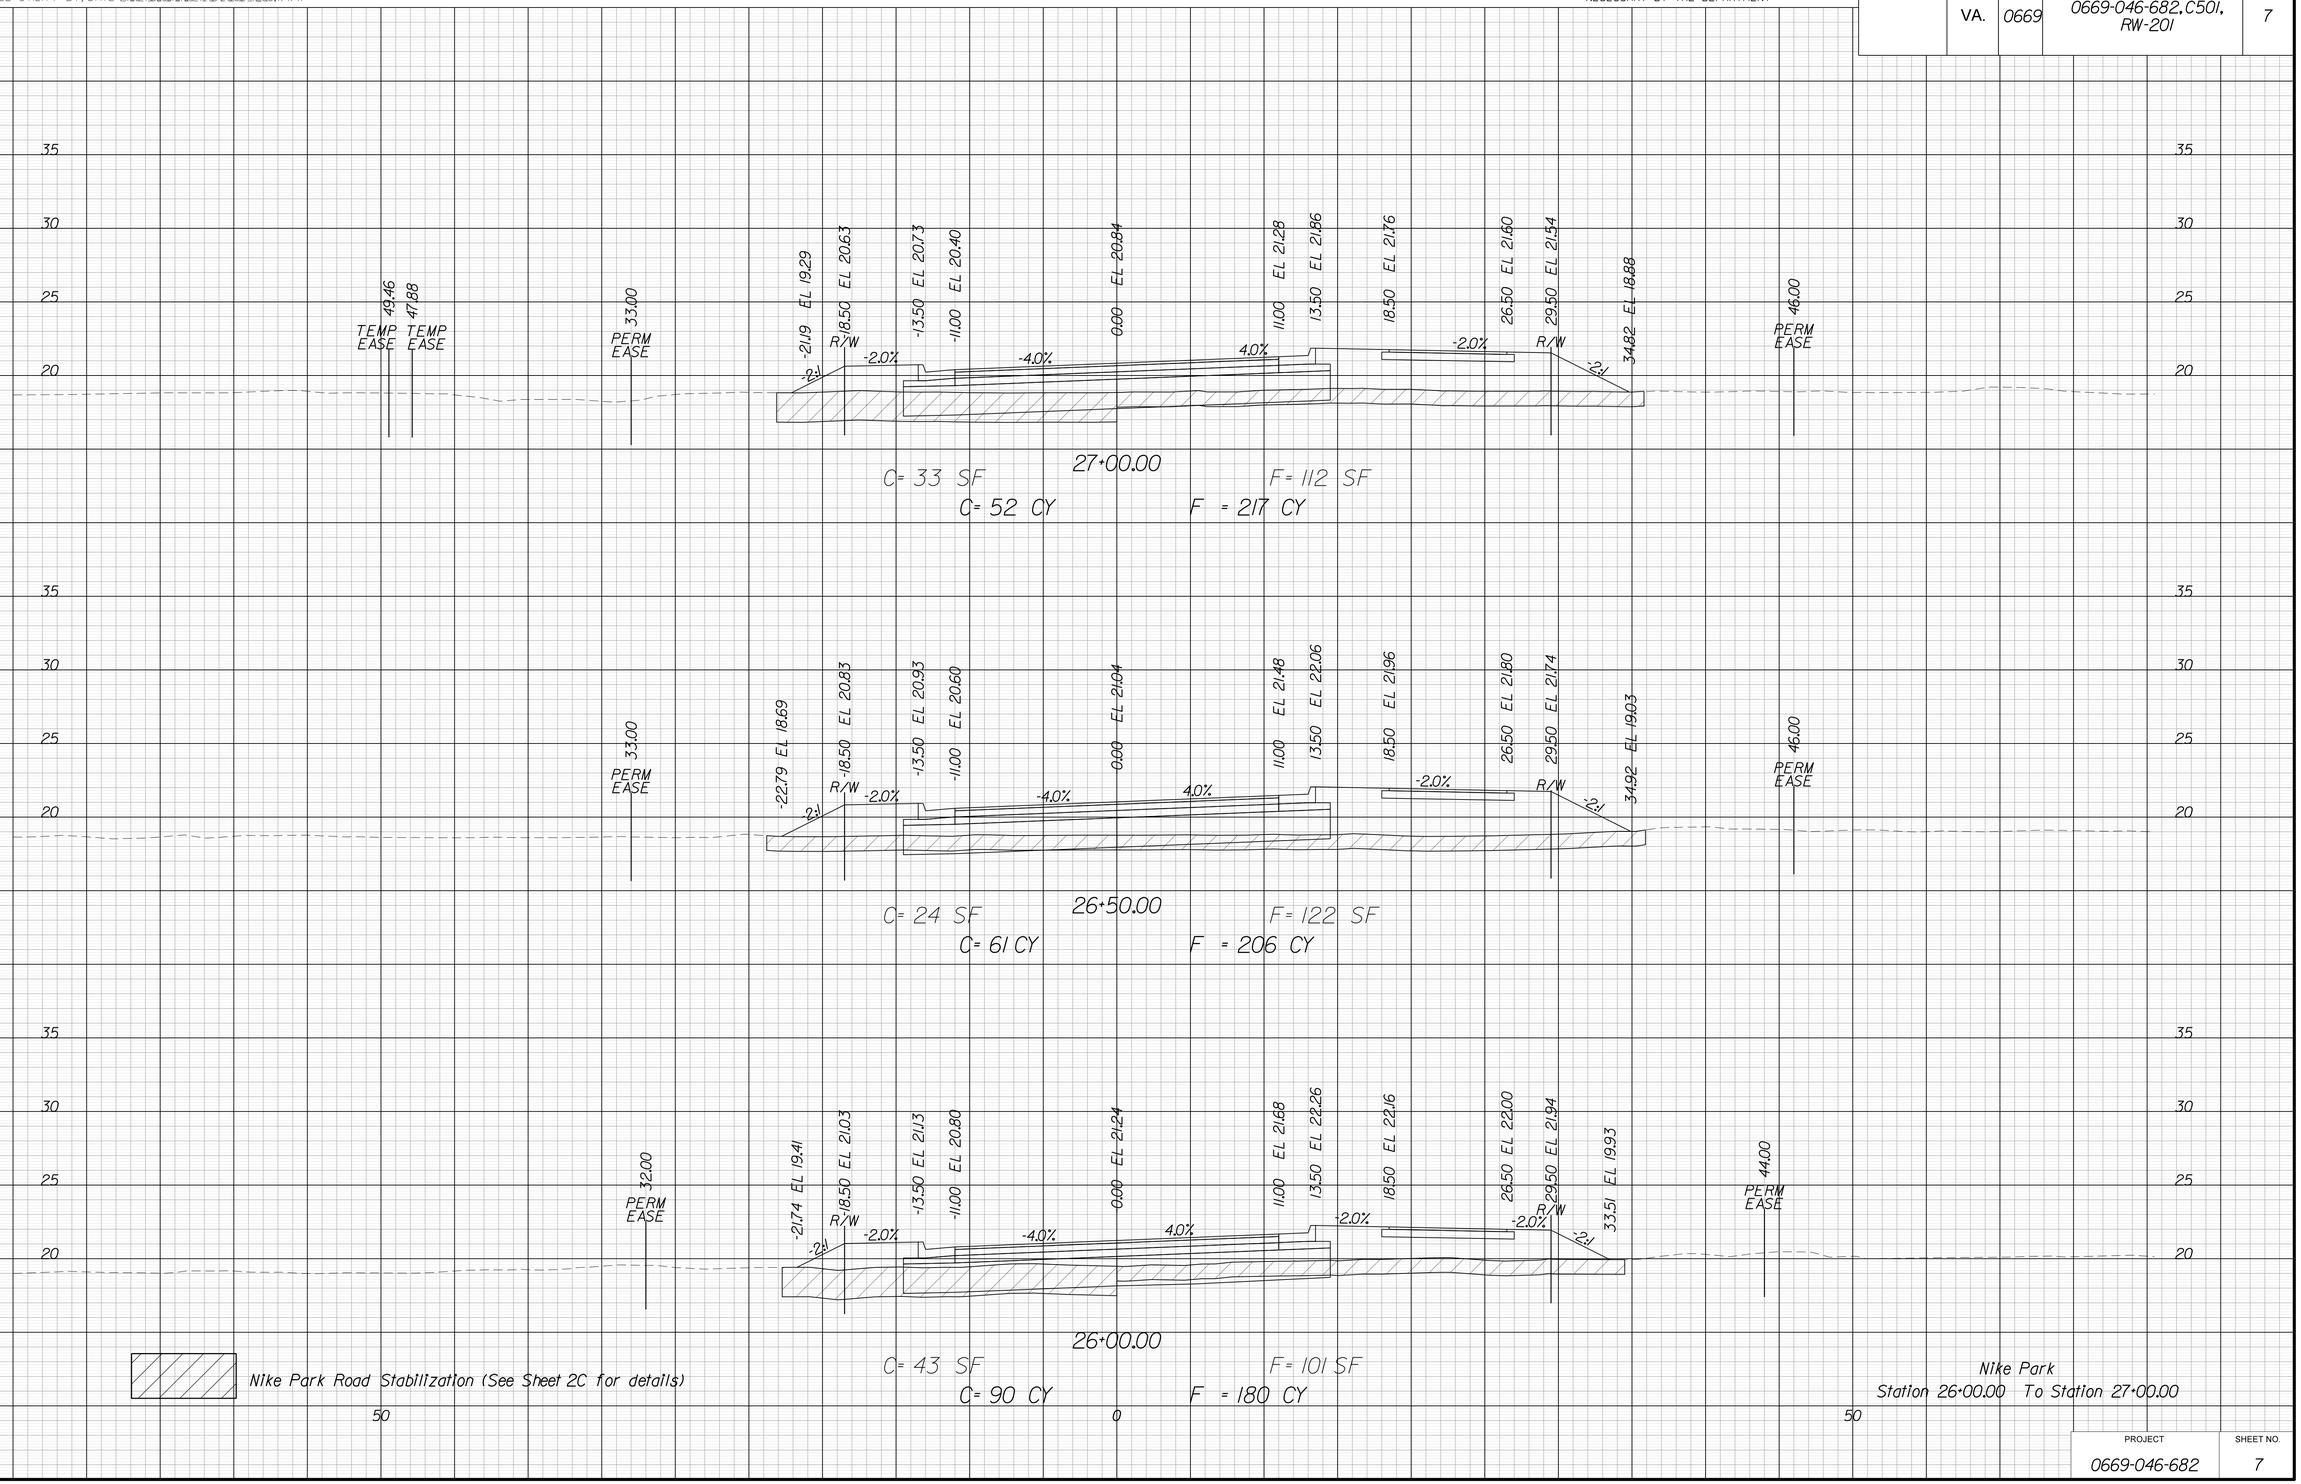

Nike Park
Station 26+00.00 To Station 27+00.00

PROJECT	SHEET NO.
0669-046-682	7

10/26/2023
4:36:15 PM


PROJECT MANAGER Walt Zaman, P.E. (757) 956-3272 (Hampton Rds. District)
SURVEYED BY, DATE Bice Associates (757) 306-4260 1/1/17
DESIGN BY Jason Henry, P.E. (804) 786-5975 (Central Office)
SUBSURFACE UTILITY BY, DATE Bice Associates (757) 306-4260 1/1/17

CROSS SECTIONS

SCALE 1 IN. = 5 FT

DESIGN FEATURES RELATING TO CONSTRUCTION OR TO REGULATION AND CONTROL OF TRAFFIC MAY BE SUBJECT TO CHANGE AS DEEMED NECESSARY BY THE DEPARTMENT

REVISED	STATE	STATE ROUTE	STATE PROJECT	SHEET NO.
	VA.	0669	0669-046-682,C501, RW-201	8

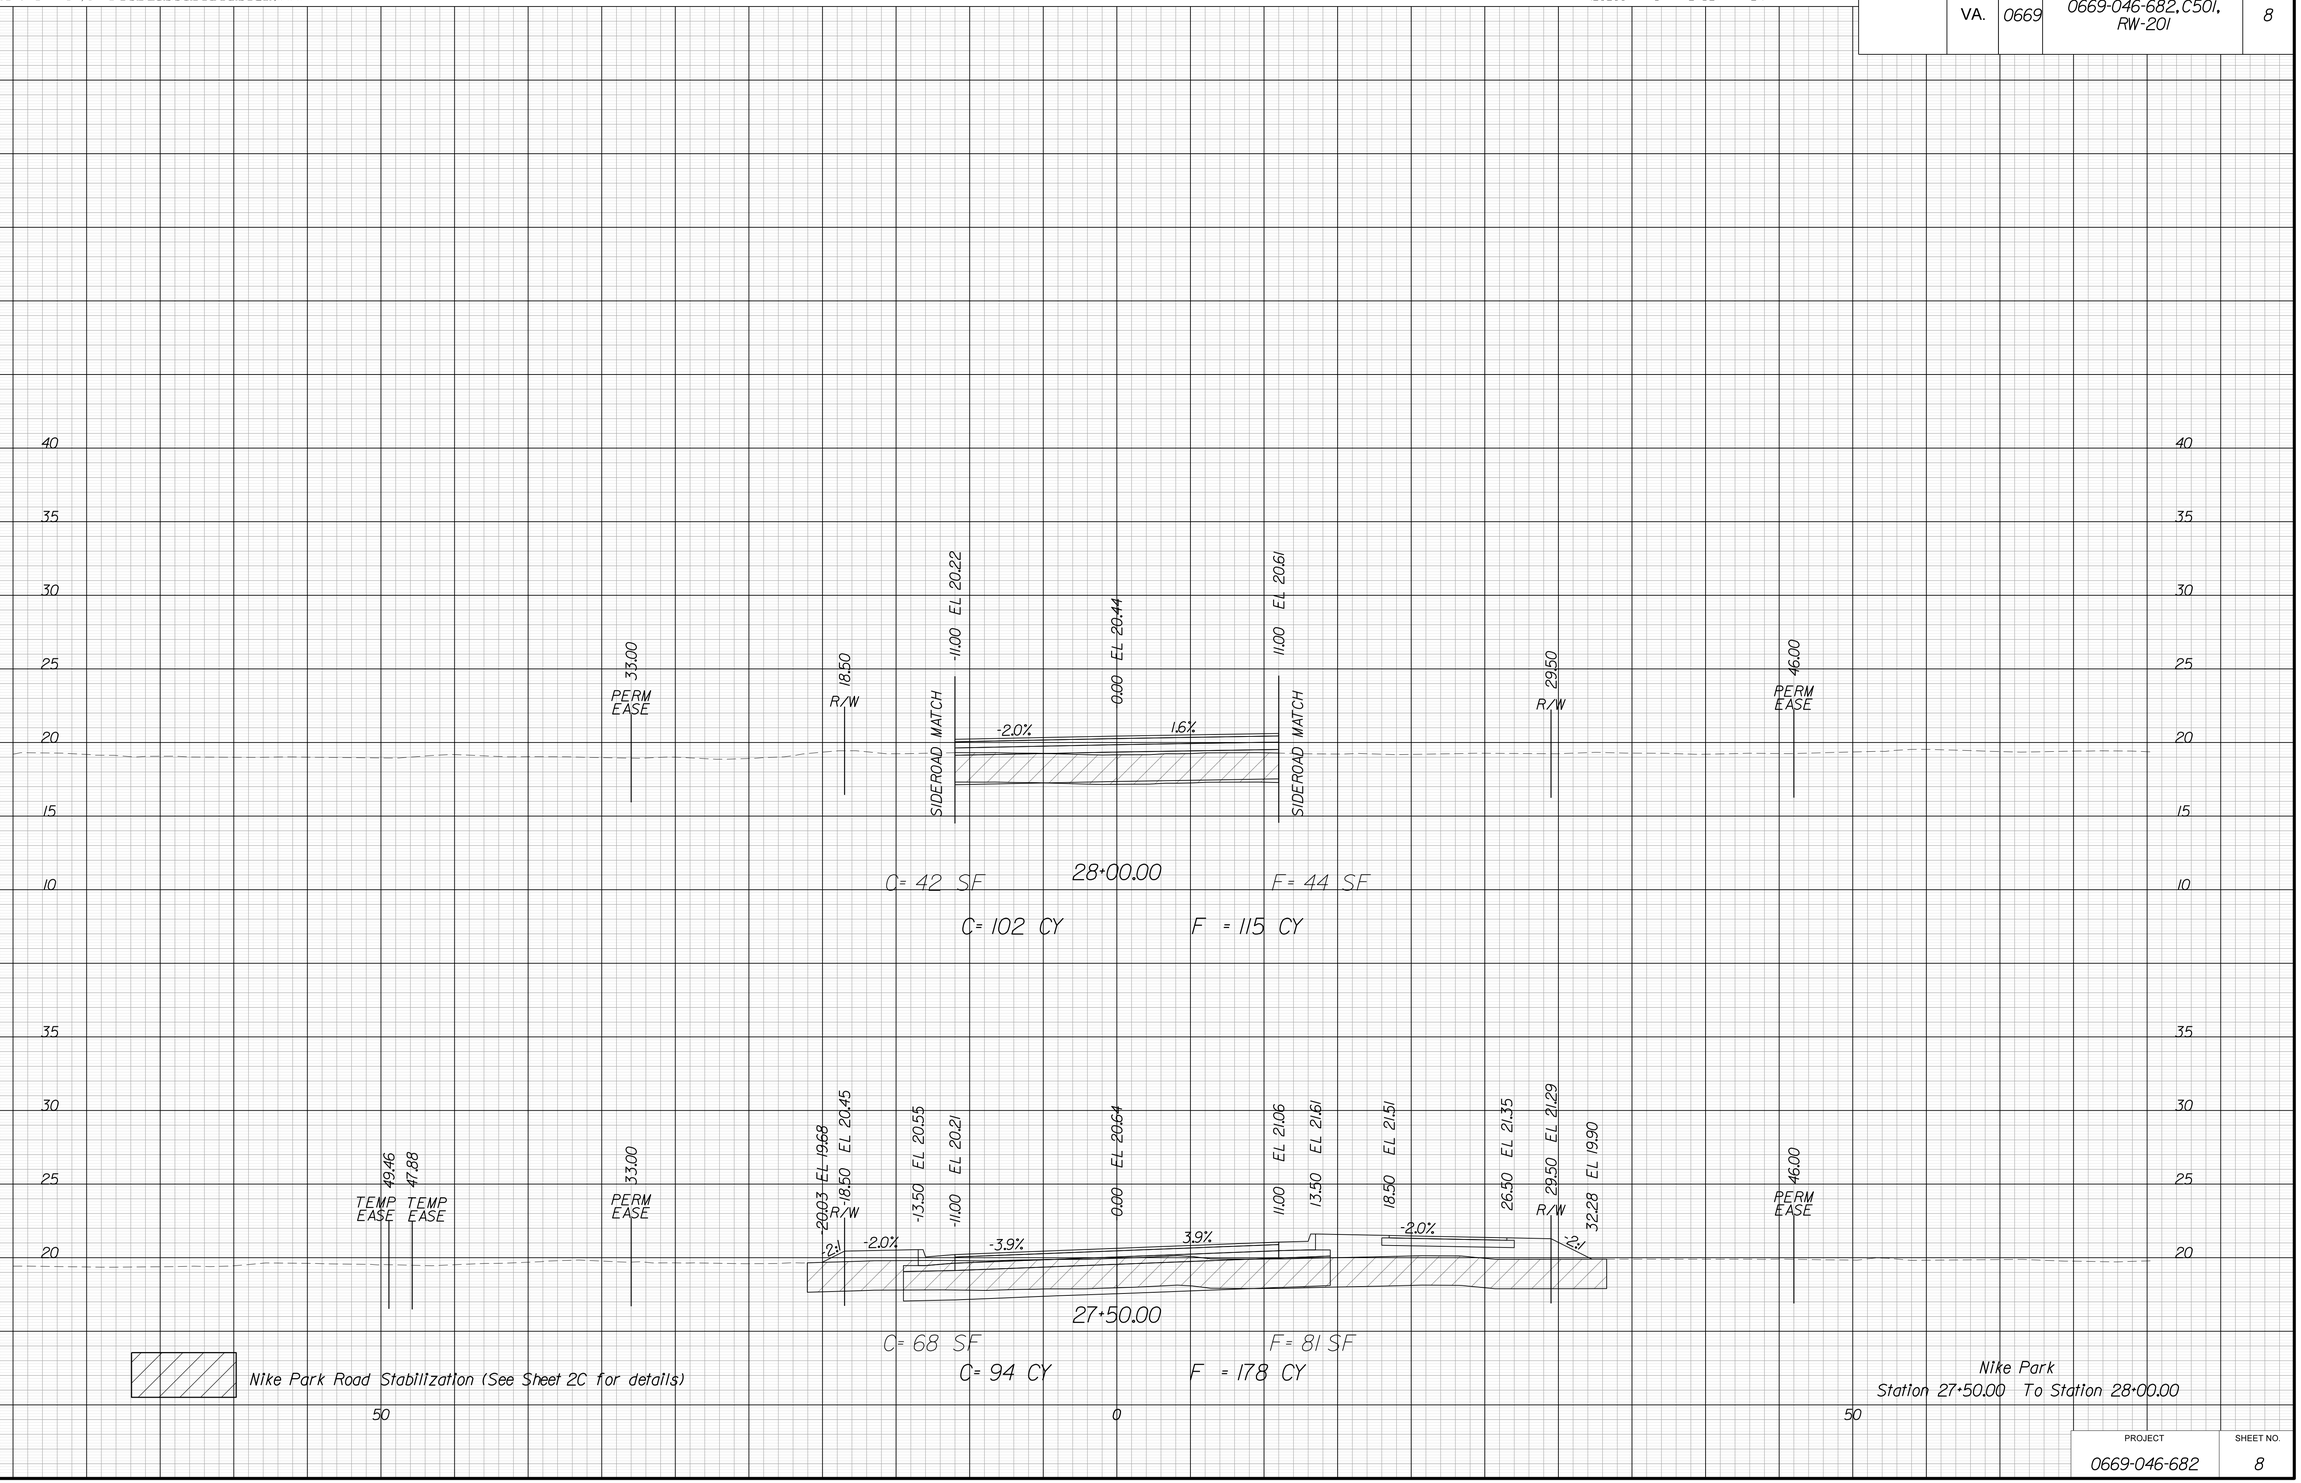

Nike Park
Station 27+50.00 To Station 28+00.00

PROJECT	SHEET NO.
0669-046-682	8

10/26/2023
4:36:20 PM


PROJECT MANAGER Walt Zaman, P.E. (757) 956-3272 (Hampton Rds. District)
SURVEYED BY, DATE Bice Associates (757) 306-4260 1/1/17
DESIGN BY Jason Henry, P.E. (804) 786-5975 (Central Office)
SUBSURFACE UTILITY BY, DATE Bice Associates (757) 306-4260 1/1/17

CROSS SECTIONS

SCALE 1 IN. = 5 FT

DESIGN FEATURES RELATING TO CONSTRUCTION OR TO REGULATION AND CONTROL OF TRAFFIC MAY BE SUBJECT TO CHANGE AS DEEMED NECESSARY BY THE DEPARTMENT

REVISED	STATE	STATE ROUTE	STATE PROJECT	SHEET NO.
	VA.	0669	0669-046-682,C501, RW-201	9

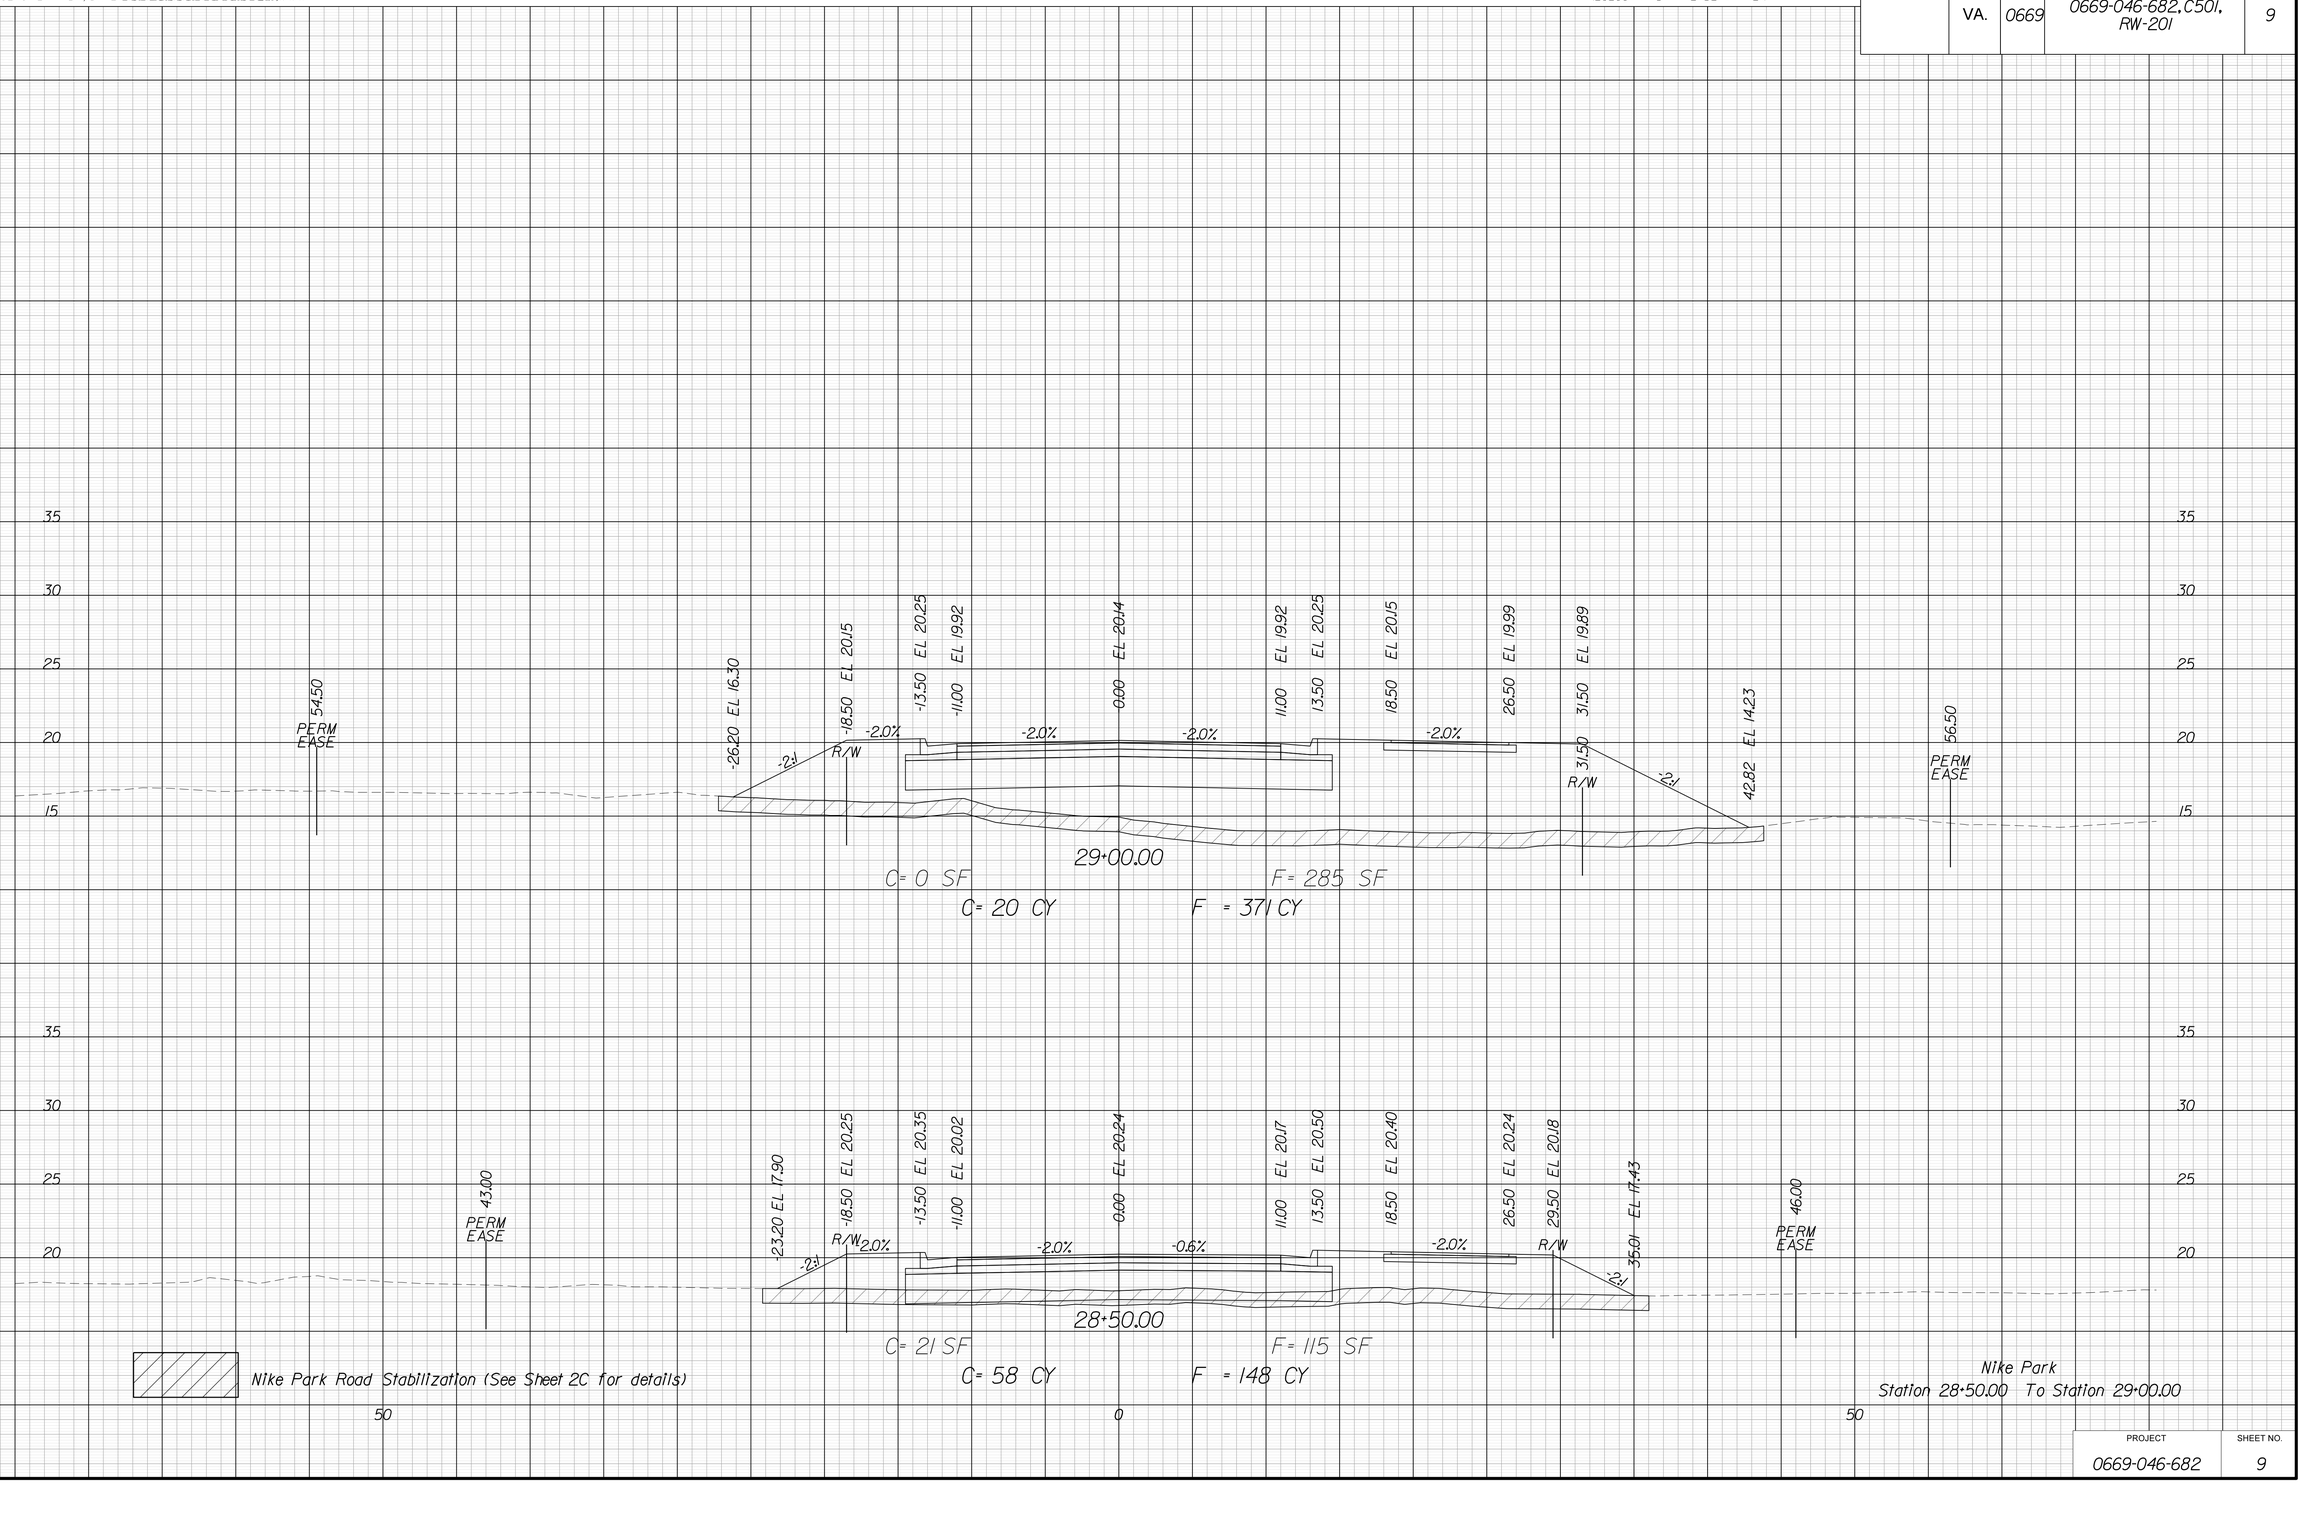

Nike Park Road Stabilization (See Sheet 2C for details)

Nike Park
Station 28+50.00 To Station 29+00.00

PROJECT	SHEET NO.
0669-046-682	9

10/26/2023
4:36:25 PM


PROJECT MANAGER Walt Zaman, P.E. (757) 956-3272 (Hampton Rds. District)
SURVEYED BY, DATE Bice Associates (757) 306-4260 1/1/17
DESIGN BY Jason Henry, P.E. (804) 786-5975 (Central Office)
SUBSURFACE UTILITY BY, DATE Bice Associates (757) 306-4260 1/1/17

CROSS SECTIONS

SCALE 1 IN. = 5 FT

DESIGN FEATURES RELATING TO CONSTRUCTION OR TO REGULATION AND CONTROL OF TRAFFIC MAY BE SUBJECT TO CHANGE AS DEEMED NECESSARY BY THE DEPARTMENT

REVISED	STATE	STATE ROUTE	STATE PROJECT	SHEET NO.
	VA.	0669	0669-046-682, C501, RW-201	10

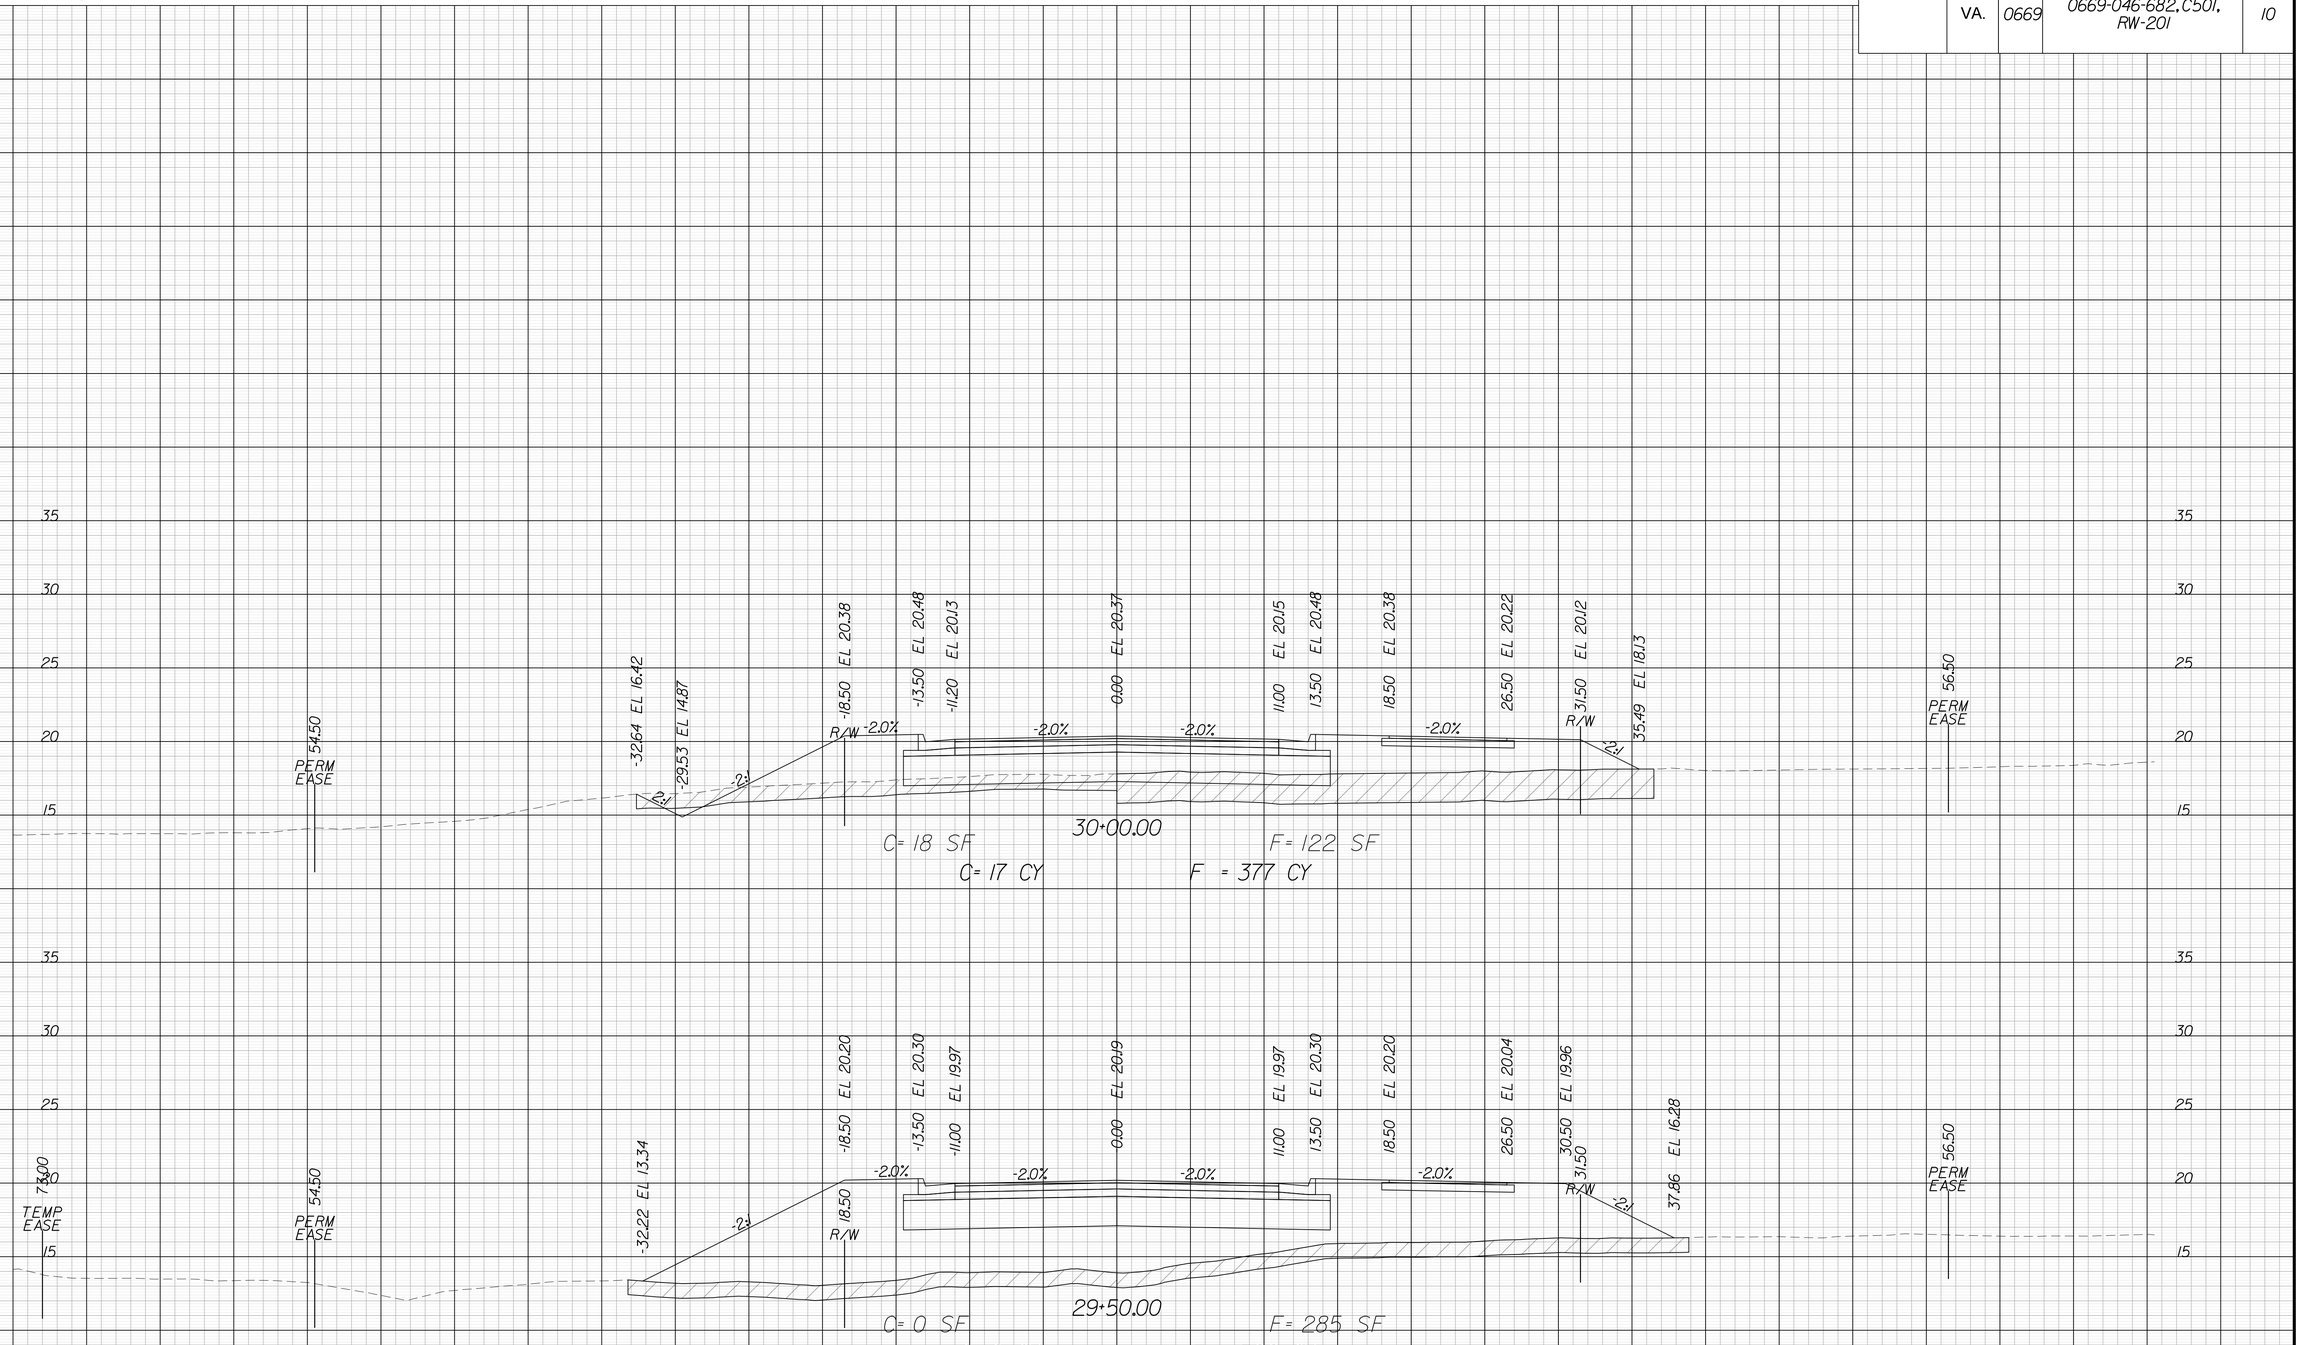

Nike Park
Station 29+50.00 To Station 30+00.00

PROJECT	SHEET NO.
0669-046-682	10

10/26/2023
4:36:30 PM


PROJECT MANAGER Walt Zaman, P.E. (757) 956-3272 (Hampton Rds. District)
SURVEYED BY, DATE Bice Associates (757) 306-4260 1/1/17
DESIGN BY Jason Henry, P.E. (804) 786-5975 (Central Office)
SUBSURFACE UTILITY BY, DATE Bice Associates (757) 306-4260 1/1/17

CROSS SECTIONS

SCALE 1 IN. = 5 FT

DESIGN FEATURES RELATING TO CONSTRUCTION OR TO REGULATION AND CONTROL OF TRAFFIC MAY BE SUBJECT TO CHANGE AS DEEMED NECESSARY BY THE DEPARTMENT

REVISED	STATE	STATE ROUTE	STATE PROJECT	SHEET NO.
	VA.	0669	0669-046-682,C501, RW-201	11

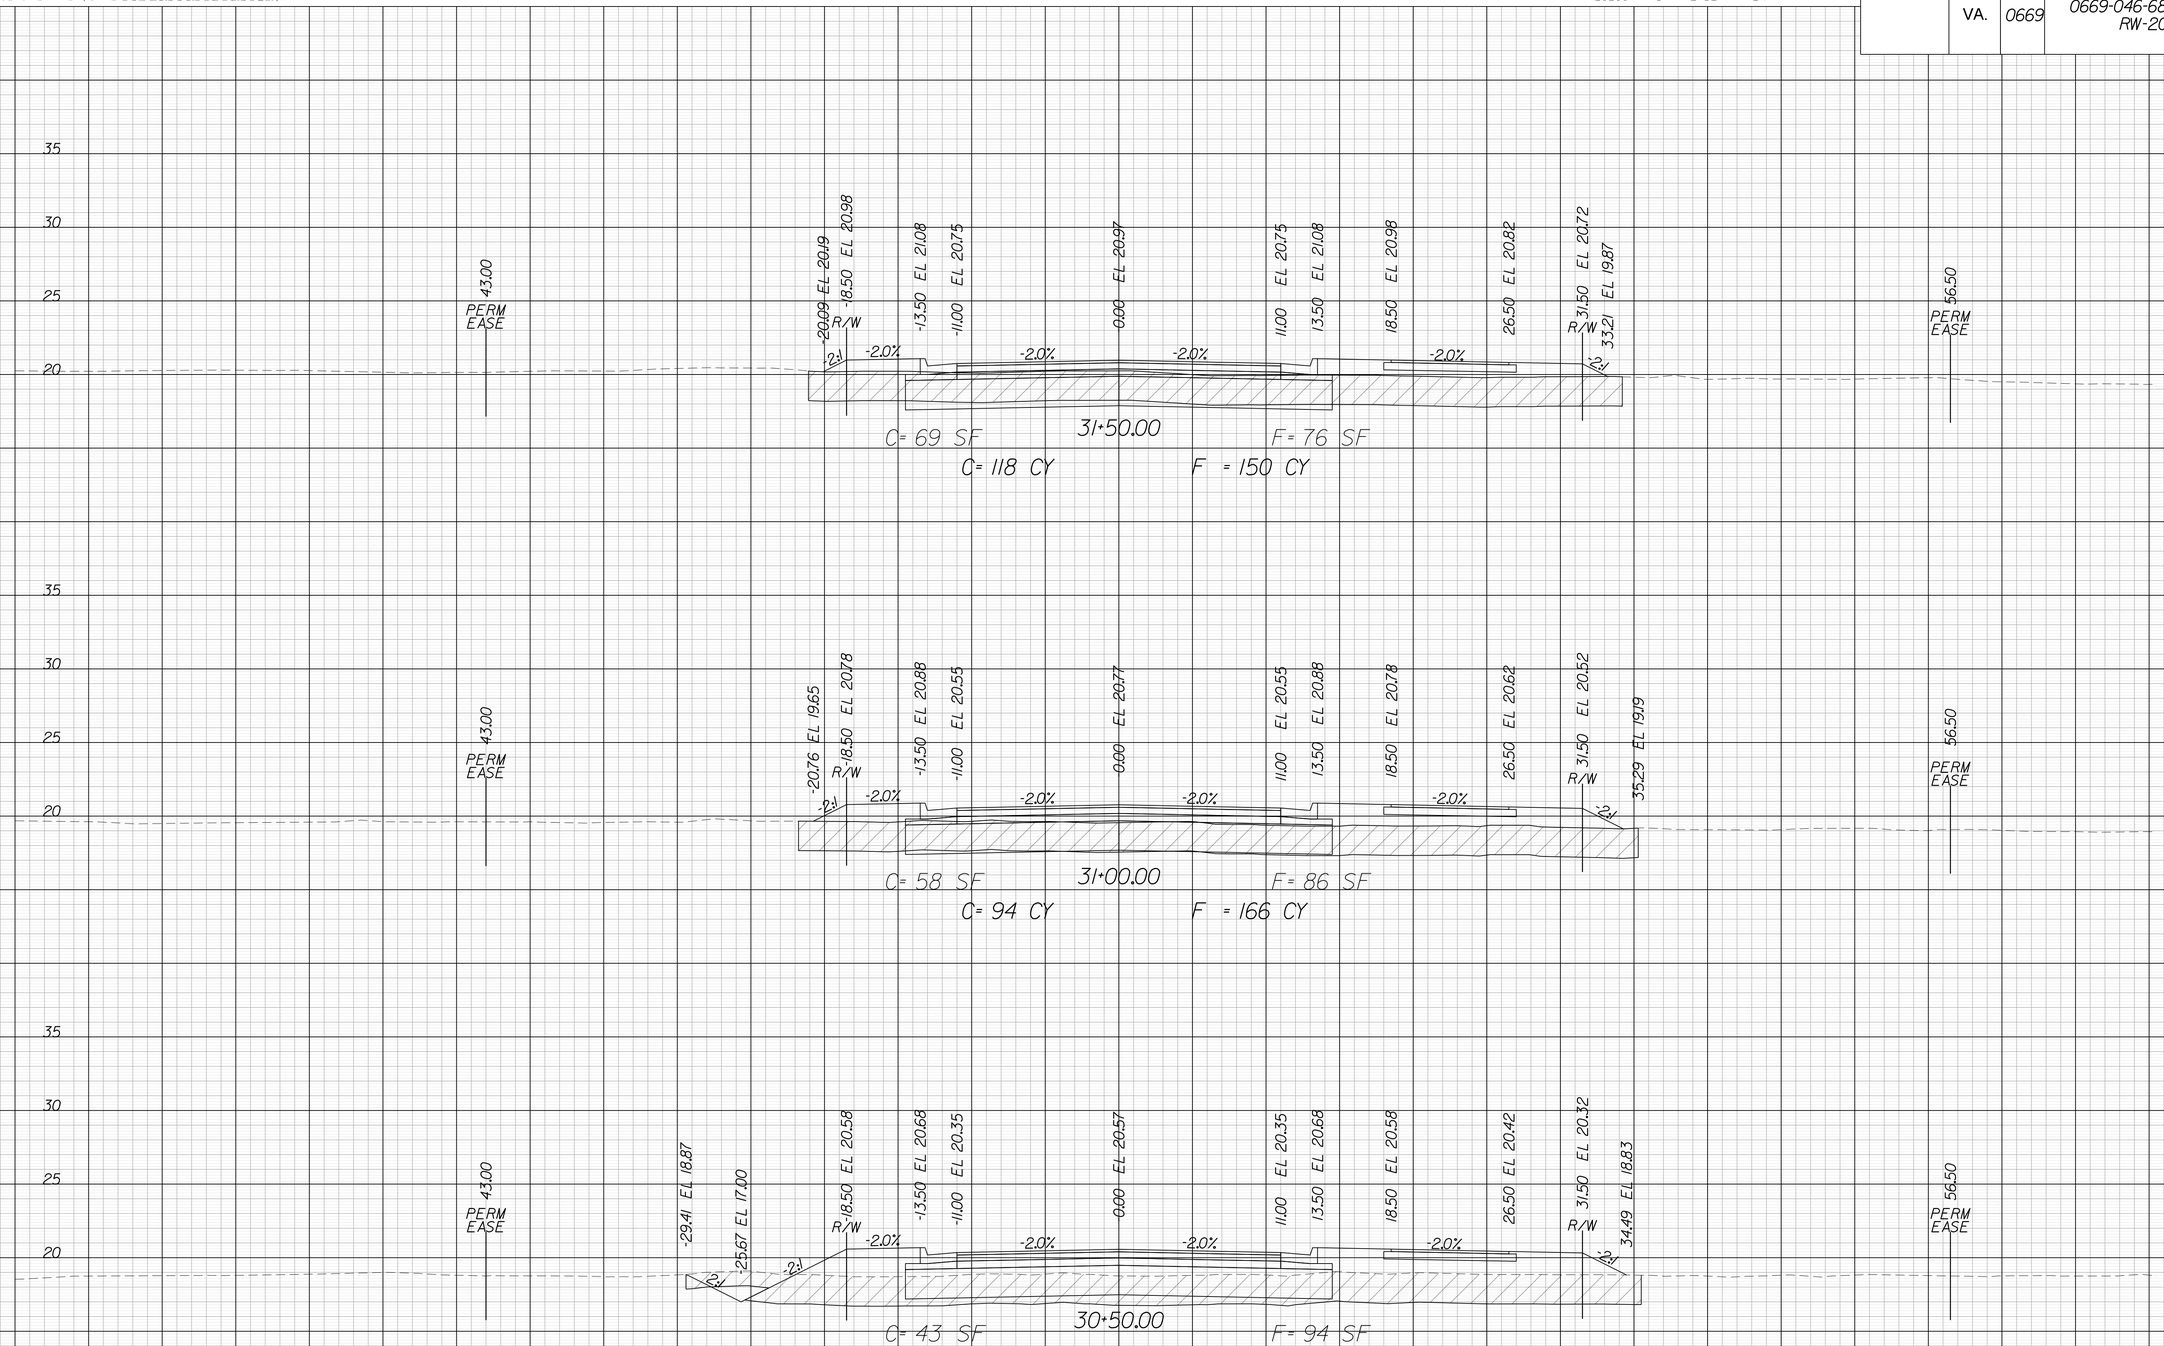

PROJECT	SHEET NO.
0669-046-682	11

10/26/2023
4:36:34 PM


PROJECT MANAGER Wall Zaman, P.E. (757) 956-3272 (Hampton Rds. District)
SURVEYED BY, DATE Bice Associates (757) 306-4260 1/1/17
DESIGN BY Jason Henry, P.E. (804) 786-5975 (Central Office)
SUBSURFACE UTILITY BY, DATE Bice Associates (757) 306-4260 1/1/17

CROSS SECTIONS

SCALE 1 IN. = 5 FT

DESIGN FEATURES RELATING TO CONSTRUCTION OR TO REGULATION AND CONTROL OF TRAFFIC MAY BE SUBJECT TO CHANGE AS DEEMED NECESSARY BY THE DEPARTMENT

REVISED	STATE	STATE ROUTE	STATE PROJECT	SHEET NO.
	VA.	0669	0669-046-682,C501, RW-201	12

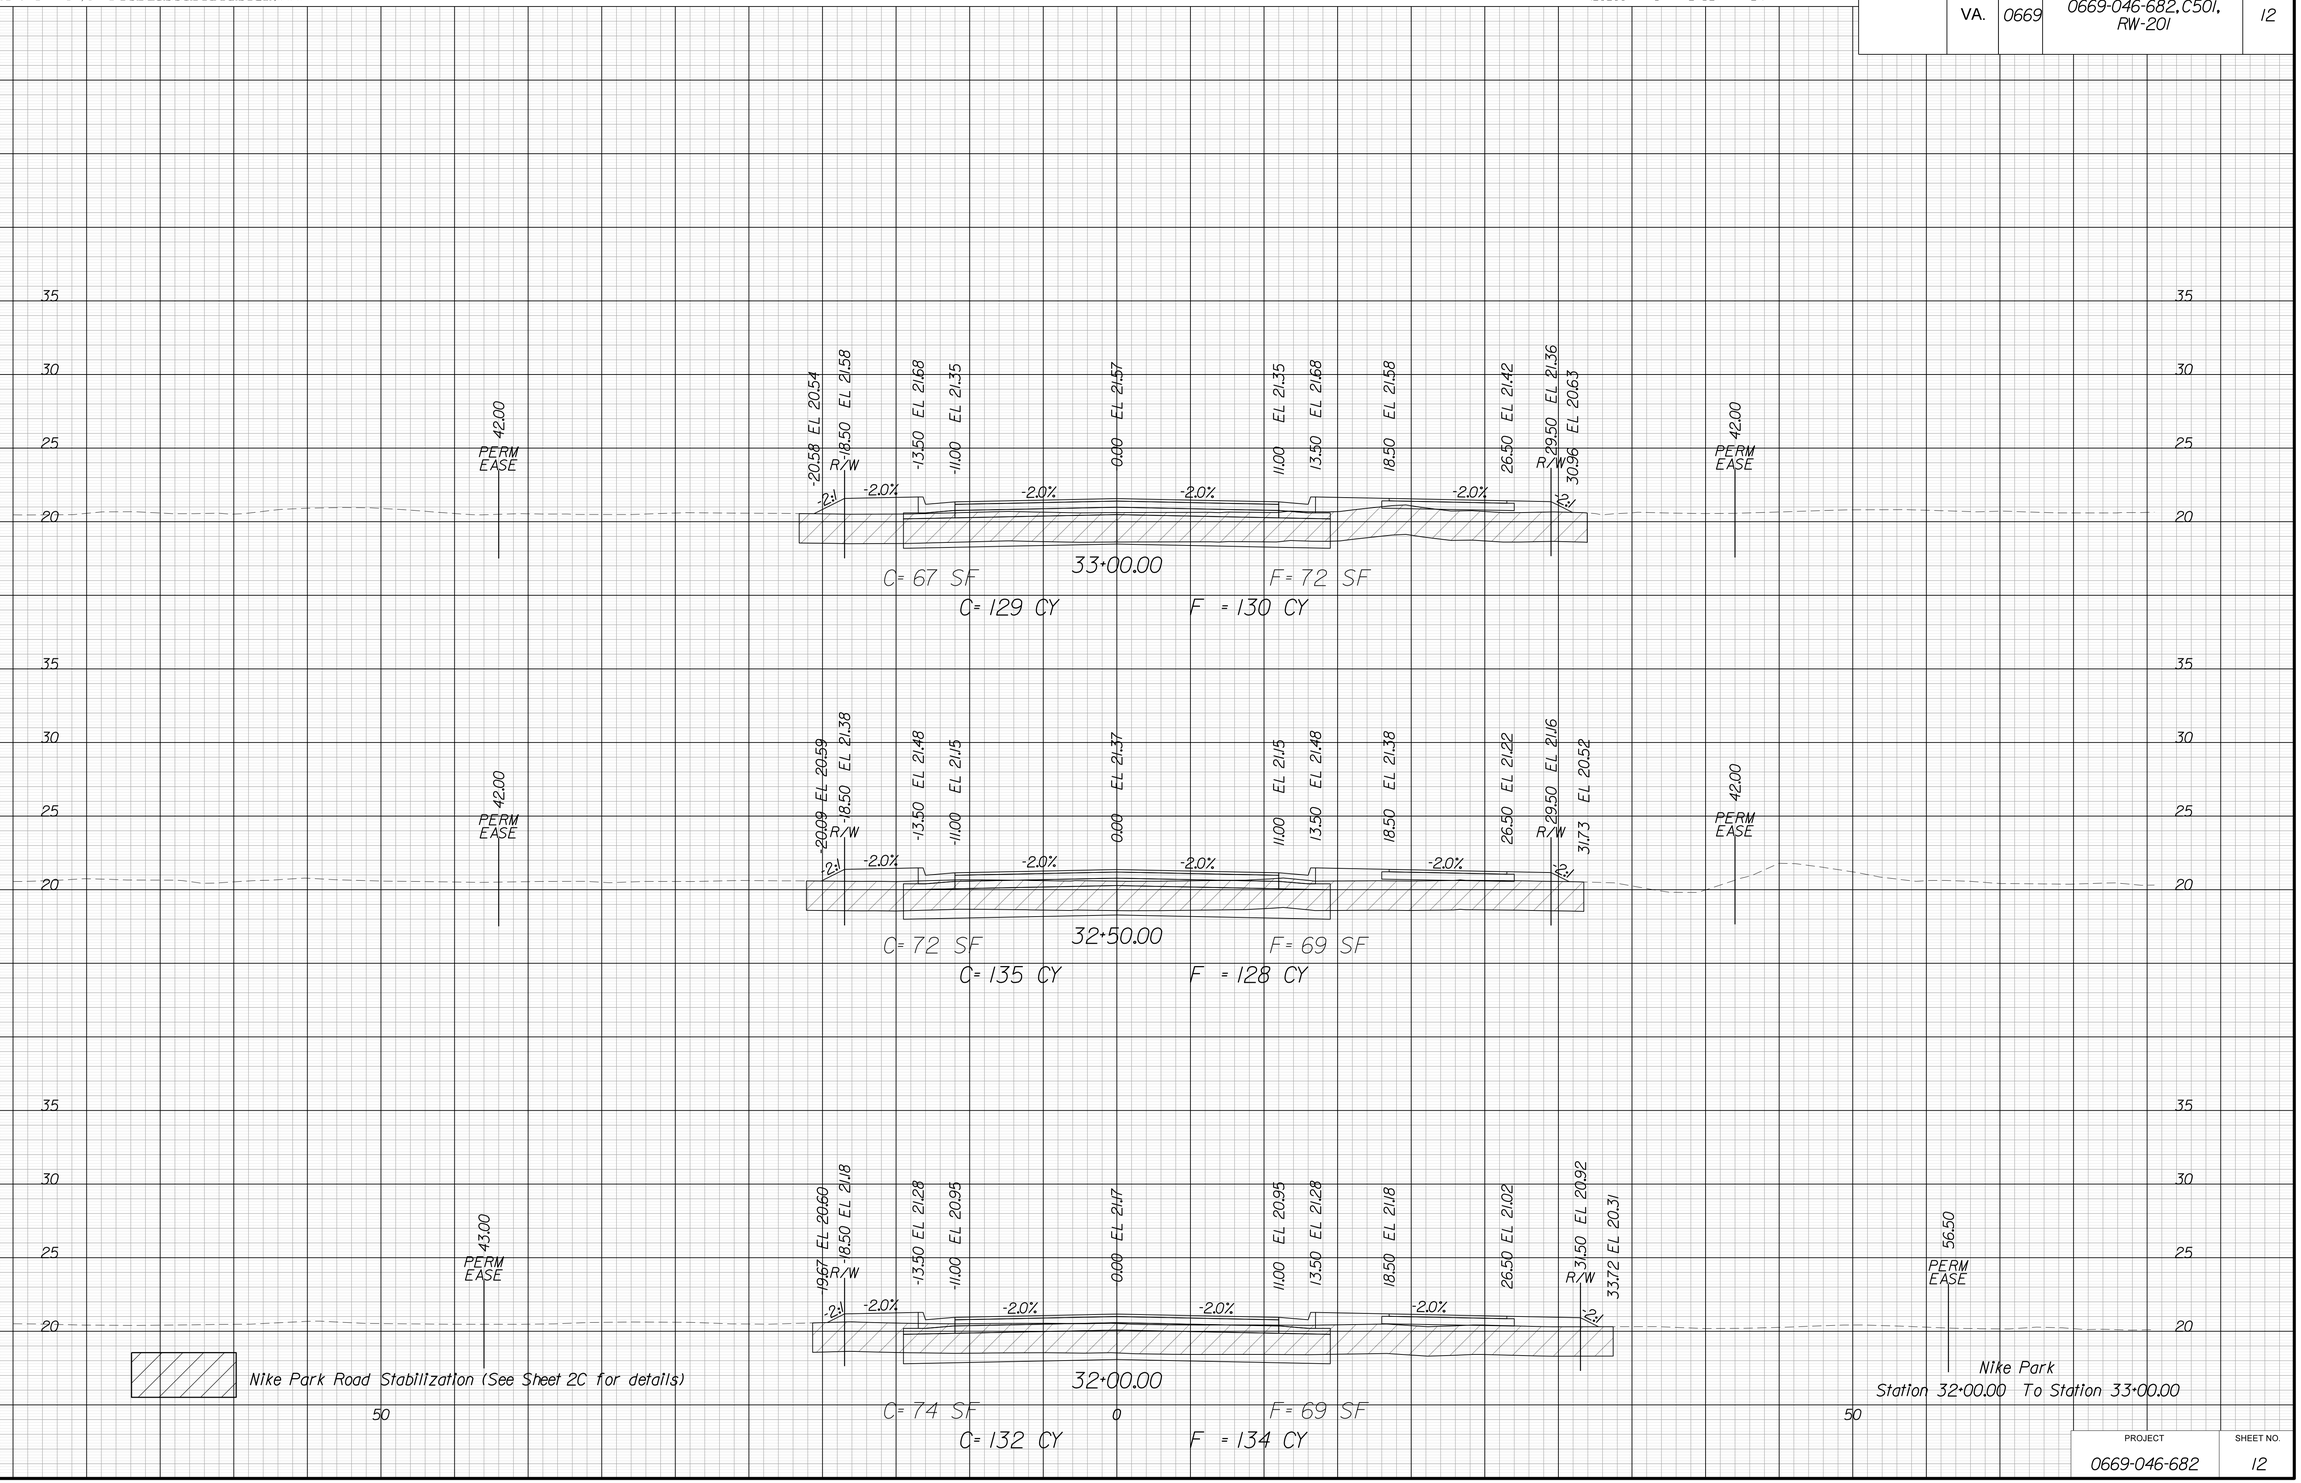

PROJECT	SHEET NO.
0669-046-682	12

10/26/2023
4:36:39 PM


PROJECT MANAGER Wall Zaman, P.E. (757) 956-3272 (Hampton Rds. District)
SURVEYED BY, DATE Bice Associates (757) 306-4260 1/1/17
DESIGN BY Jason Henry, P.E. (804) 786-5975 (Central Office)
SUBSURFACE UTILITY BY, DATE Bice Associates (757) 306-4260 1/1/17

CROSS SECTIONS

SCALE 1 IN. = 5 FT

DESIGN FEATURES RELATING TO CONSTRUCTION OR TO REGULATION AND CONTROL OF TRAFFIC MAY BE SUBJECT TO CHANGE AS DEEMED NECESSARY BY THE DEPARTMENT

REVISED	STATE	STATE ROUTE	STATE PROJECT	SHEET NO.
	VA.	0669	0669-046-682,C501, RW-201	13

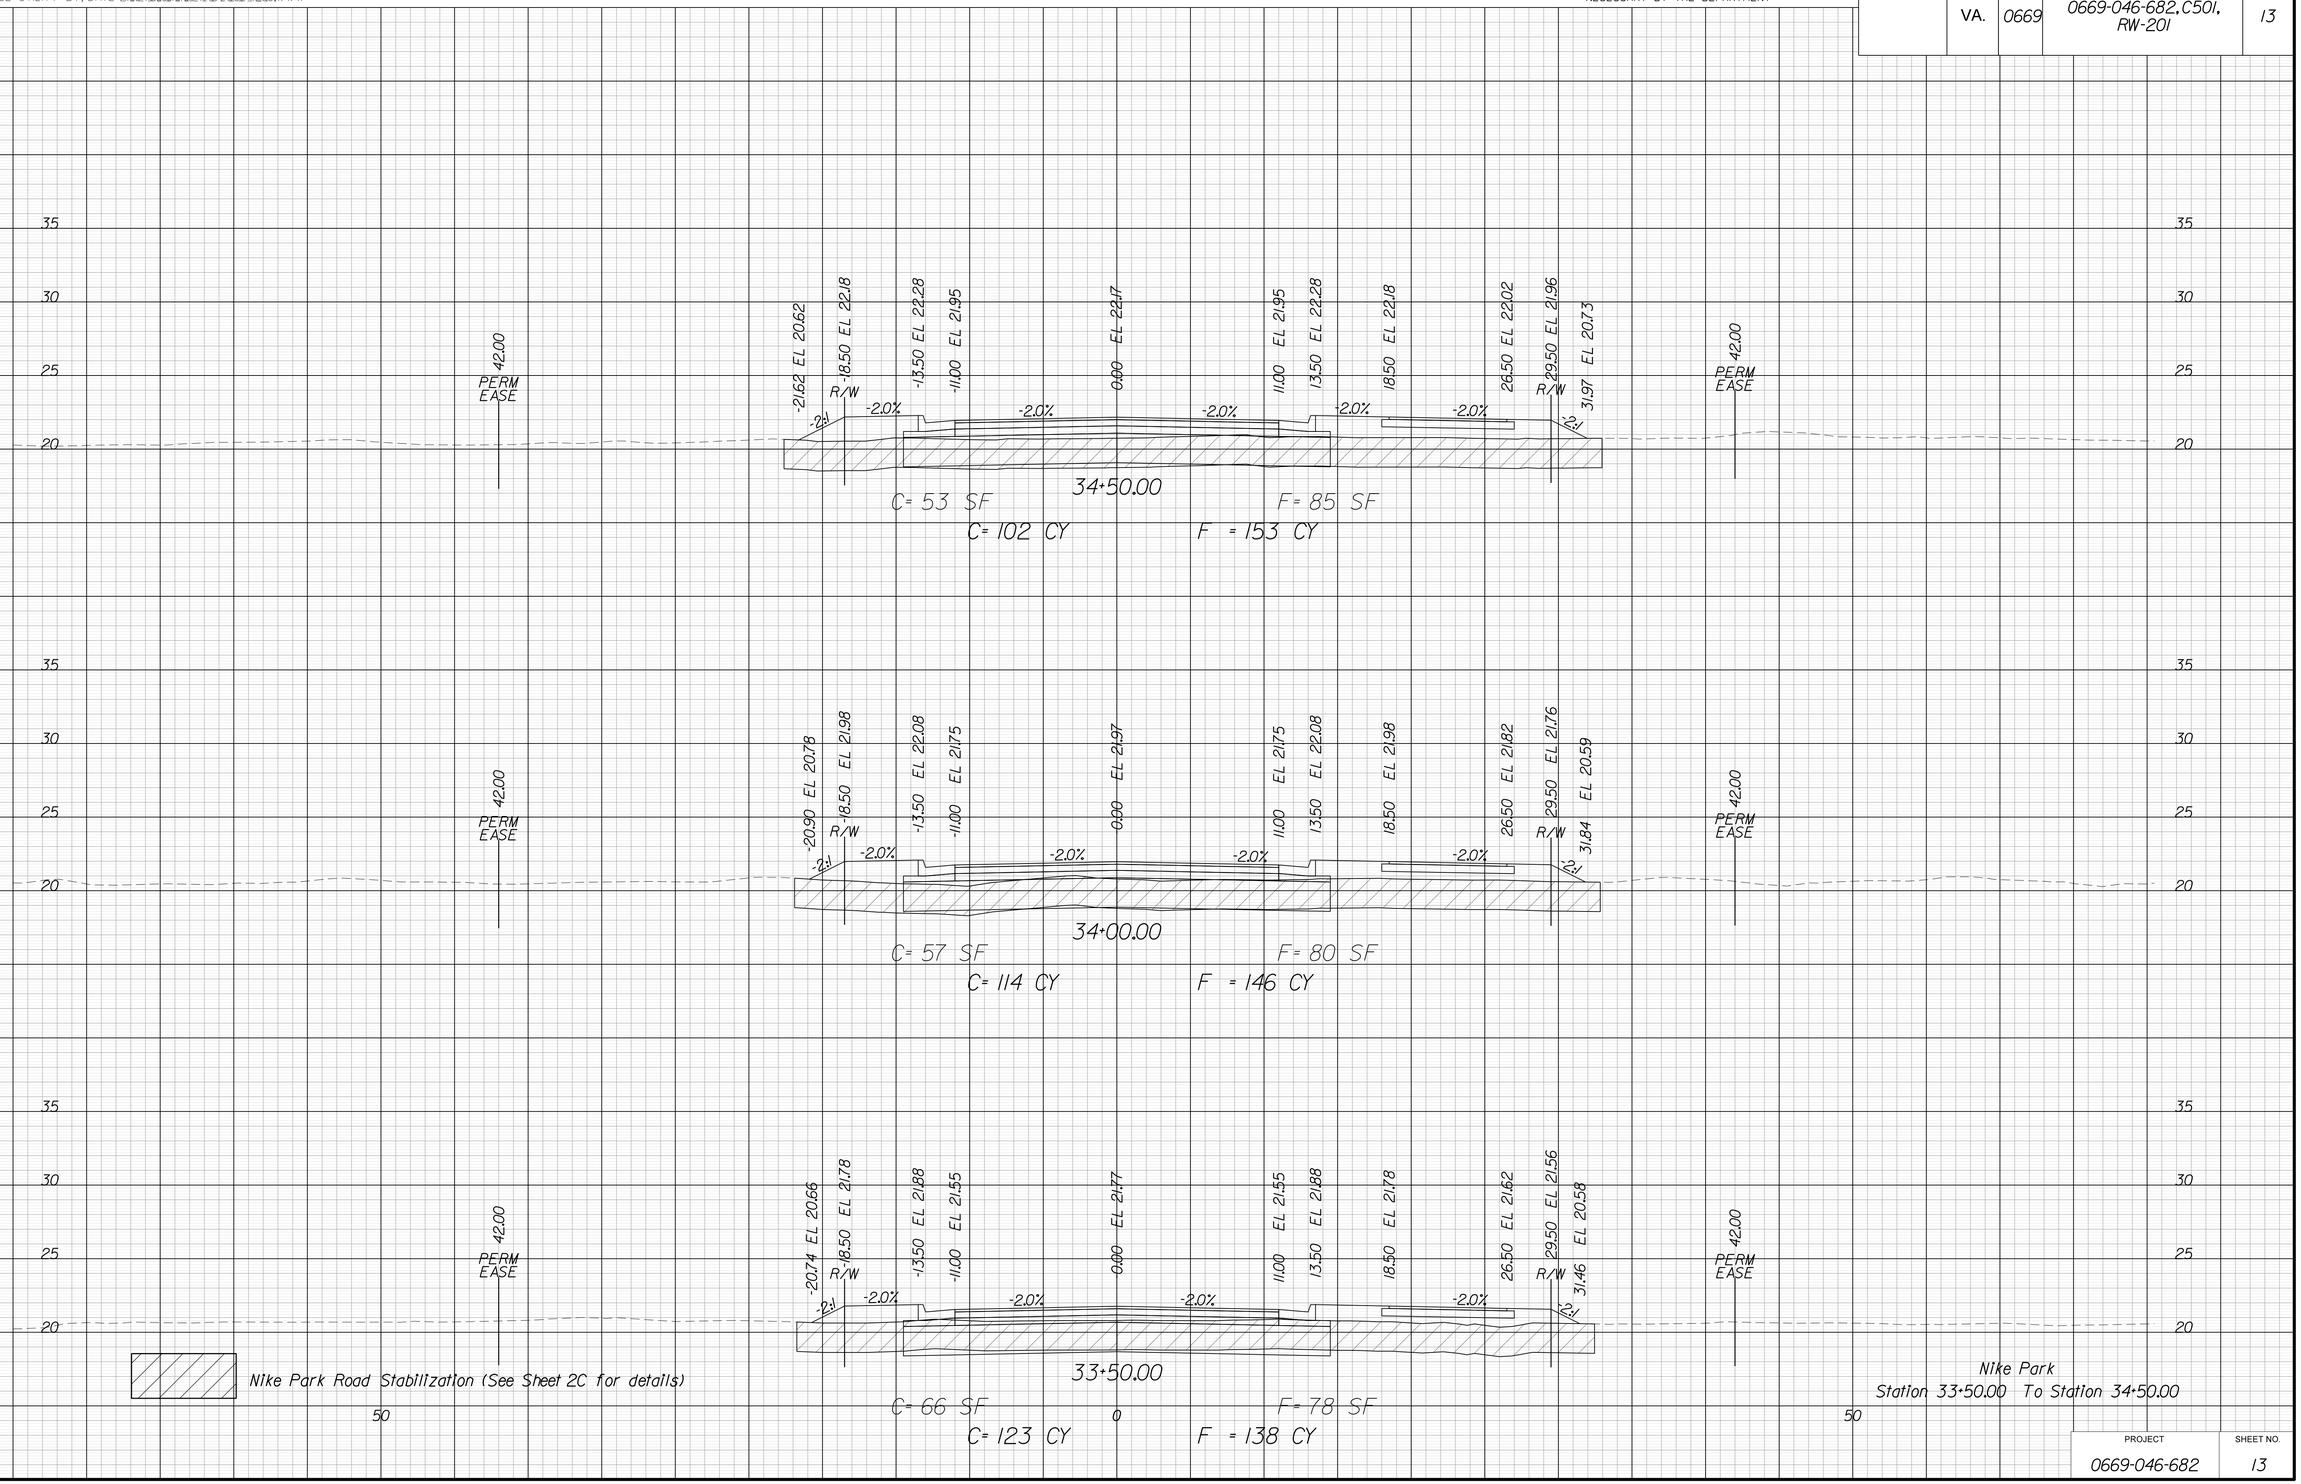

Nike Park
Station 33+50.00 To Station 34+50.00

PROJECT	SHEET NO.
0669-046-682	13

10/26/2023
4:36:44 PM


PROJECT MANAGER Wall Zaman, P.E. (757) 956-3272 (Hampton Rds. District)
SURVEYED BY, DATE Bice Associates (757) 306-4260 1/1/17
DESIGN BY Jason Henry, P.E. (804) 786-5975 (Central Office)
SUBSURFACE UTILITY BY, DATE Bice Associates (757) 306-4260 1/1/17

CROSS SECTIONS

SCALE 1 IN. = 5 FT

DESIGN FEATURES RELATING TO CONSTRUCTION OR TO REGULATION AND CONTROL OF TRAFFIC MAY BE SUBJECT TO CHANGE AS DEEMED NECESSARY BY THE DEPARTMENT

REVISED	STATE	STATE ROUTE	STATE PROJECT	SHEET NO.
	VA.	0669	0669-046-682, C501, RW-201	14

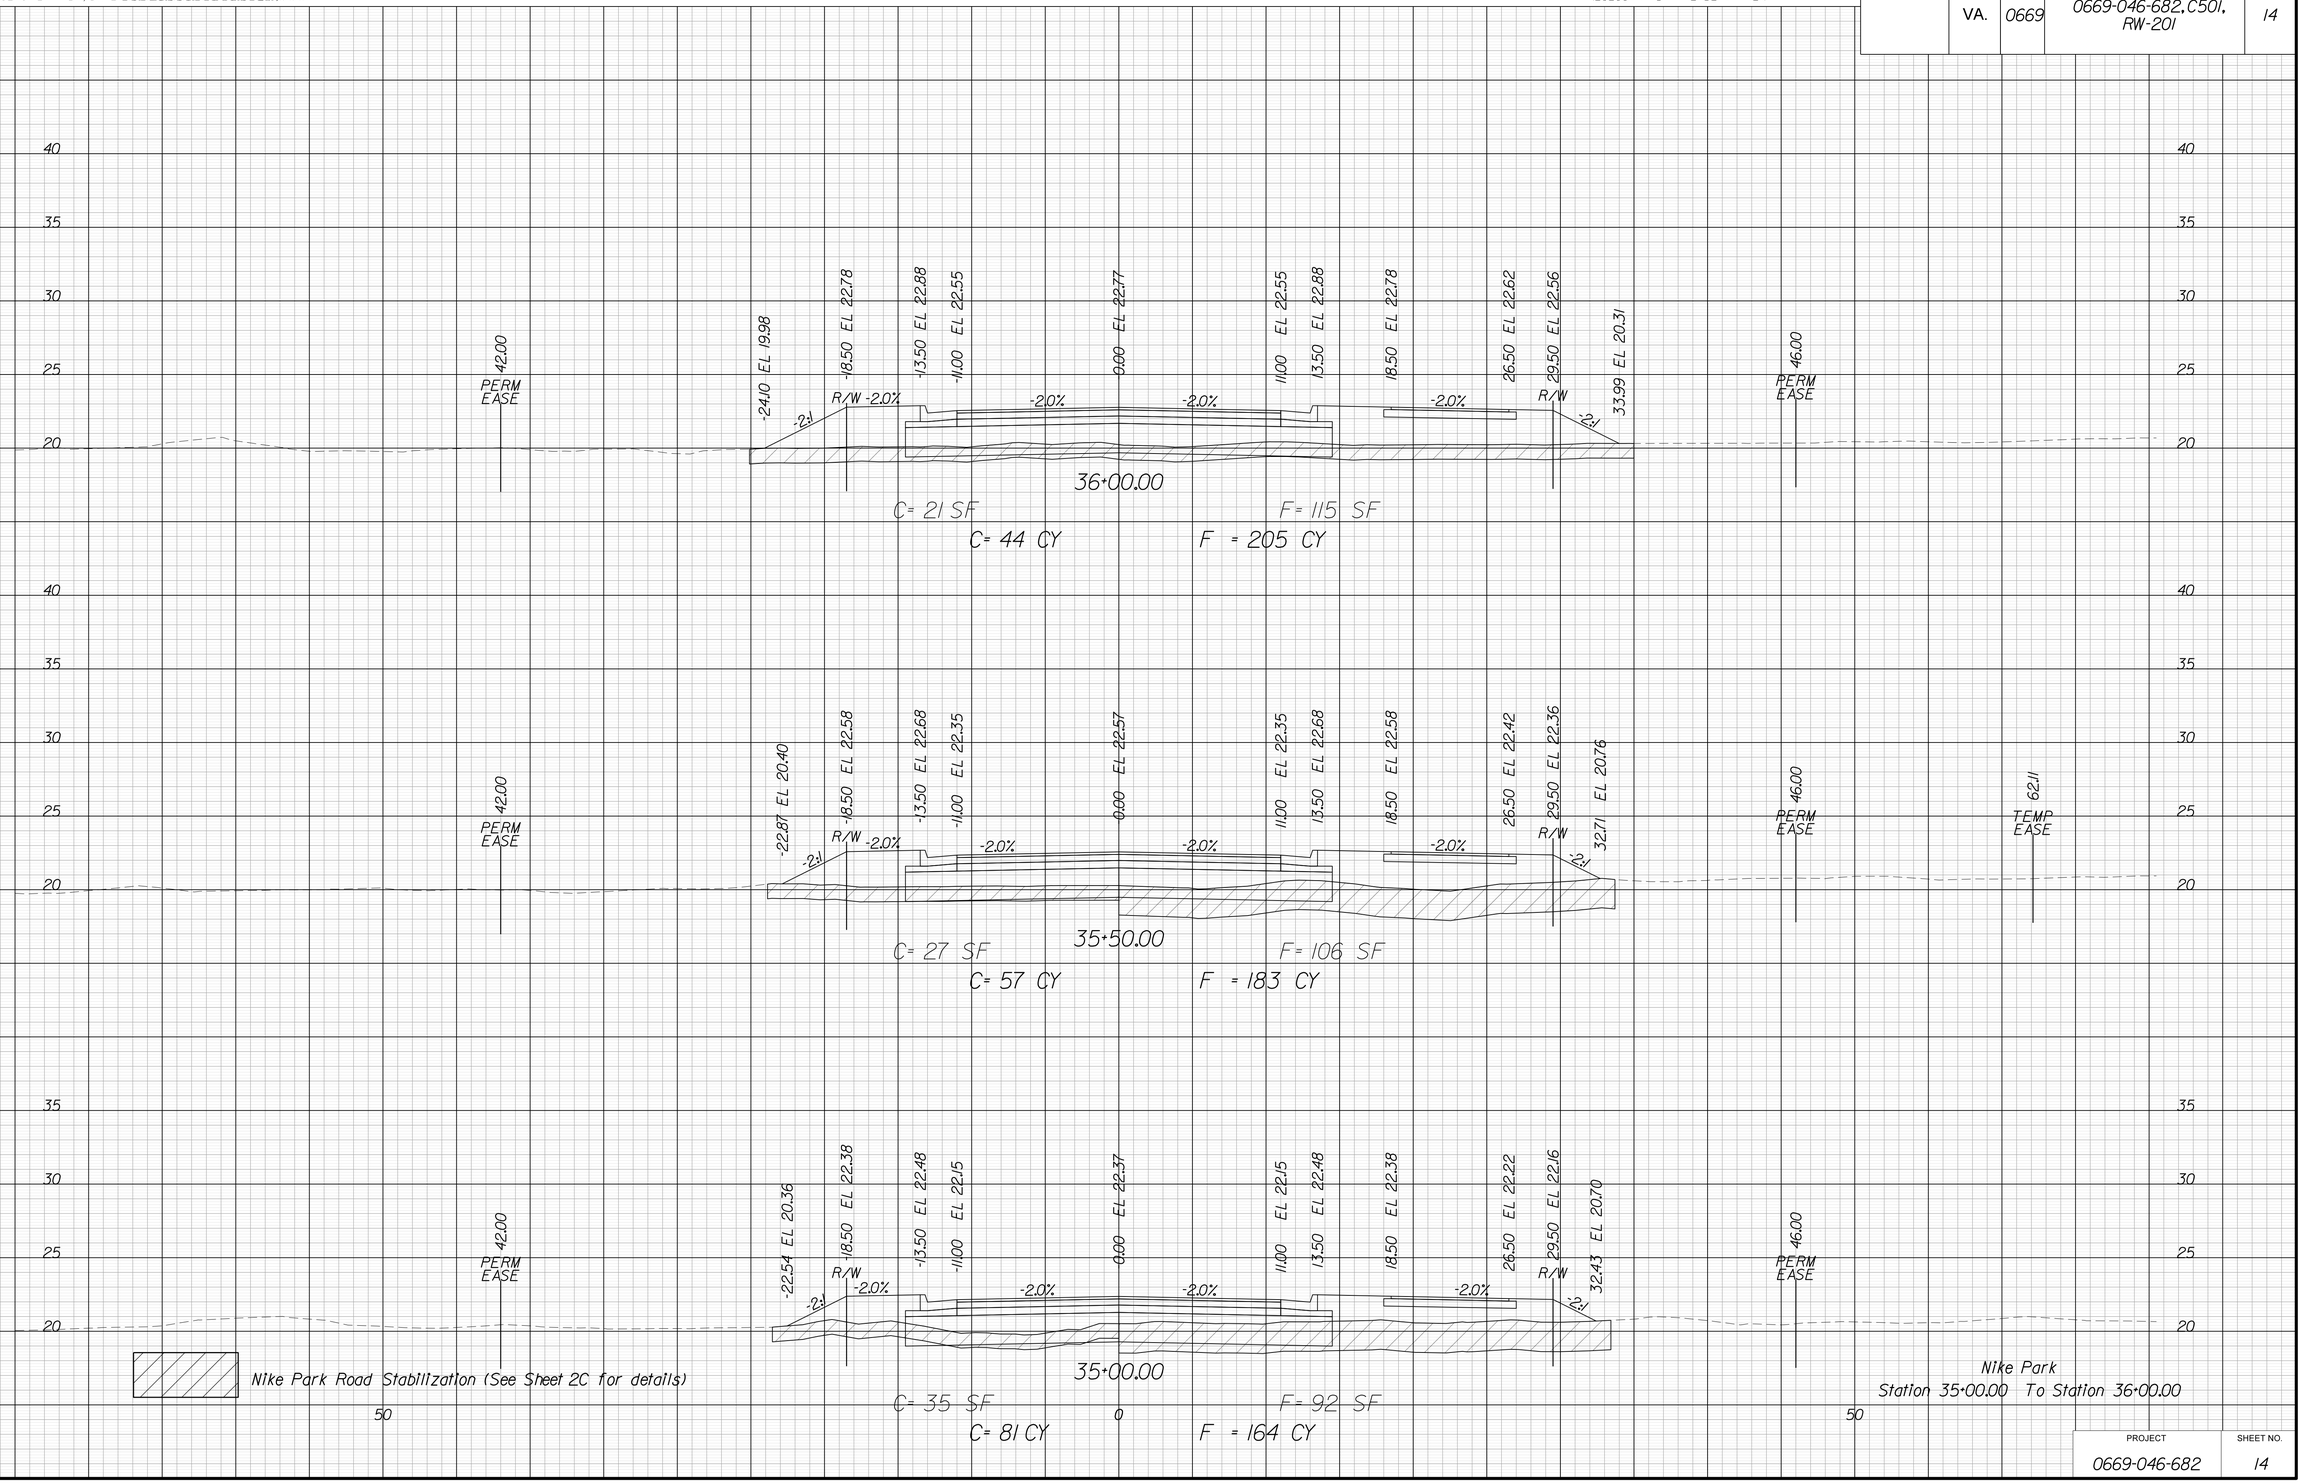

Nike Park
Station 35+00.00 To Station 36+00.00

PROJECT	SHEET NO.
0669-046-682	14

10/26/2023
4:36:48 PM


PROJECT MANAGER Wall Zaman, P.E. (757) 956-3272 (Hampton Rds. District)
SURVEYED BY, DATE Bice Associates (757) 306-4260 1/1/17
DESIGN BY Jason Henry, P.E. (804) 786-5975 (Central Office)
SUBSURFACE UTILITY BY, DATE Bice Associates (757) 306-4260 1/1/17

CROSS SECTIONS

SCALE 1 IN. = 5 FT

DESIGN FEATURES RELATING TO CONSTRUCTION OR TO REGULATION AND CONTROL OF TRAFFIC MAY BE SUBJECT TO CHANGE AS DEEMED NECESSARY BY THE DEPARTMENT

REVISED	STATE	STATE ROUTE	STATE PROJECT	SHEET NO.
	VA.	0669	0669-046-682,C501, RW-201	15

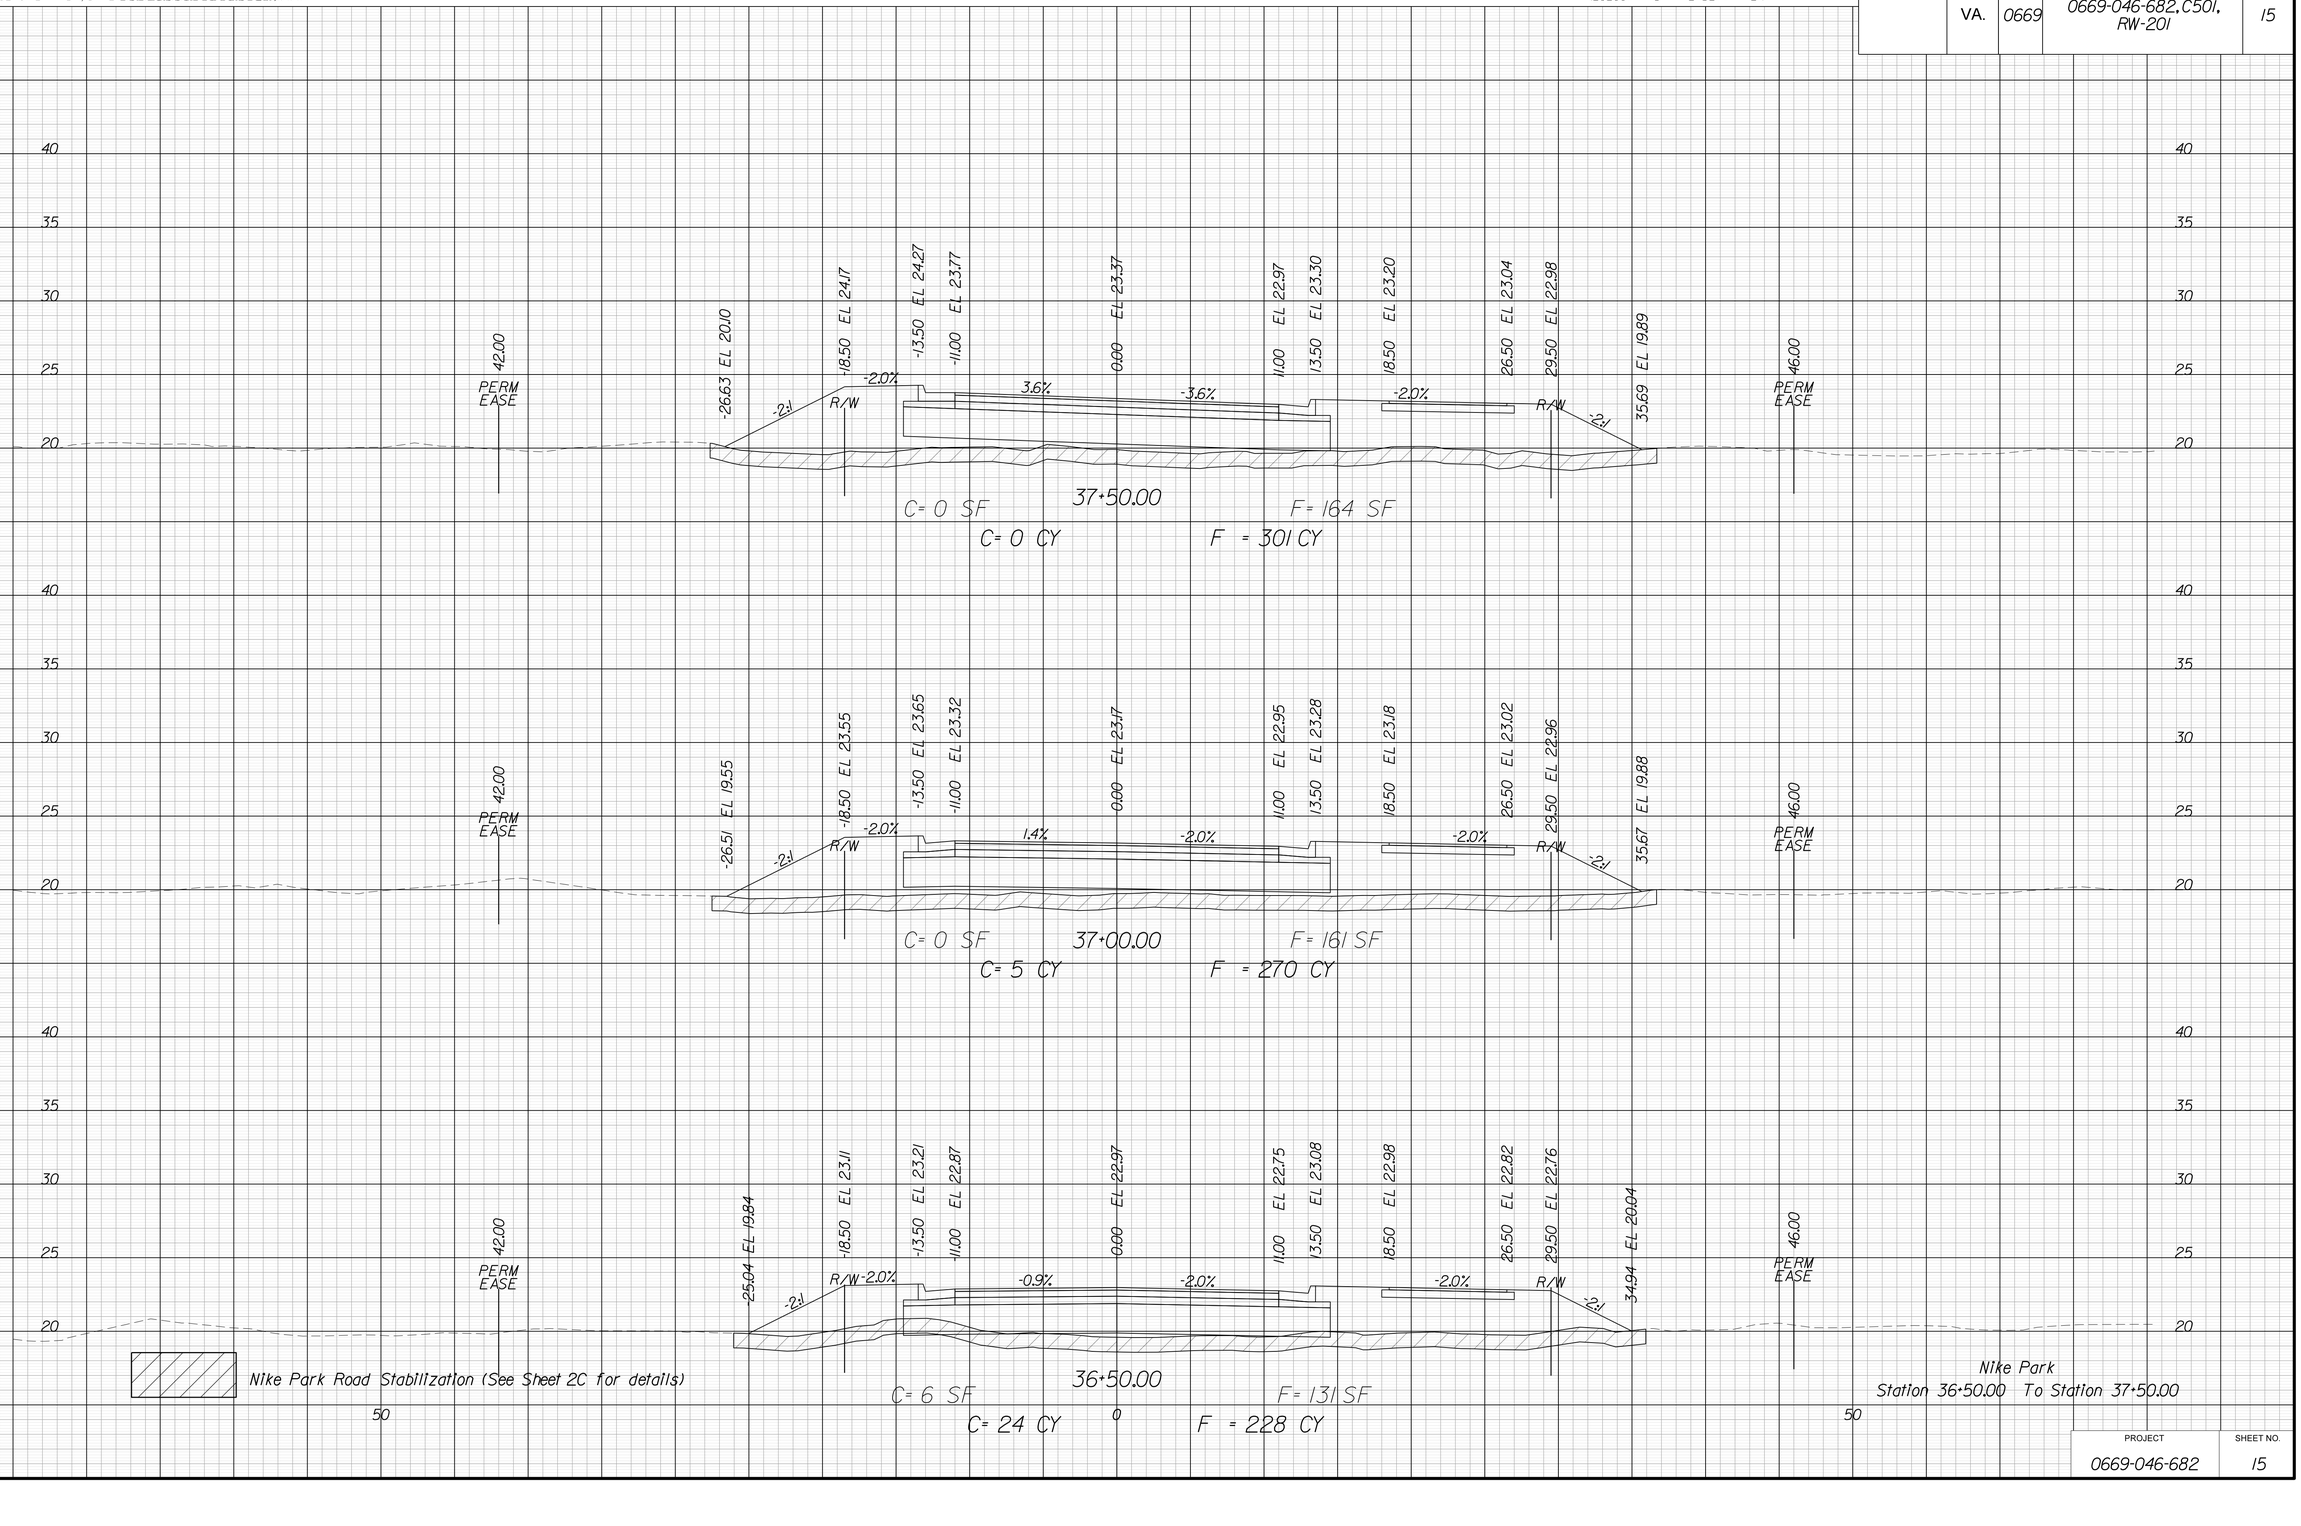

PROJECT	SHEET NO.
0669-046-682	15

10/26/2023
4:36:53 PM


PROJECT MANAGER Wall Zaman, P.E. (757) 956-3272 (Hampton Rds. District)
SURVEYED BY, DATE Bice Associates (757) 306-4260 1/1/17
DESIGN BY Jason Henry, P.E. (804) 786-5975 (Central Office)
SUBSURFACE UTILITY BY, DATE Bice Associates (757) 306-4260 1/1/17

CROSS SECTIONS

SCALE 1 IN. = 5 FT

DESIGN FEATURES RELATING TO CONSTRUCTION OR TO REGULATION AND CONTROL OF TRAFFIC MAY BE SUBJECT TO CHANGE AS DEEMED NECESSARY BY THE DEPARTMENT

REVISED	STATE	STATE ROUTE	STATE PROJECT	SHEET NO.
	VA.	0669	0669-046-682,C501, RW-201	16

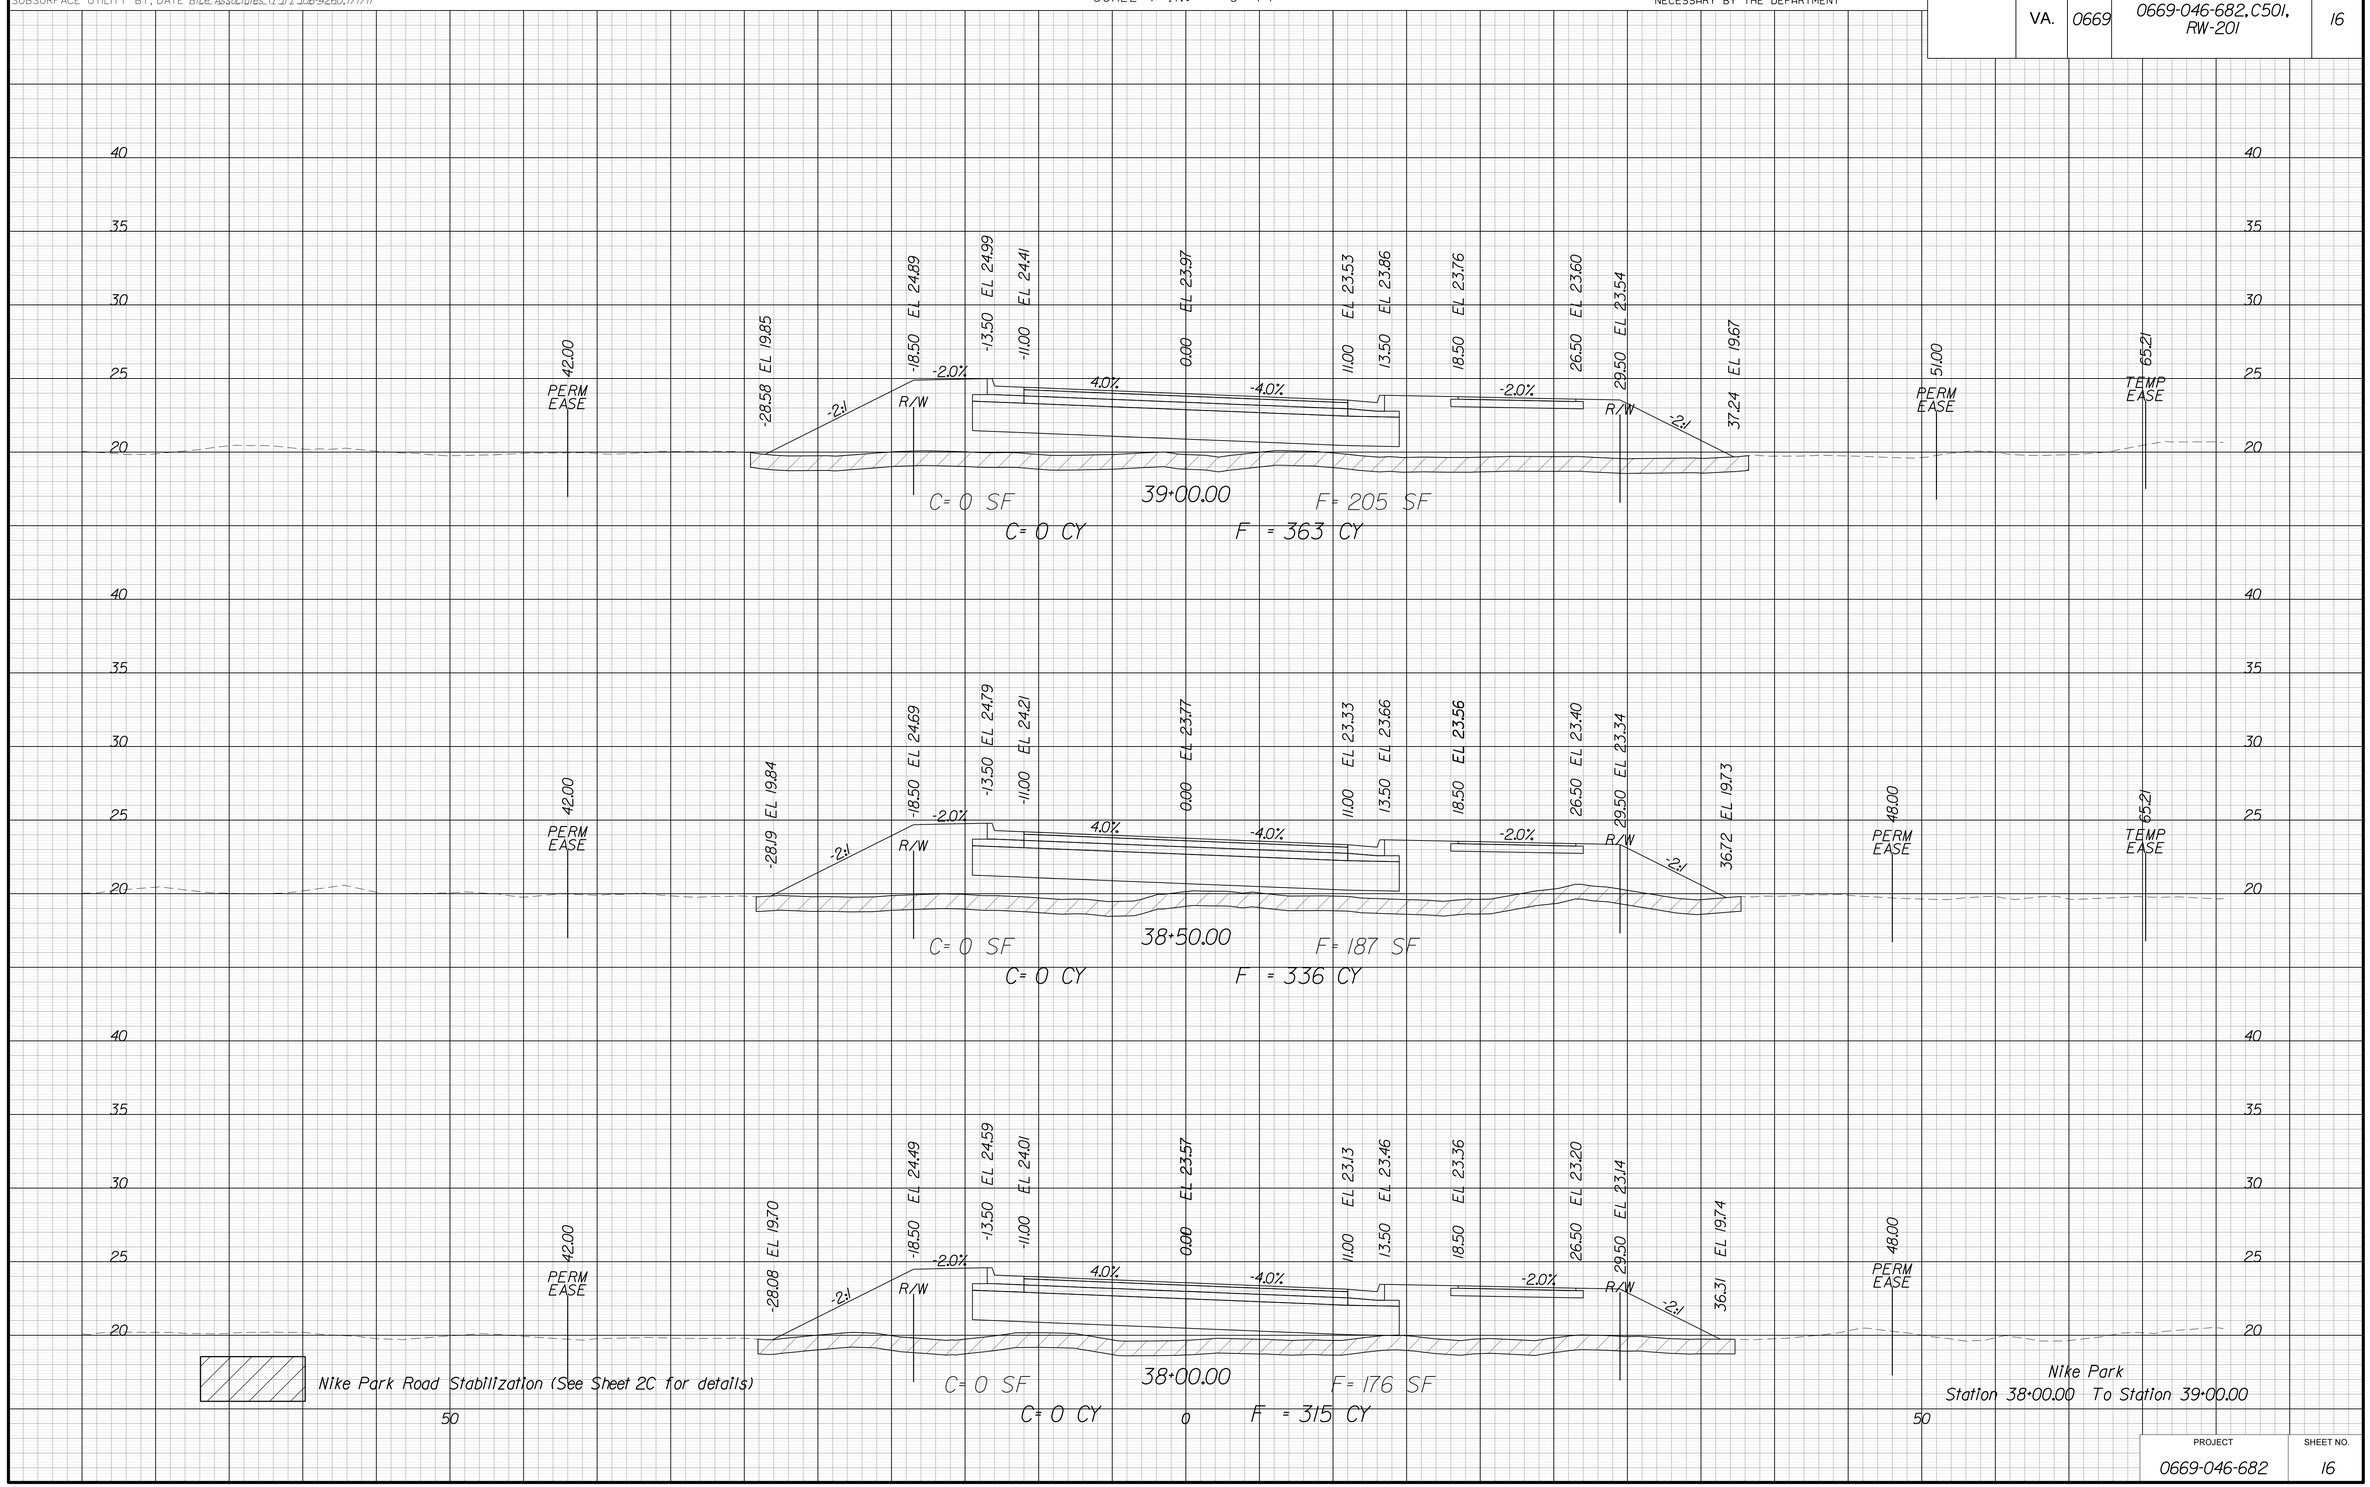

PROJECT	SHEET NO.
0669-046-682	16

10/26/2023
4:36:57 PM


PROJECT MANAGER Wall Zaman, P.E. (757) 956-3272 (Hampton Rds. District)
SURVEYED BY, DATE Bice Associates (757) 306-4260 1/1/17
DESIGN BY Jason Henry, P.E. (804) 786-5975 (Central Office)
SUBSURFACE UTILITY BY, DATE Bice Associates (757) 306-4260 1/1/17

CROSS SECTIONS

SCALE 1 IN. = 5 FT

DESIGN FEATURES RELATING TO CONSTRUCTION OR TO REGULATION AND CONTROL OF TRAFFIC MAY BE SUBJECT TO CHANGE AS DEEMED NECESSARY BY THE DEPARTMENT

REVISED	STATE	STATE ROUTE	STATE PROJECT	SHEET NO.
	VA.	0669	0669-046-682, C501, RW-201	17

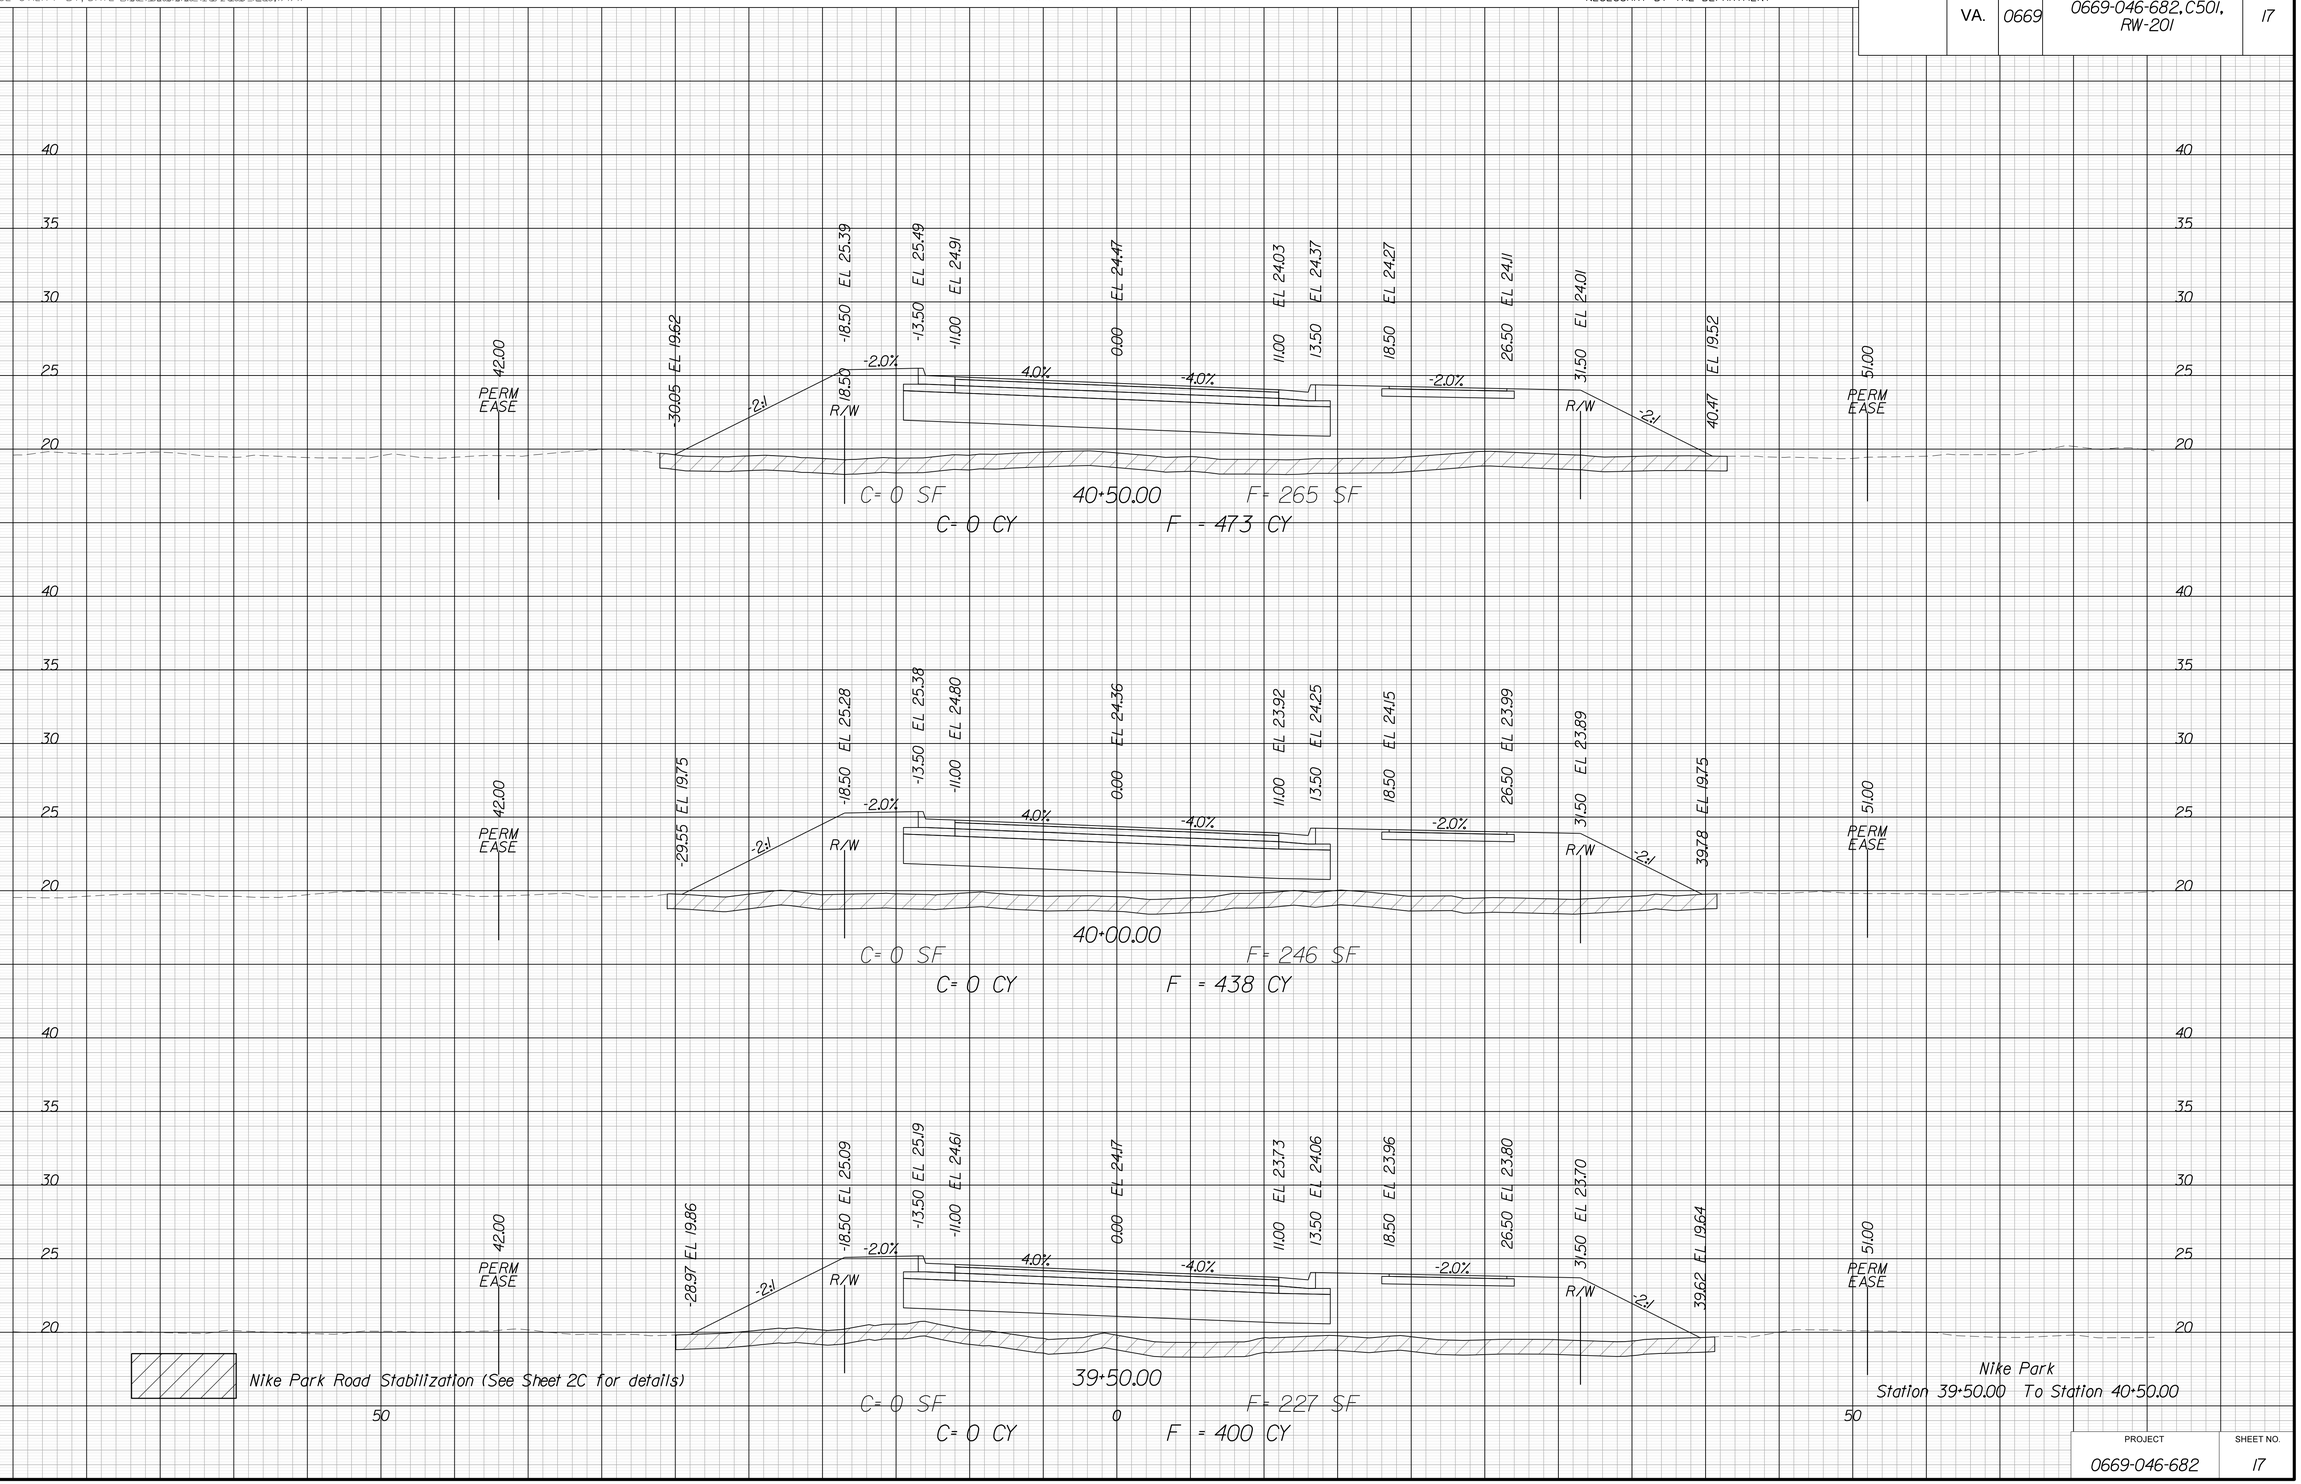

PROJECT	SHEET NO.
0669-046-682	17

10/26/2023
4:37:02 PM


PROJECT MANAGER Wall,Zeman,P.E.,(757) 956-3272 ,(Hampton Rds. District)
SURVEYED BY, DATE Bice Associates, (757) 306-4260,1/1/17, _ _
DESIGN BY Jason Henry, P.E.,(804) 786-5975, (Central Office)_ _ _
SUBSURFACE UTILITY BY, DATE Bice Associates, (757) 306-4260,1/1/17

CROSS SECTIONS

SCALE 1 IN. = 5 FT

DESIGN FEATURES RELATING TO CONSTRUCTION OR TO REGULATION AND CONTROL OF TRAFFIC MAY BE SUBJECT TO CHANGE AS DEEMED NECESSARY BY THE DEPARTMENT

REVISED	STATE	STATE ROUTE	STATE PROJECT	SHEET NO.
	VA.	0669	0669-046-682,C501, RW-201	18

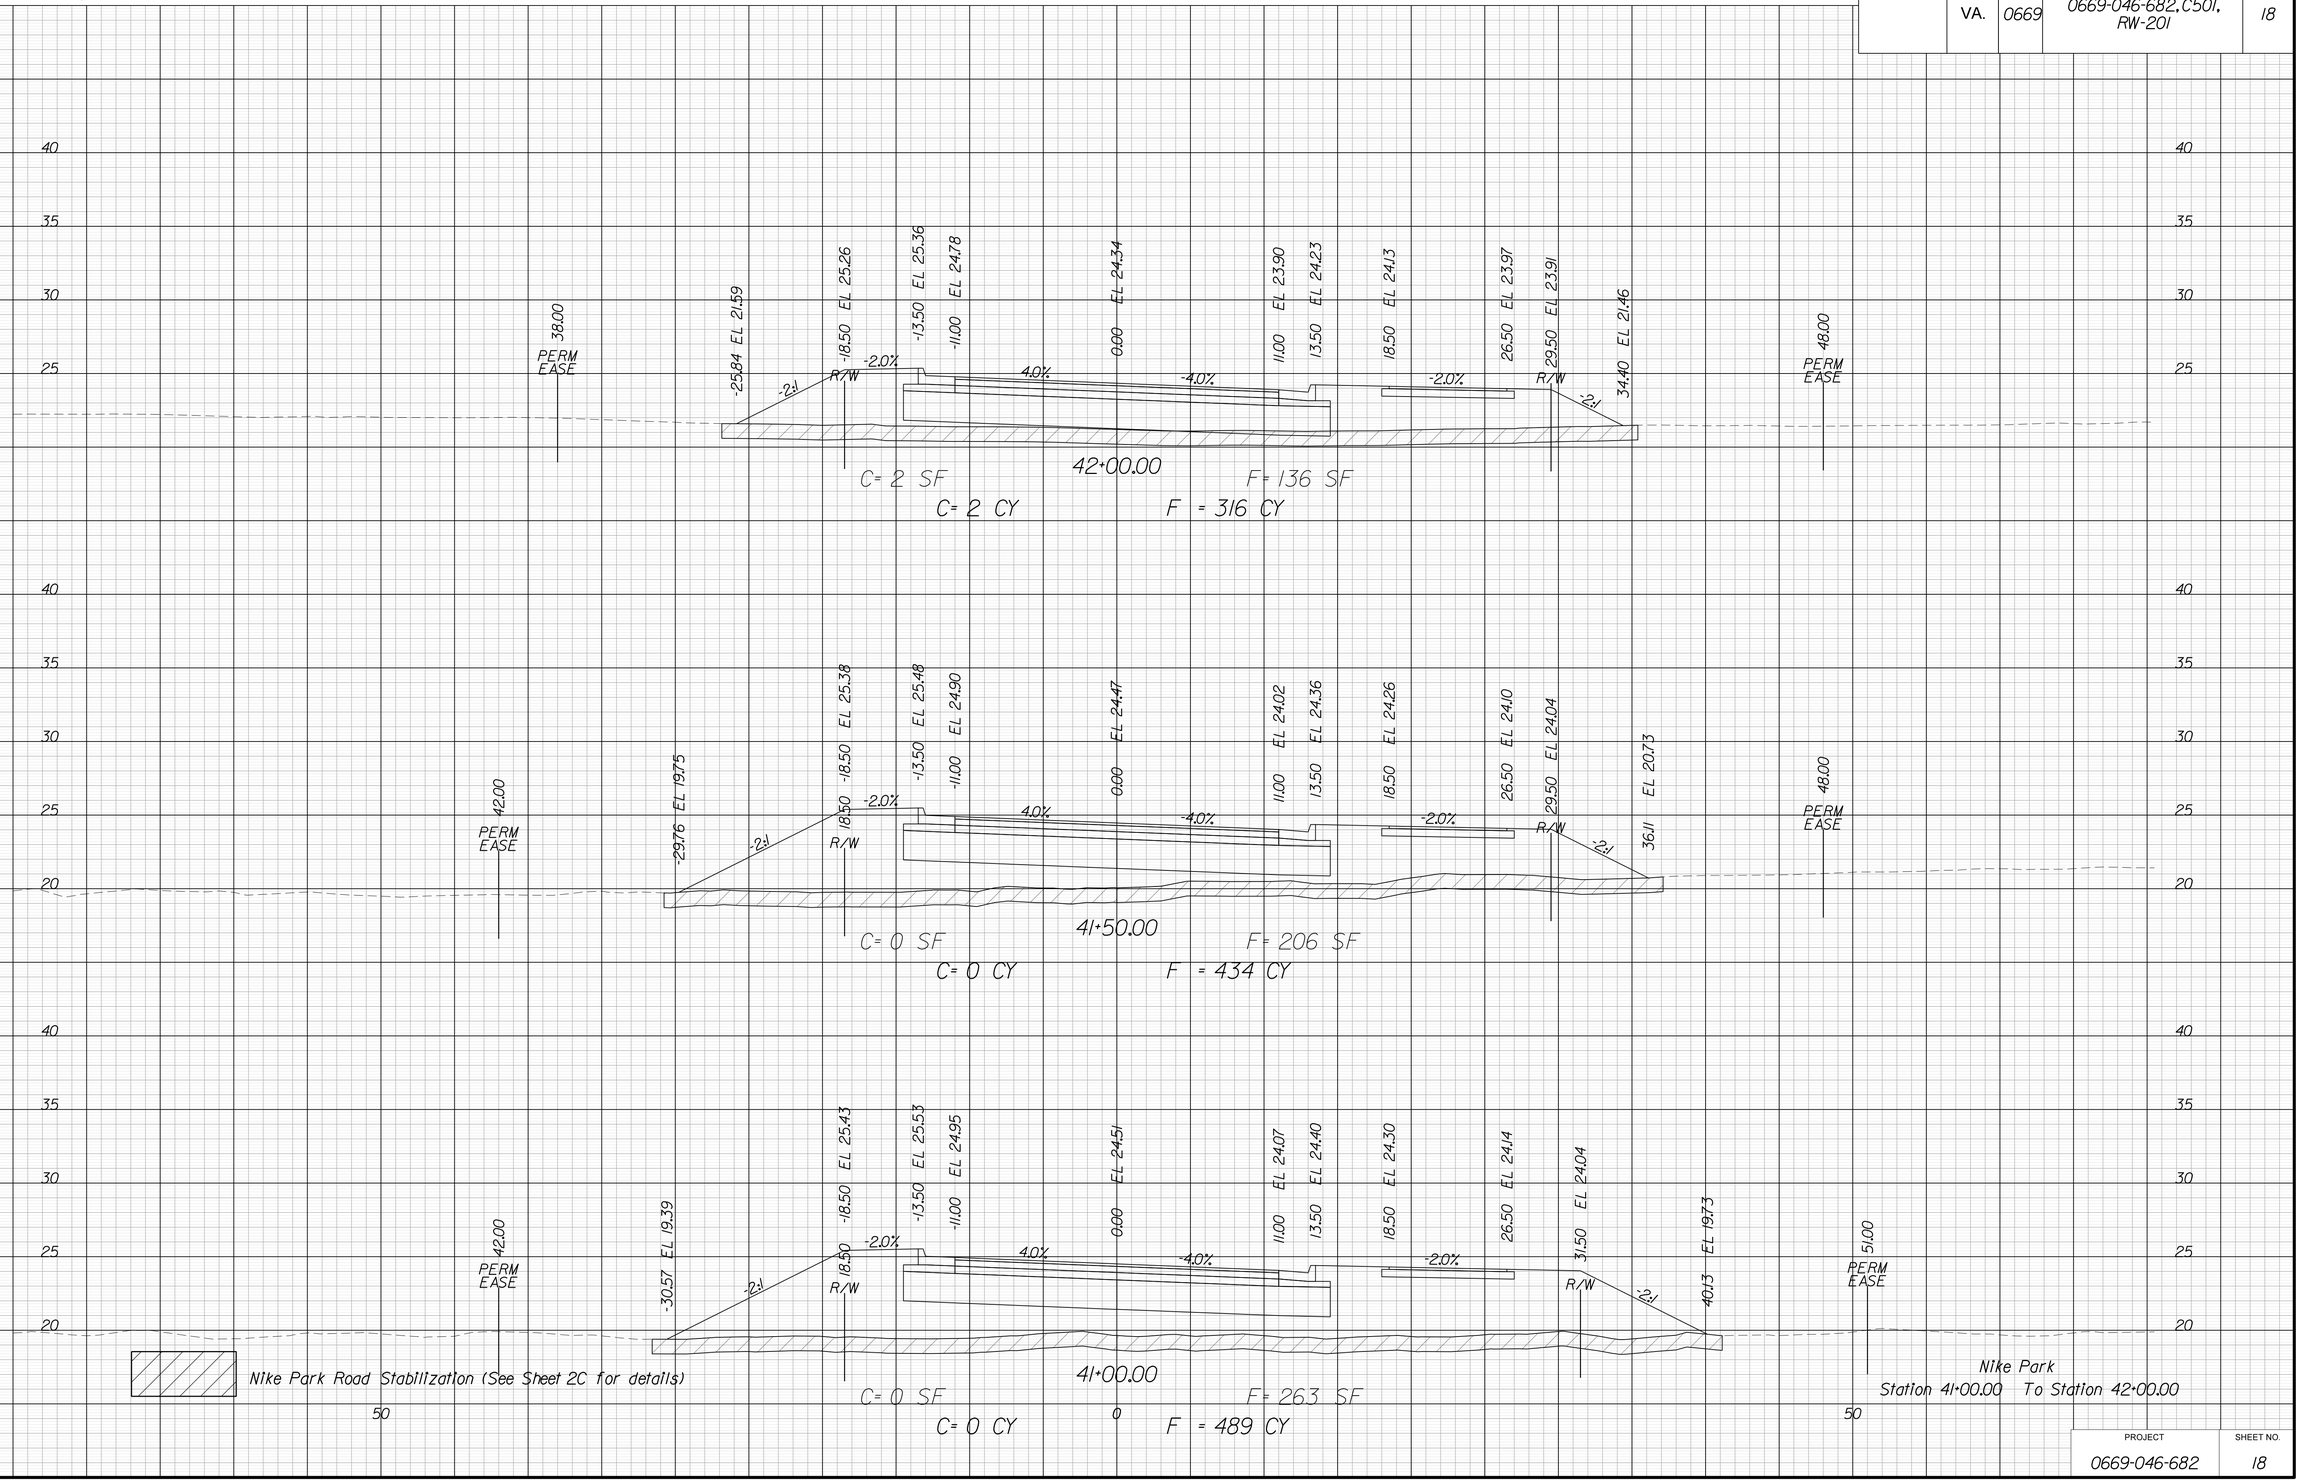

PROJECT	SHEET NO.
0669-046-682	18

10/26/2023
4:37:06 PM


PROJECT MANAGER Wall Zaman, P.E. (757) 956-3272 (Hampton Rds. District)
SURVEYED BY, DATE Bice Associates (757) 306-4260 1/1/17
DESIGN BY Jason Henry, P.E. (804) 786-5975 (Central Office)
SUBSURFACE UTILITY BY, DATE Bice Associates (757) 306-4260 1/1/17

CROSS SECTIONS

SCALE 1 IN. = 5 FT

DESIGN FEATURES RELATING TO CONSTRUCTION OR TO REGULATION AND CONTROL OF TRAFFIC MAY BE SUBJECT TO CHANGE AS DEEMED NECESSARY BY THE DEPARTMENT

REVISED	STATE	STATE ROUTE	STATE PROJECT	SHEET NO.
	VA.	0669	0669-046-682, C501, RW-201	19

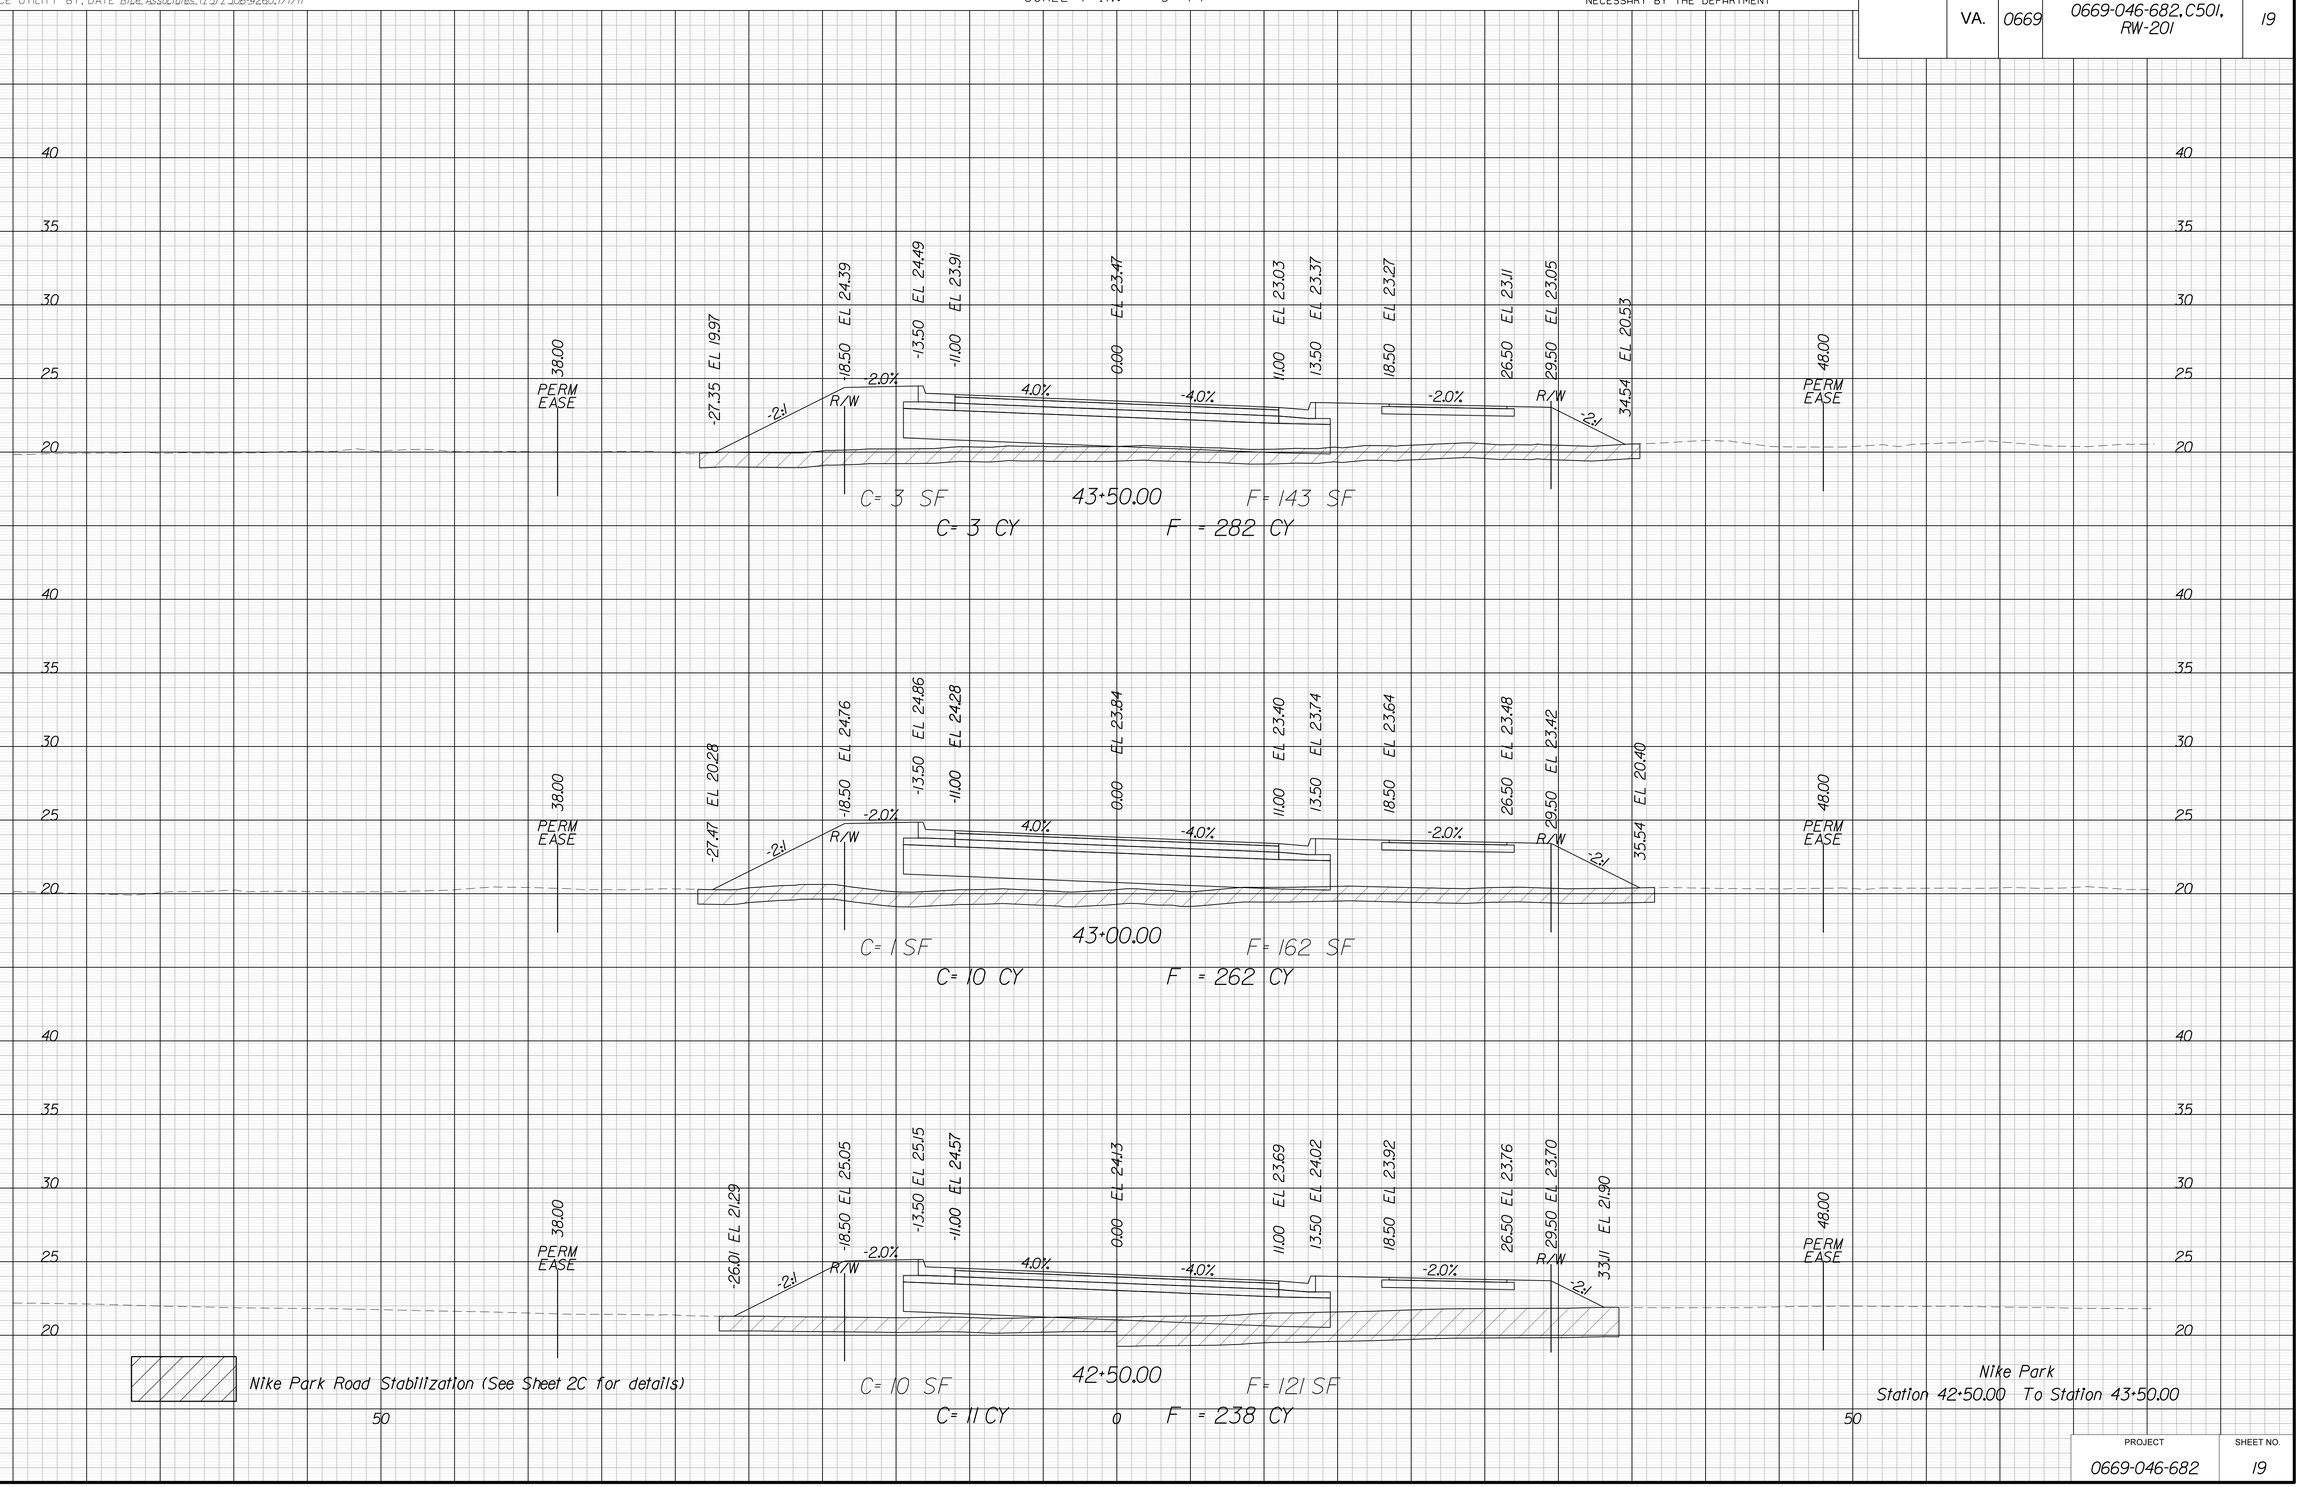

PROJECT	SHEET NO.
0669-046-682	19

10/26/2023
4:37:01 PM


PROJECT MANAGER Walt Zaman, P.E. (757) 956-3272 (Hampton Rds. District)
SURVEYED BY, DATE Bice Associates (757) 306-4260 1/1/17
DESIGN BY Jason Henry, P.E. (804) 786-5975 (Central Office)
SUBSURFACE UTILITY BY, DATE Bice Associates (757) 306-4260 1/1/17

CROSS SECTIONS

SCALE 1 IN. = 5 FT

DESIGN FEATURES RELATING TO CONSTRUCTION OR TO REGULATION AND CONTROL OF TRAFFIC MAY BE SUBJECT TO CHANGE AS DEEMED NECESSARY BY THE DEPARTMENT

REVISED	STATE	STATE ROUTE	STATE PROJECT	SHEET NO.
	VA.	0669	0669-046-682,C501, RW-201	20

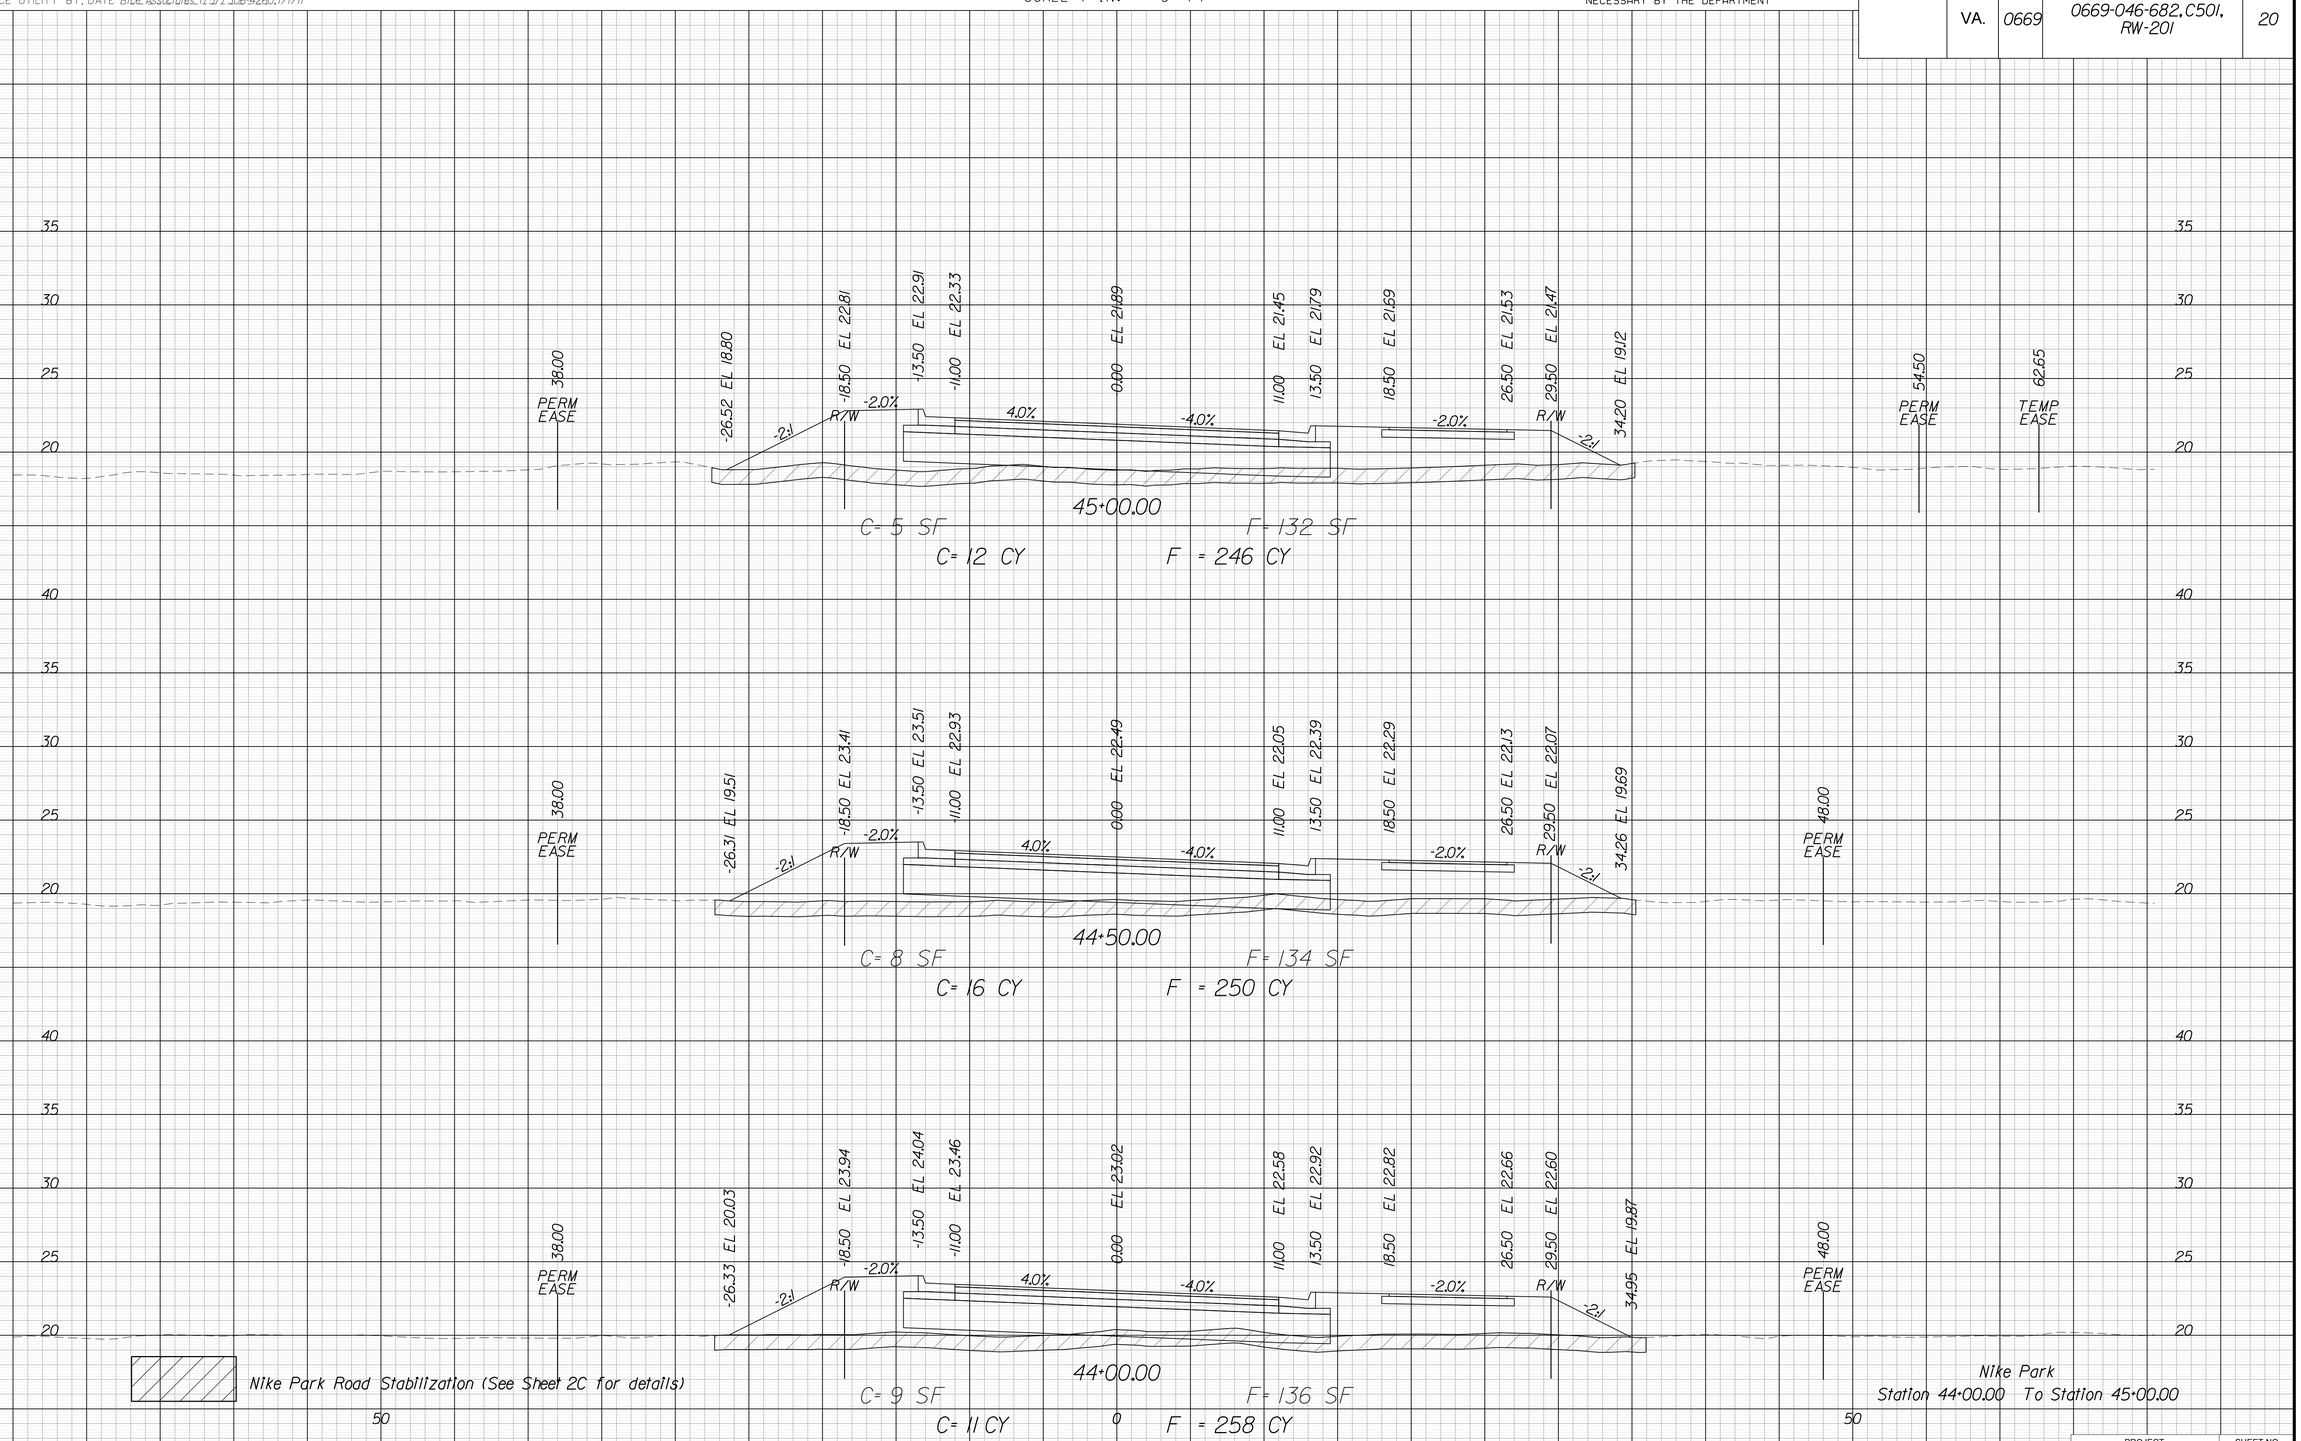

Nike Park
Station 44+00.00 To Station 45+00.00

PROJECT	SHEET NO.
0669-046-682	20

10/26/2023
4:37:16 PM


PROJECT MANAGER Walt Zaman, P.E. (757) 956-3272 (Hampton Rds. District)
SURVEYED BY, DATE Bice Associates (757) 306-4260 1/1/17
DESIGN BY Jason Henry, P.E. (804) 786-5975 (Central Office)
SUBSURFACE UTILITY BY, DATE Bice Associates (757) 306-4260 1/1/17

CROSS SECTIONS

SCALE 1 IN. = 5 FT

DESIGN FEATURES RELATING TO CONSTRUCTION OR TO REGULATION AND CONTROL OF TRAFFIC MAY BE SUBJECT TO CHANGE AS DEEMED NECESSARY BY THE DEPARTMENT

REVISED	STATE	STATE ROUTE	STATE PROJECT	SHEET NO.
	VA.	0669	0669-046-682, C501, RW-201	21

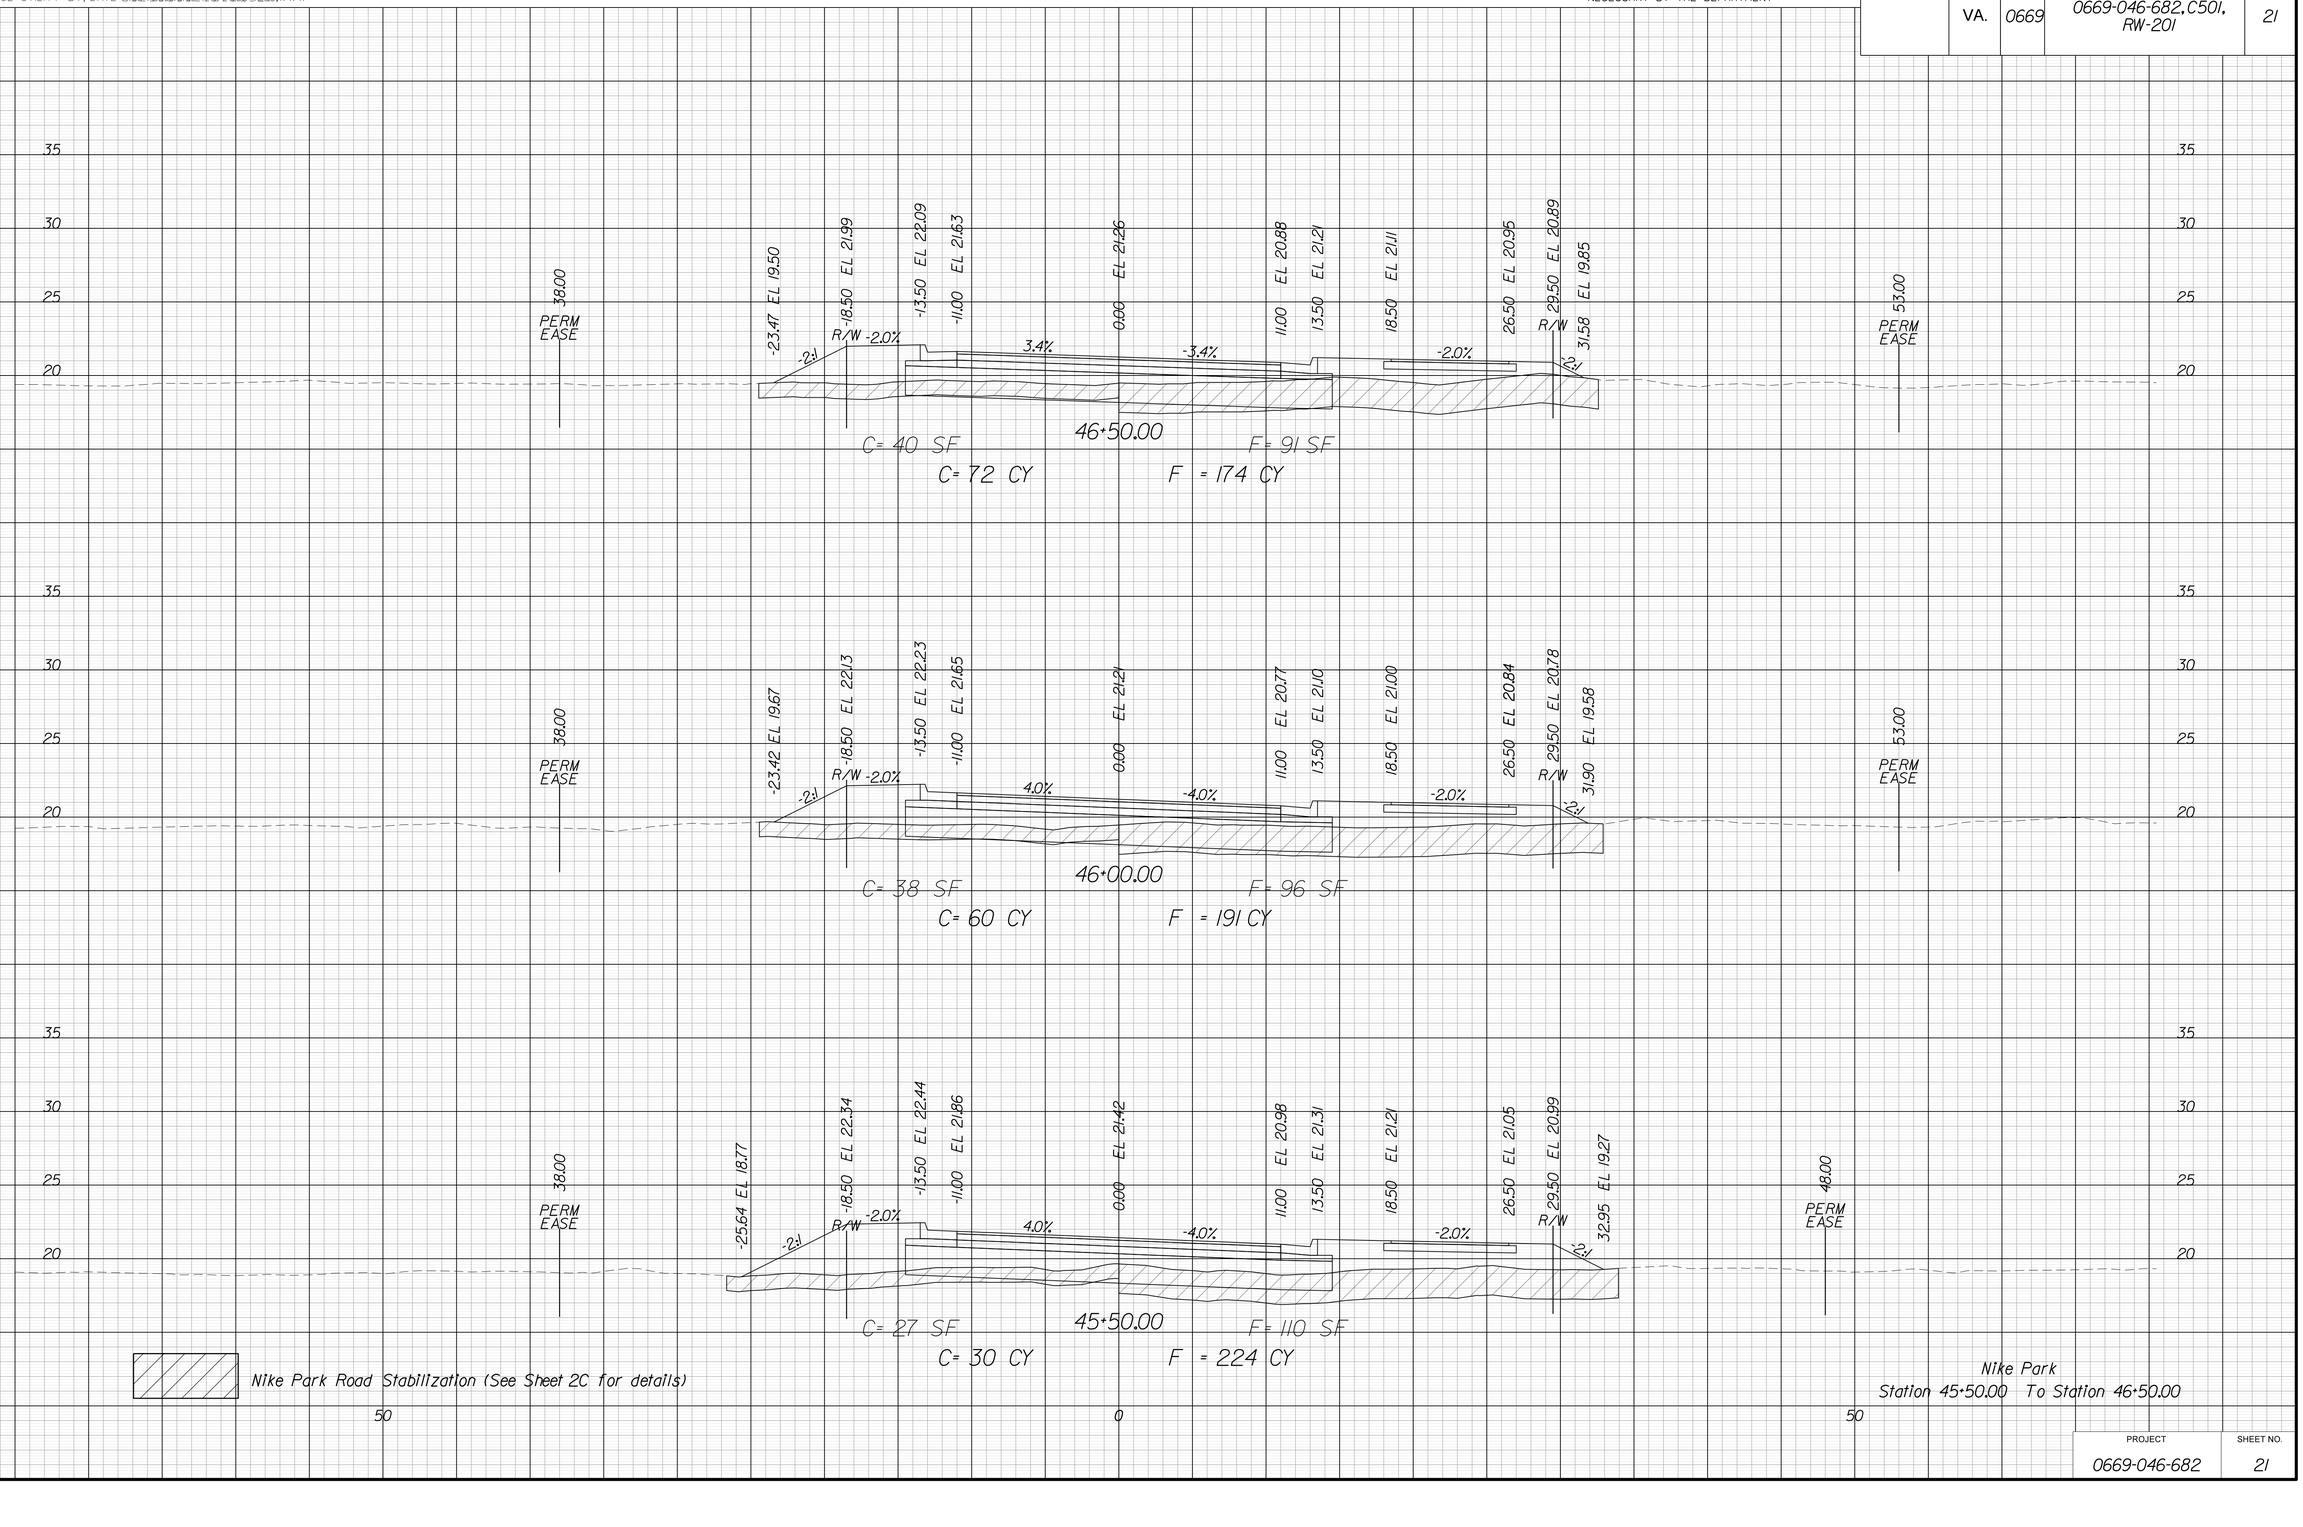

Nike Park
Station 45+50.00 To Station 46+50.00

PROJECT	SHEET NO.
0669-046-682	21

10/26/2023
4:37:20 PM


PROJECT MANAGER Walt Zaman, P.E. (757) 956-3272 (Hampton Rds. District)
SURVEYED BY, DATE Bice Associates (757) 306-4260 1/1/17
DESIGN BY Jason Henry, P.E. (804) 786-5975 (Central Office)
SUBSURFACE UTILITY BY, DATE Bice Associates (757) 306-4260 1/1/17

CROSS SECTIONS

SCALE 1 IN. = 5 FT

DESIGN FEATURES RELATING TO CONSTRUCTION OR TO REGULATION AND CONTROL OF TRAFFIC MAY BE SUBJECT TO CHANGE AS DEEMED NECESSARY BY THE DEPARTMENT

REVISED	STATE	STATE ROUTE	STATE PROJECT	SHEET NO.
	VA.	0669	0669-046-682, C501, RW-201	22

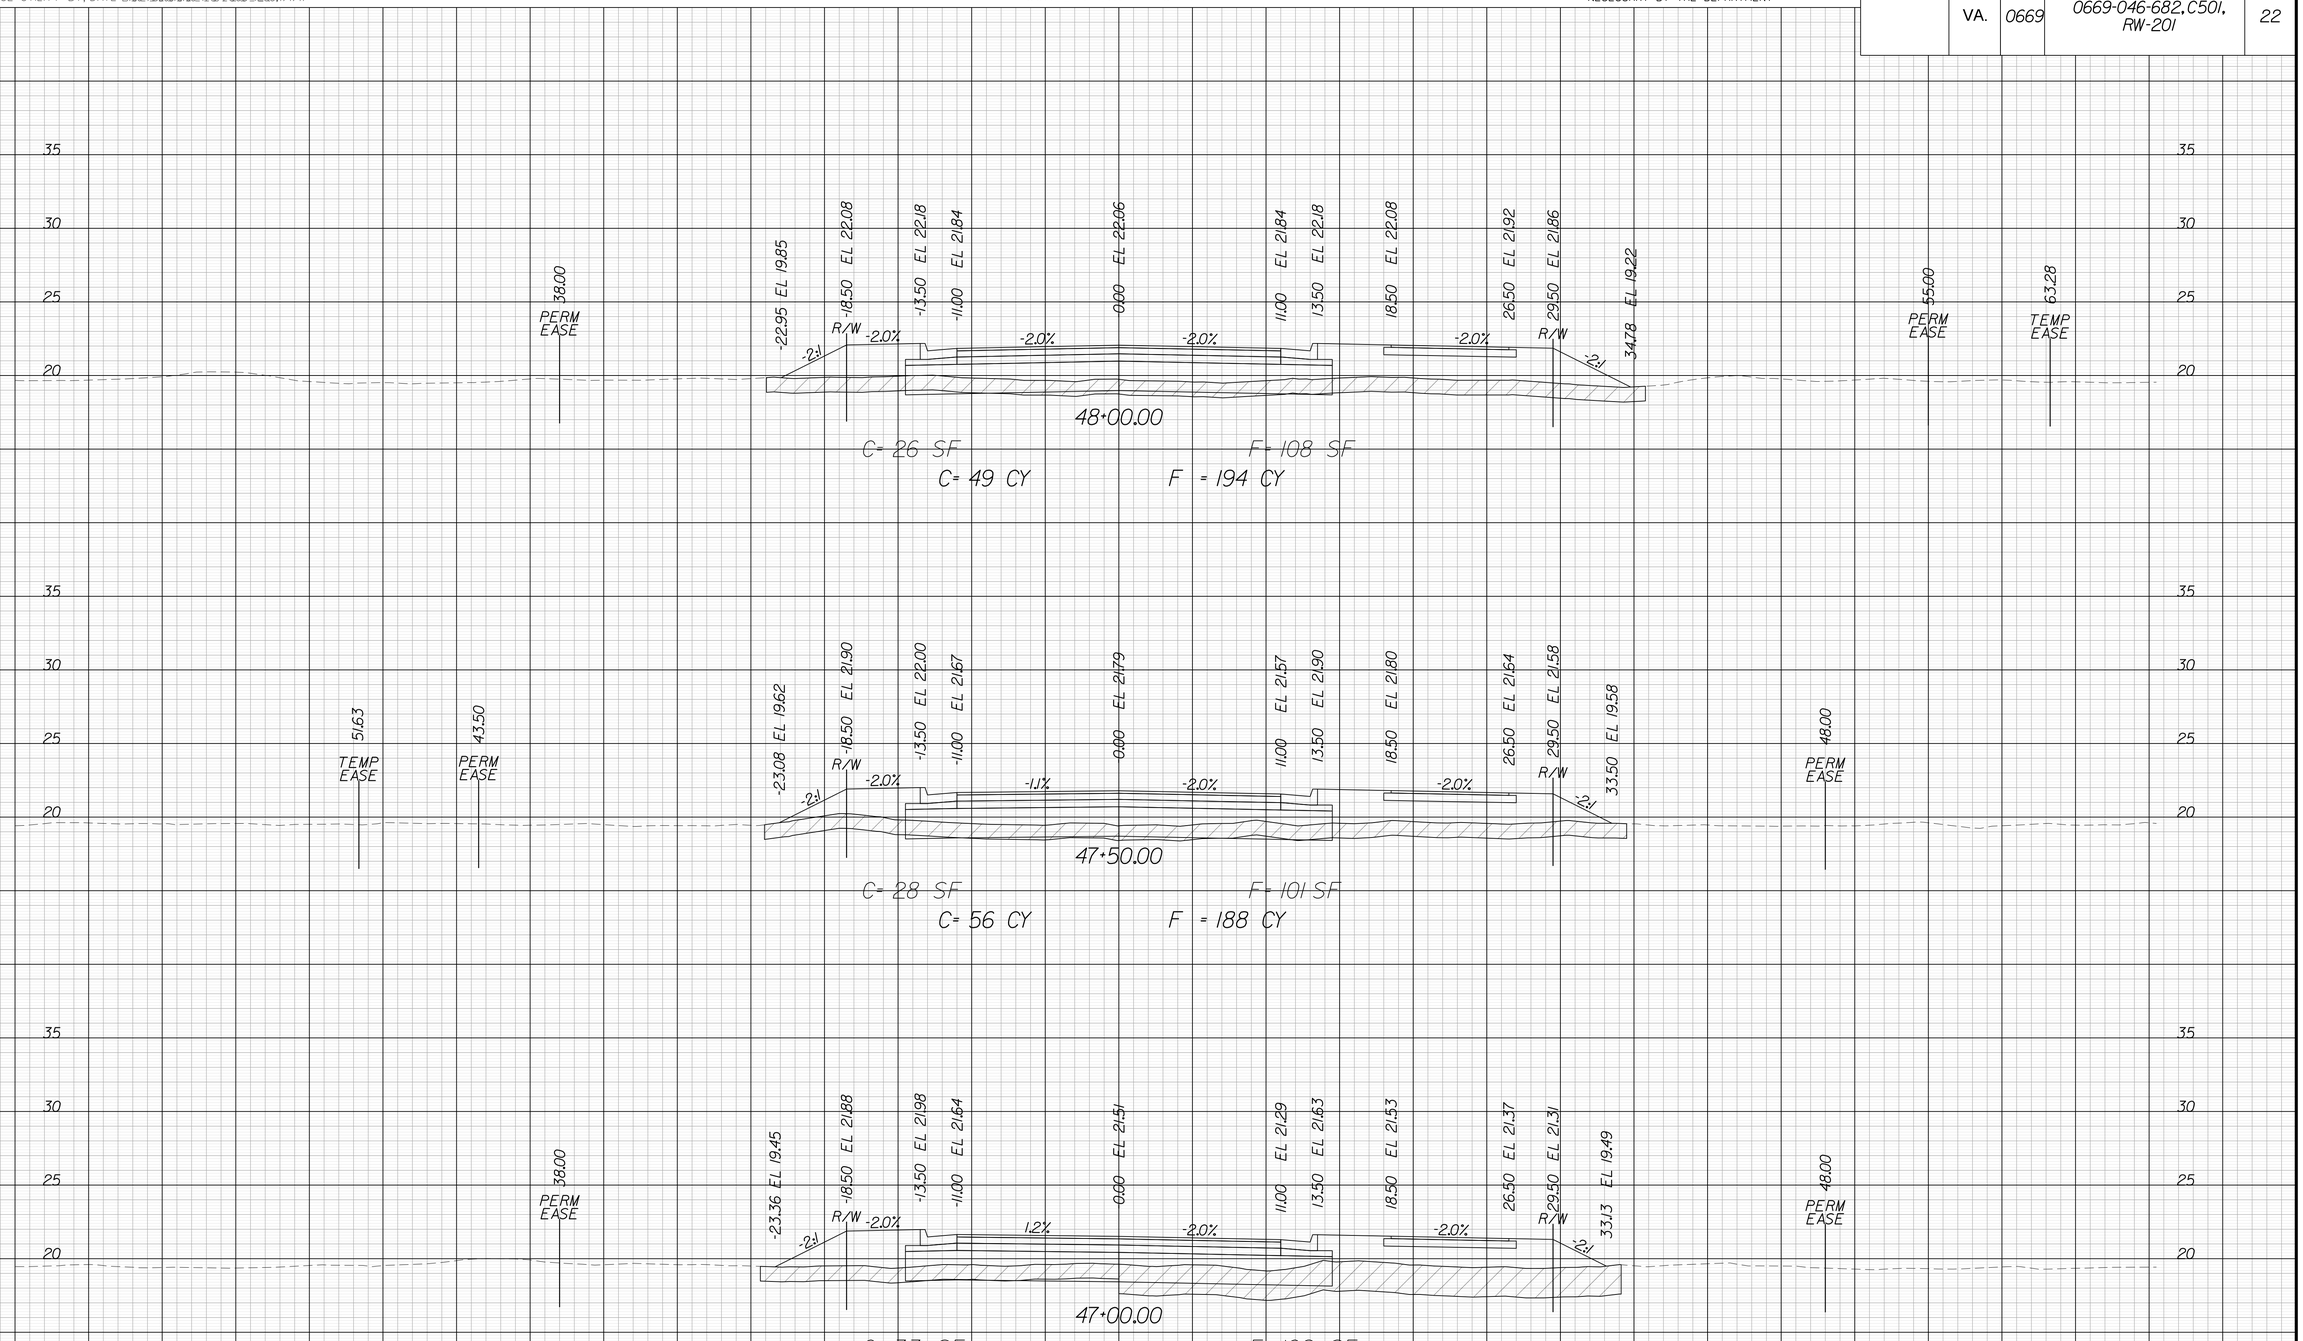

Nike Park Road Stabilization (See Sheet 2C for details)

Nike Park
Station 47+00.00 To Station 48+00.00

PROJECT	SHEET NO.
0669-046-682	22

10/26/2023
4:37:25 PM


PROJECT MANAGER Wall Zaman, P.E. (757) 956-3272 (Hampton Rds. District)
SURVEYED BY, DATE Bice Associates (757) 306-4260 1/1/17
DESIGN BY Jason Henry, P.E. (804) 786-5975 (Central Office)
SUBSURFACE UTILITY BY, DATE Bice Associates (757) 306-4260 1/1/17

CROSS SECTIONS

SCALE 1 IN. = 5 FT

DESIGN FEATURES RELATING TO CONSTRUCTION OR TO REGULATION AND CONTROL OF TRAFFIC MAY BE SUBJECT TO CHANGE AS DEEMED NECESSARY BY THE DEPARTMENT

REVISED	STATE	STATE ROUTE	STATE PROJECT	SHEET NO.
	VA.	0669	0669-046-682, C501, RW-201	23

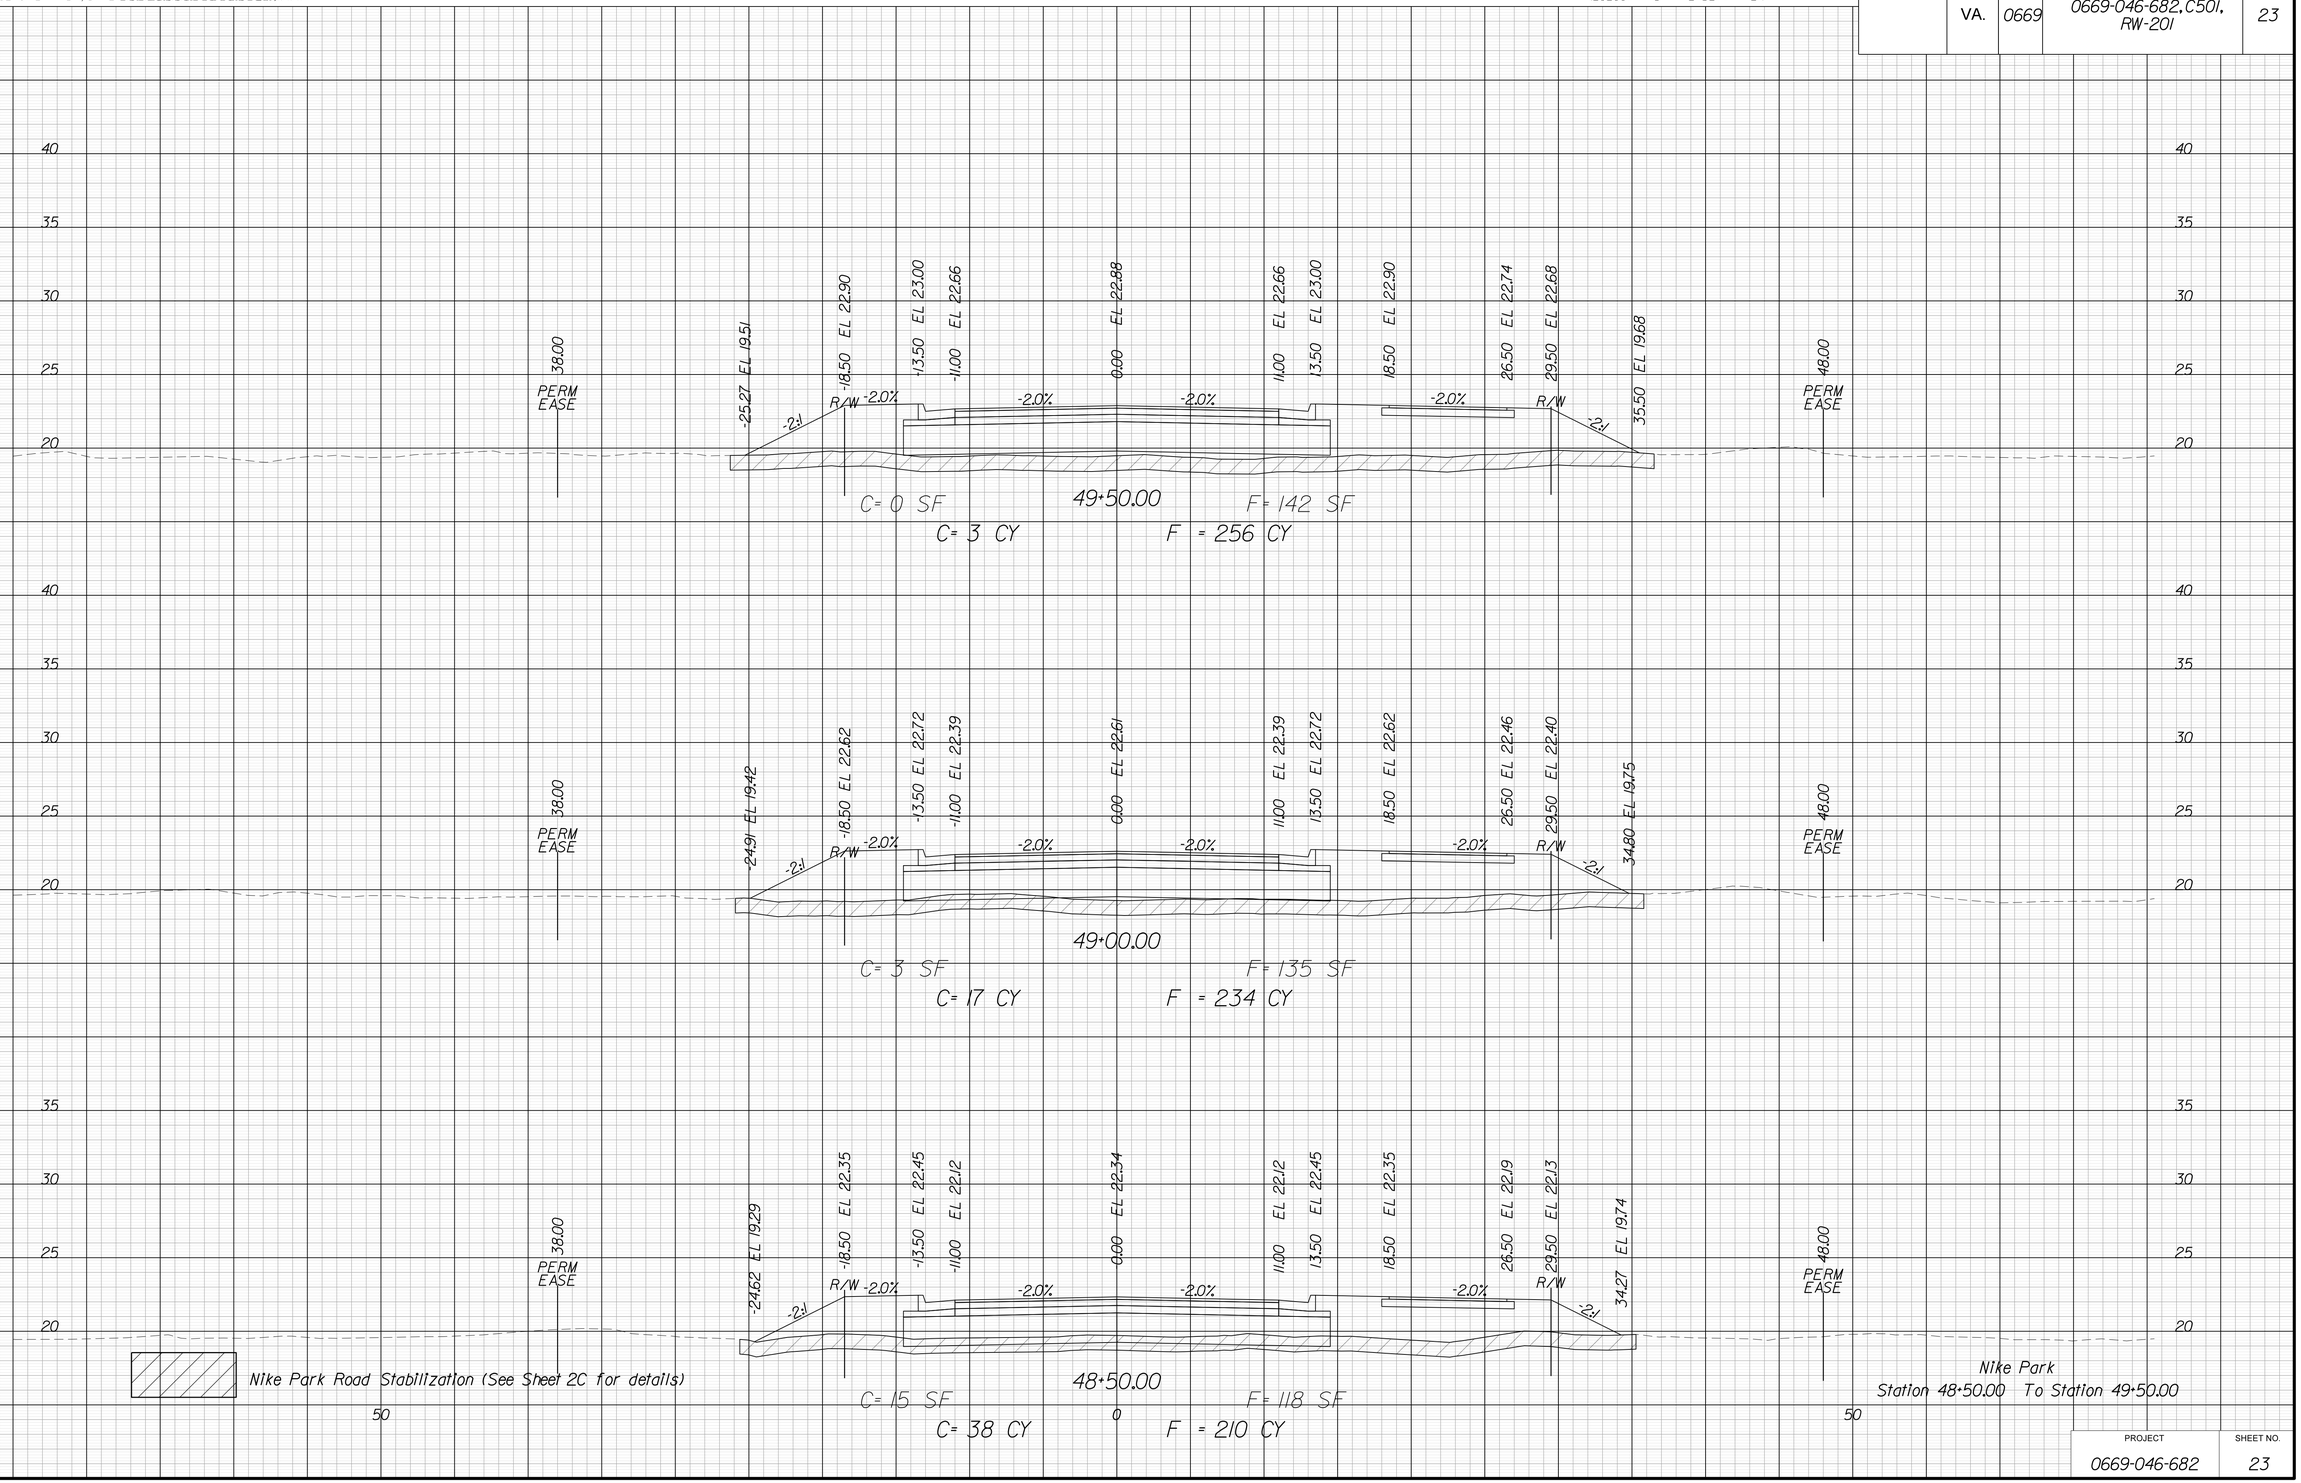

PROJECT	SHEET NO.
0669-046-682	23

10/26/2023
4:37:29 PM


PROJECT MANAGER Wall Zaman, P.E. (757) 956-3272 (Hampton Rds. District)
SURVEYED BY, DATE Bice Associates (757) 306-4260 1/1/17
DESIGN BY Jason Henry, P.E. (804) 786-5975 (Central Office)
SUBSURFACE UTILITY BY, DATE Bice Associates (757) 306-4260 1/1/17

CROSS SECTIONS

SCALE 1 IN. = 5 FT

DESIGN FEATURES RELATING TO CONSTRUCTION OR TO REGULATION AND CONTROL OF TRAFFIC MAY BE SUBJECT TO CHANGE AS DEEMED NECESSARY BY THE DEPARTMENT

REVISED	STATE	STATE ROUTE	STATE PROJECT	SHEET NO.
	VA.	0669	0669-046-682,C501, RW-201	24

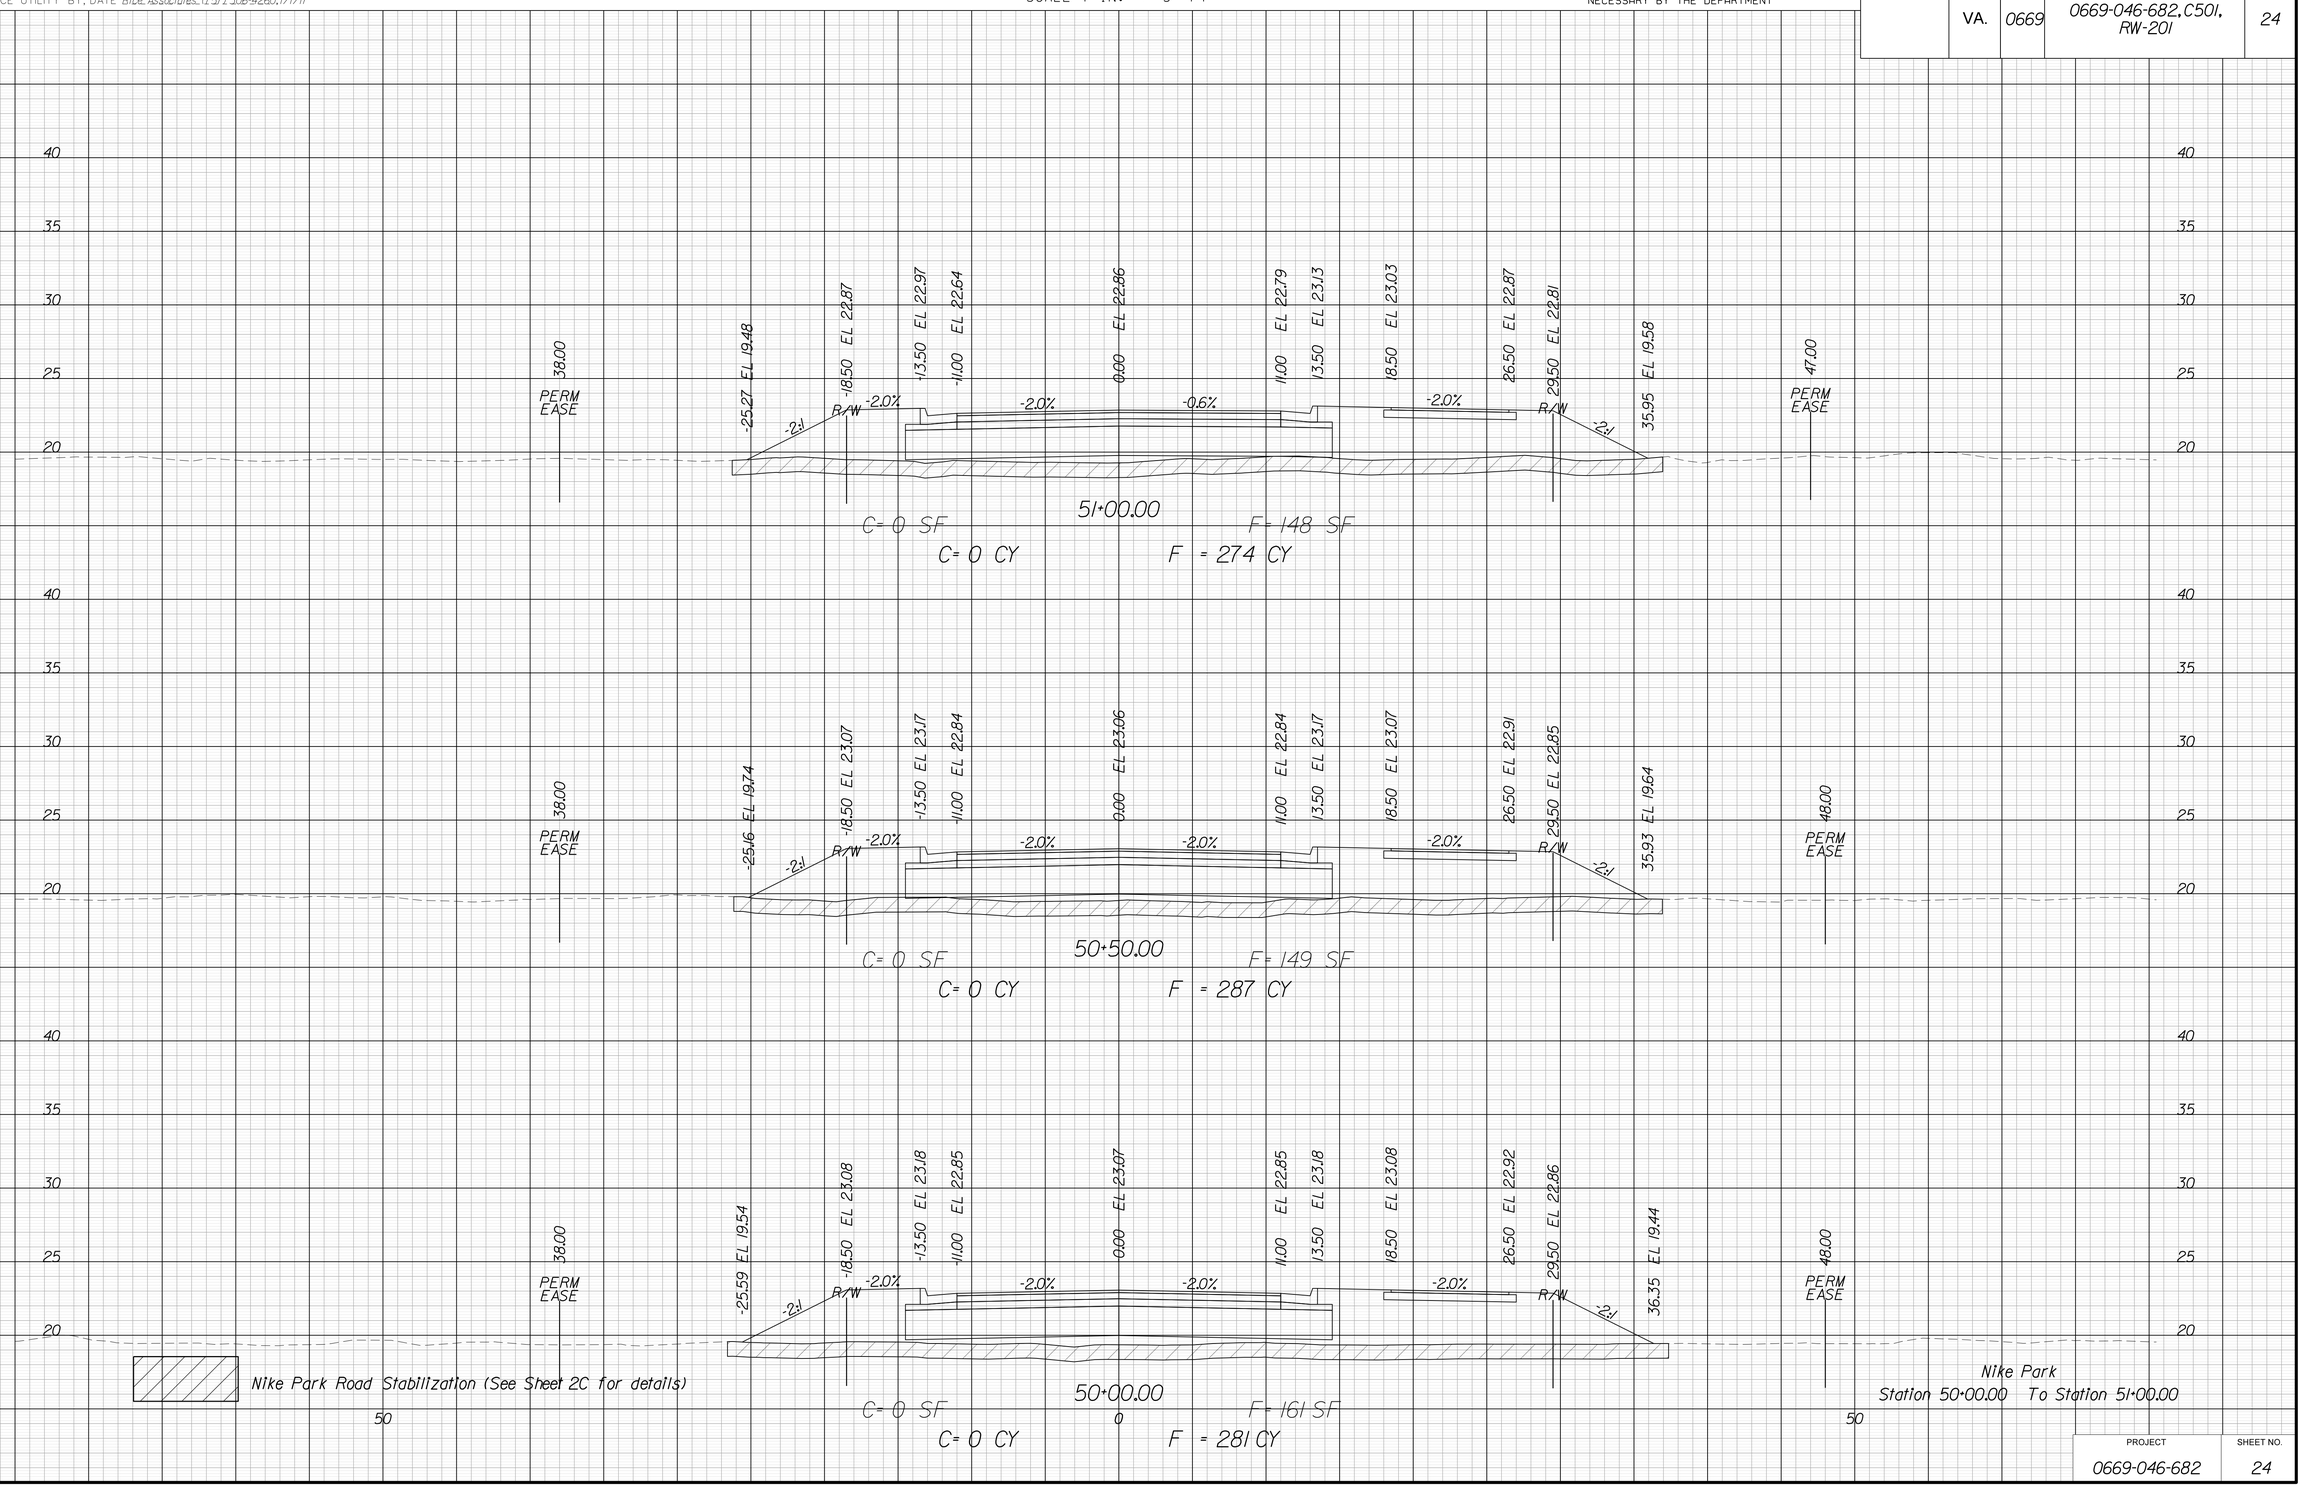

Nike Park
Station 50+00.00 To Station 51+00.00

PROJECT	SHEET NO.
0669-046-682	24

10/26/2023
4:37:34 PM


PROJECT MANAGER Wall Zaman, P.E. (757) 956-3272 (Hampton Rds. District)
SURVEYED BY, DATE Bice Associates (757) 306-4260 1/1/17
DESIGN BY Jason Henry, P.E. (804) 786-5975 (Central Office)
SUBSURFACE UTILITY BY, DATE Bice Associates (757) 306-4260 1/1/17

CROSS SECTIONS

SCALE 1 IN. = 5 FT

DESIGN FEATURES RELATING TO CONSTRUCTION OR TO REGULATION AND CONTROL OF TRAFFIC MAY BE SUBJECT TO CHANGE AS DEEMED NECESSARY BY THE DEPARTMENT

REVISED	STATE	STATE ROUTE	STATE PROJECT	SHEET NO.
	VA.	0669	0669-046-682, C501, RW-201	25

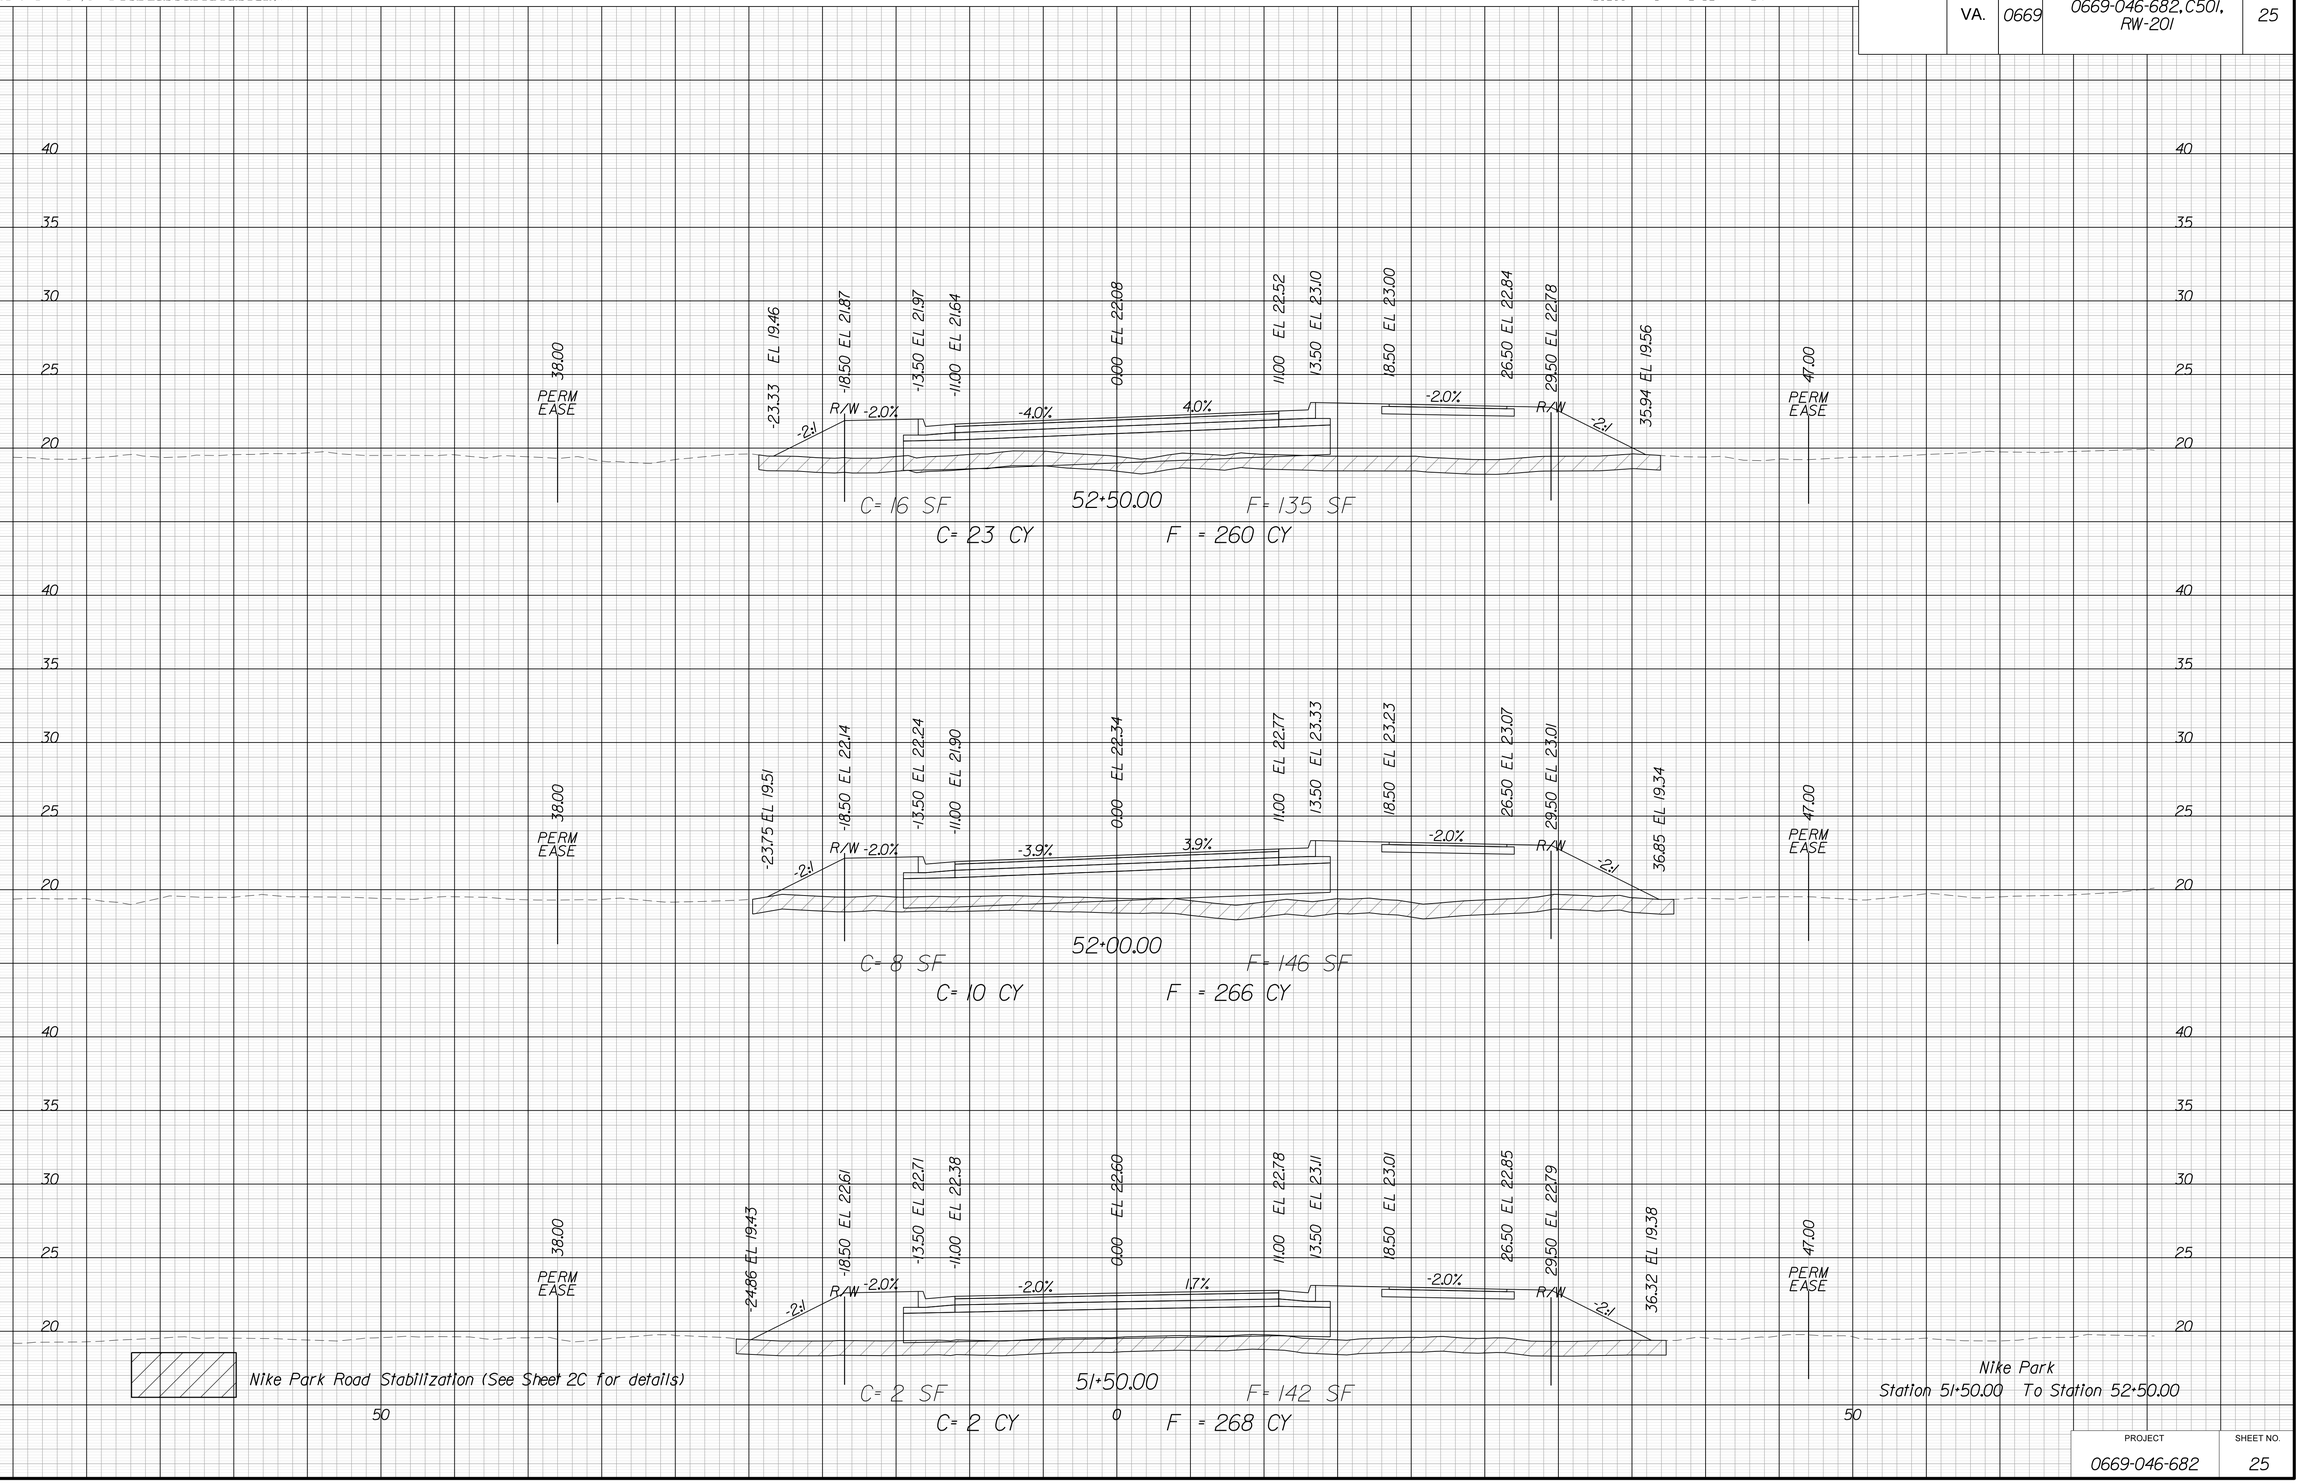

Nike Park
Station 51+50.00 To Station 52+50.00

PROJECT	SHEET NO.
0669-046-682	25

10/26/2023
4:37:38 PM


PROJECT MANAGER Wall Zaman, P.E. (757) 956-3272 (Hampton Rds. District)
SURVEYED BY, DATE Bice Associates (757) 306-4260 1/1/17
DESIGN BY Jason Henry, P.E. (804) 786-5975 (Central Office)
SUBSURFACE UTILITY BY, DATE Bice Associates (757) 306-4260 1/1/17

CROSS SECTIONS

SCALE 1 IN. = 5 FT

DESIGN FEATURES RELATING TO CONSTRUCTION OR TO REGULATION AND CONTROL OF TRAFFIC MAY BE SUBJECT TO CHANGE AS DEEMED NECESSARY BY THE DEPARTMENT

REVISED	STATE	STATE ROUTE	STATE PROJECT	SHEET NO.
	VA.	0669	0669-046-682,C501, RW-201	26

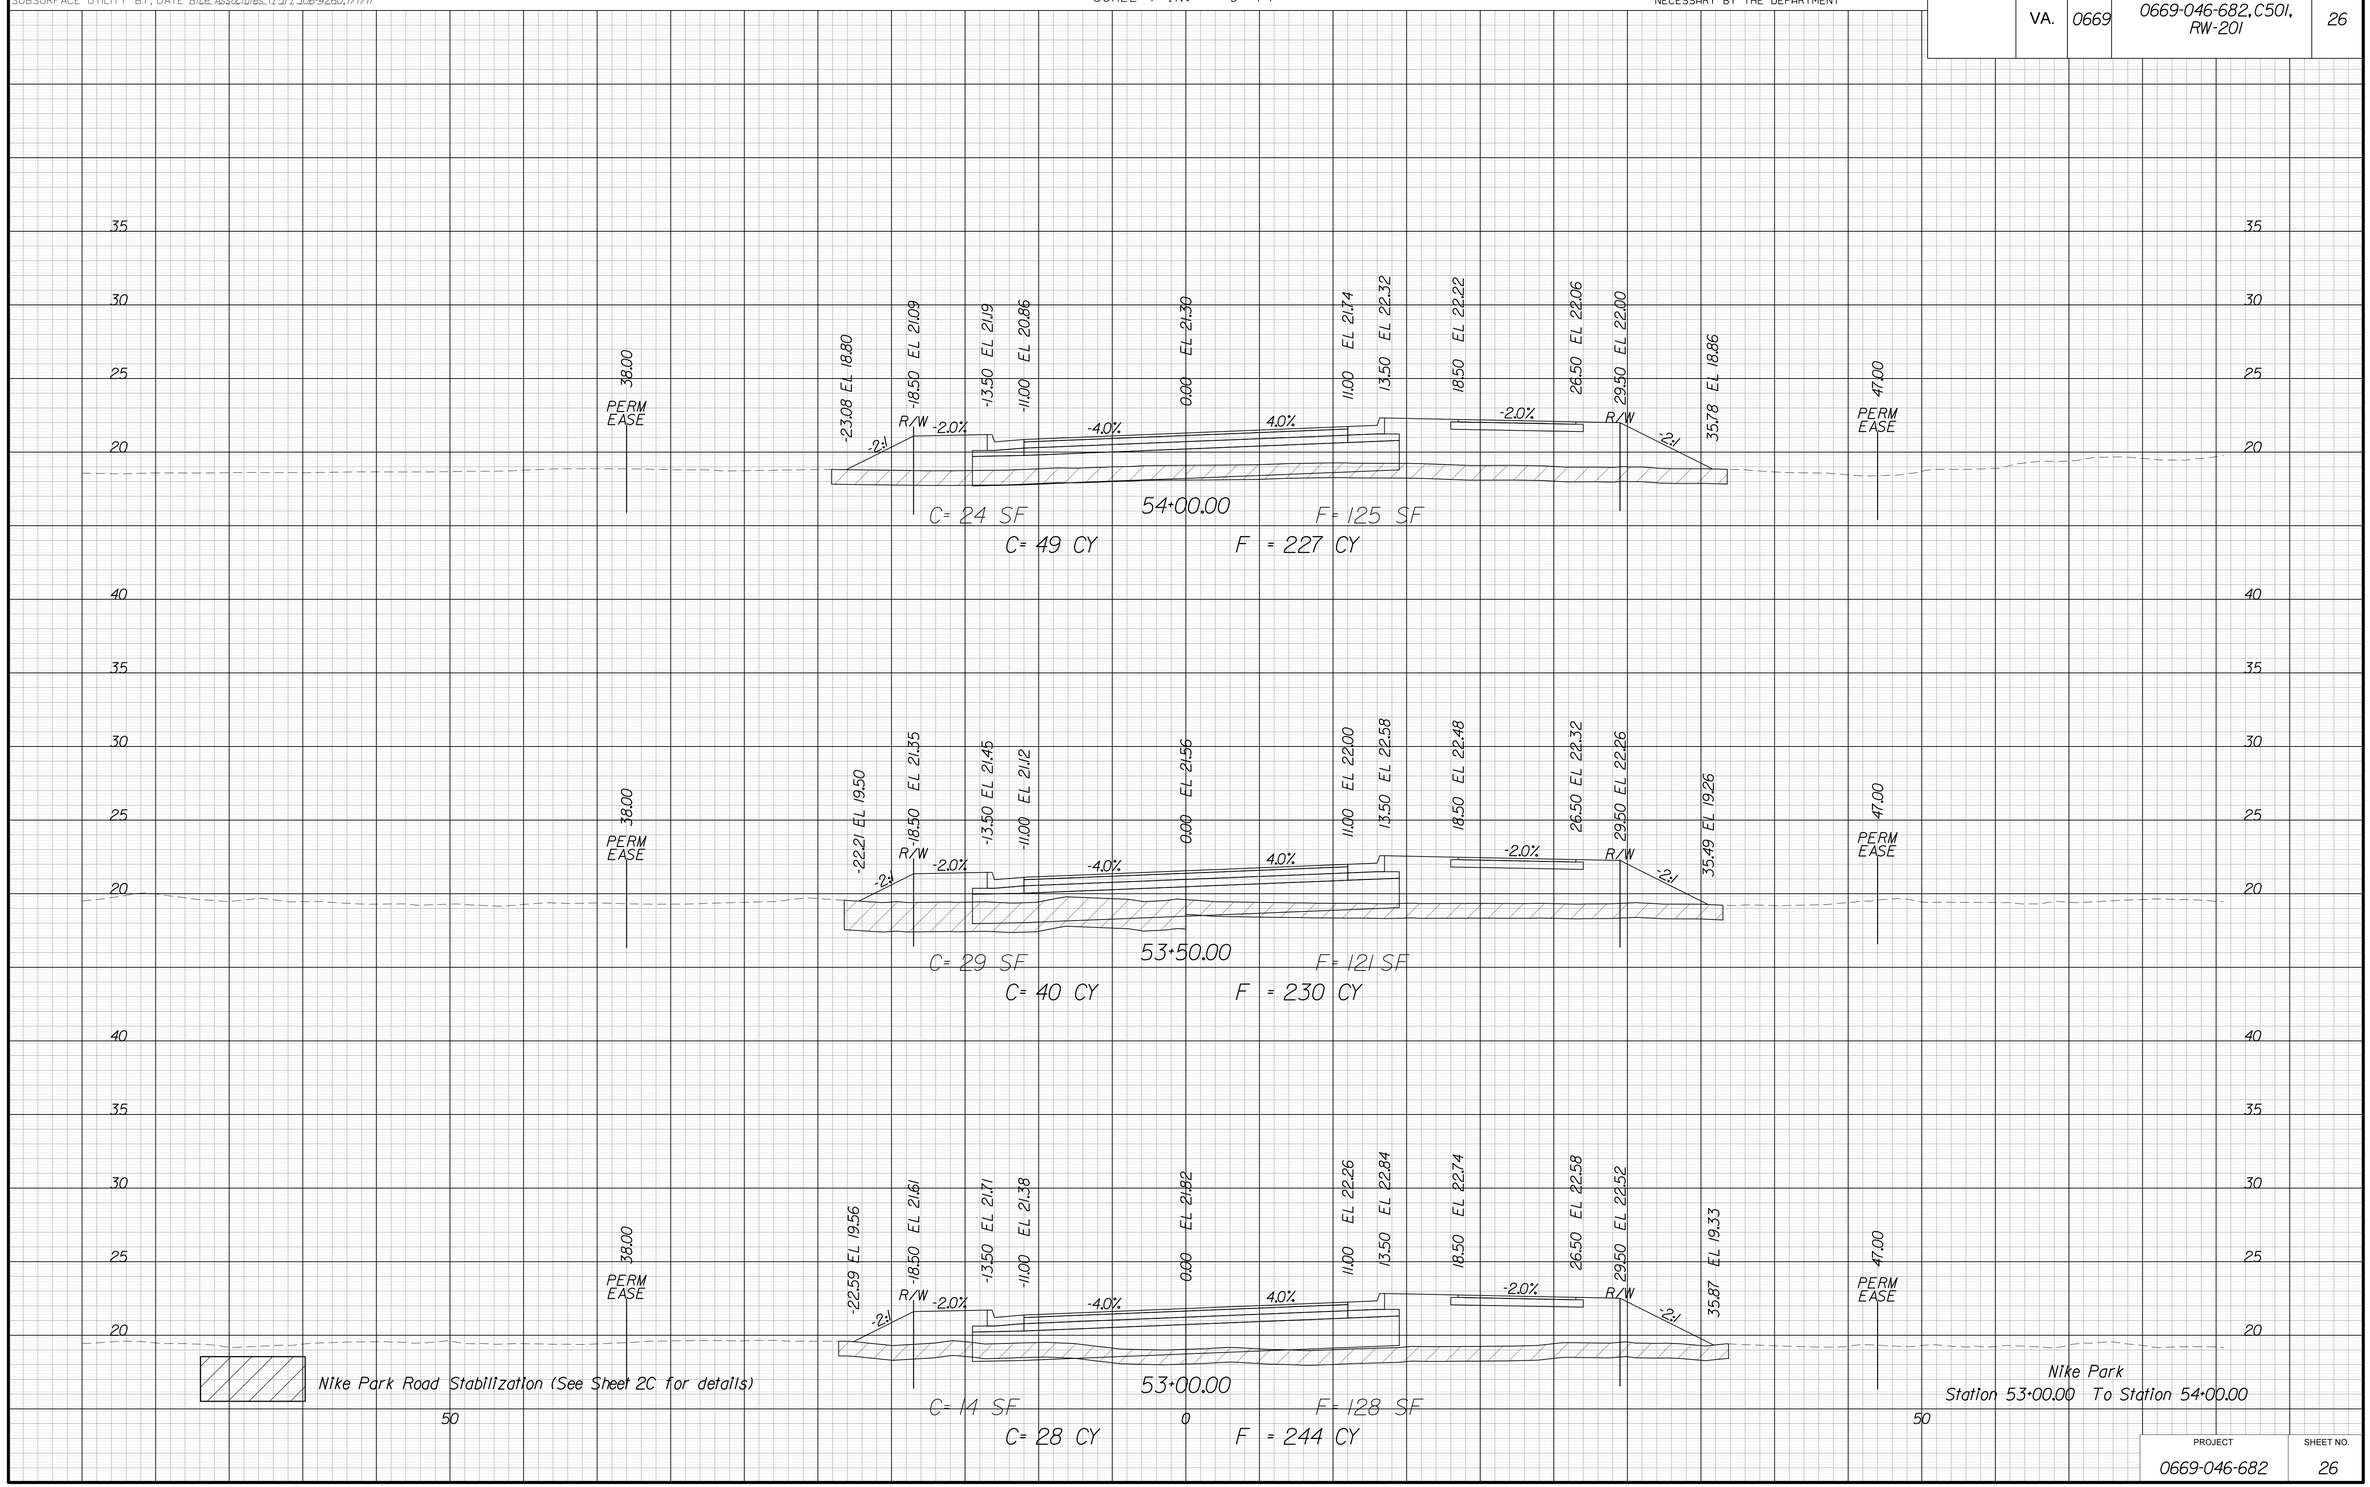

PROJECT	SHEET NO.
0669-046-682	26

10/26/2023
4:37:43 PM


PROJECT MANAGER Walt Zaman, P.E. (757) 956-3272 (Hampton Rds. District)
SURVEYED BY, DATE Bice Associates (757) 306-4260 1/1/17
DESIGN BY Jason Henry, P.E. (804) 786-5975 (Central Office)
SUBSURFACE UTILITY BY, DATE Bice Associates (757) 306-4260 1/1/17

CROSS SECTIONS

SCALE 1 IN. = 5 FT

DESIGN FEATURES RELATING TO CONSTRUCTION OR TO REGULATION AND CONTROL OF TRAFFIC MAY BE SUBJECT TO CHANGE AS DEEMED NECESSARY BY THE DEPARTMENT

REVISED	STATE	STATE ROUTE	STATE PROJECT	SHEET NO.
	VA.	0669	0669-046-682, C501, RW-201	27

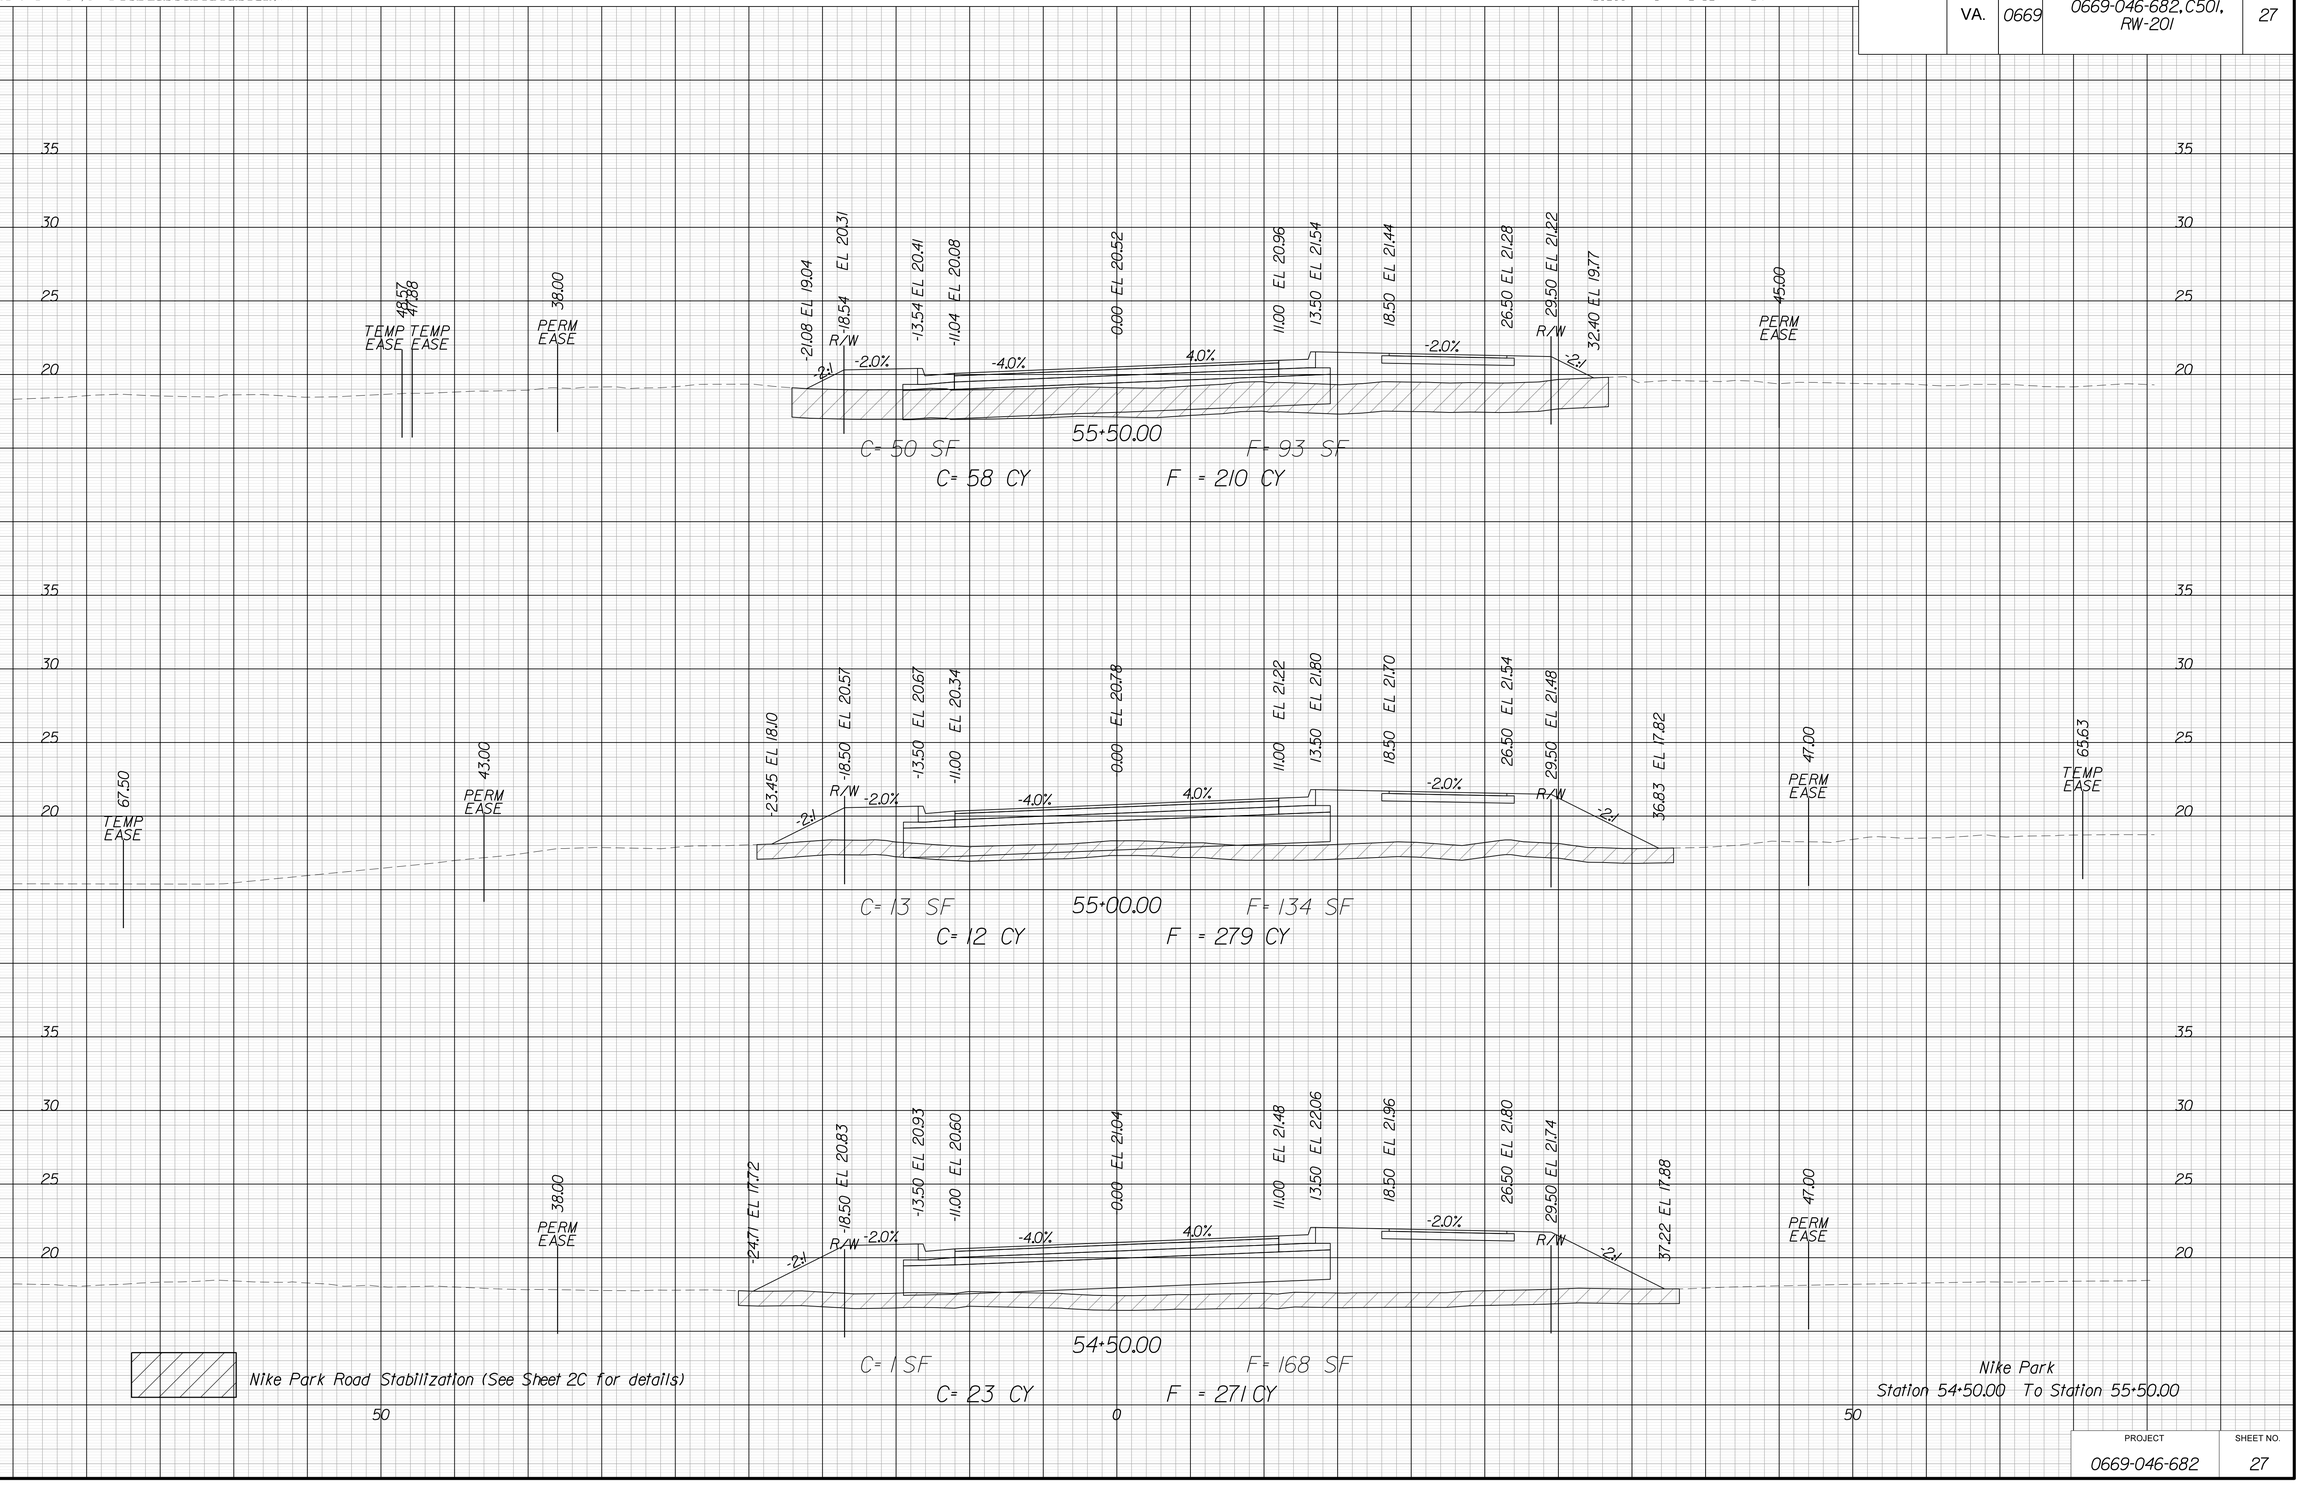

PROJECT	SHEET NO.
0669-046-682	27

10/26/2023
4:37:48 PM


PROJECT MANAGER Walt Zaman, P.E. (757) 956-3272 (Hampton Rds. District)
SURVEYED BY, DATE Bice Associates (757) 306-4260 1/1/17
DESIGN BY Jason Henry, P.E. (804) 786-5975 (Central Office)
SUBSURFACE UTILITY BY, DATE Bice Associates (757) 306-4260 1/1/17

CROSS SECTIONS

SCALE 1 IN. = 5 FT

DESIGN FEATURES RELATING TO CONSTRUCTION OR TO REGULATION AND CONTROL OF TRAFFIC MAY BE SUBJECT TO CHANGE AS DEEMED NECESSARY BY THE DEPARTMENT

REVISED	STATE	STATE ROUTE	STATE PROJECT	SHEET NO.
	VA.	0669	0669-046-682, C501, RW-201	28

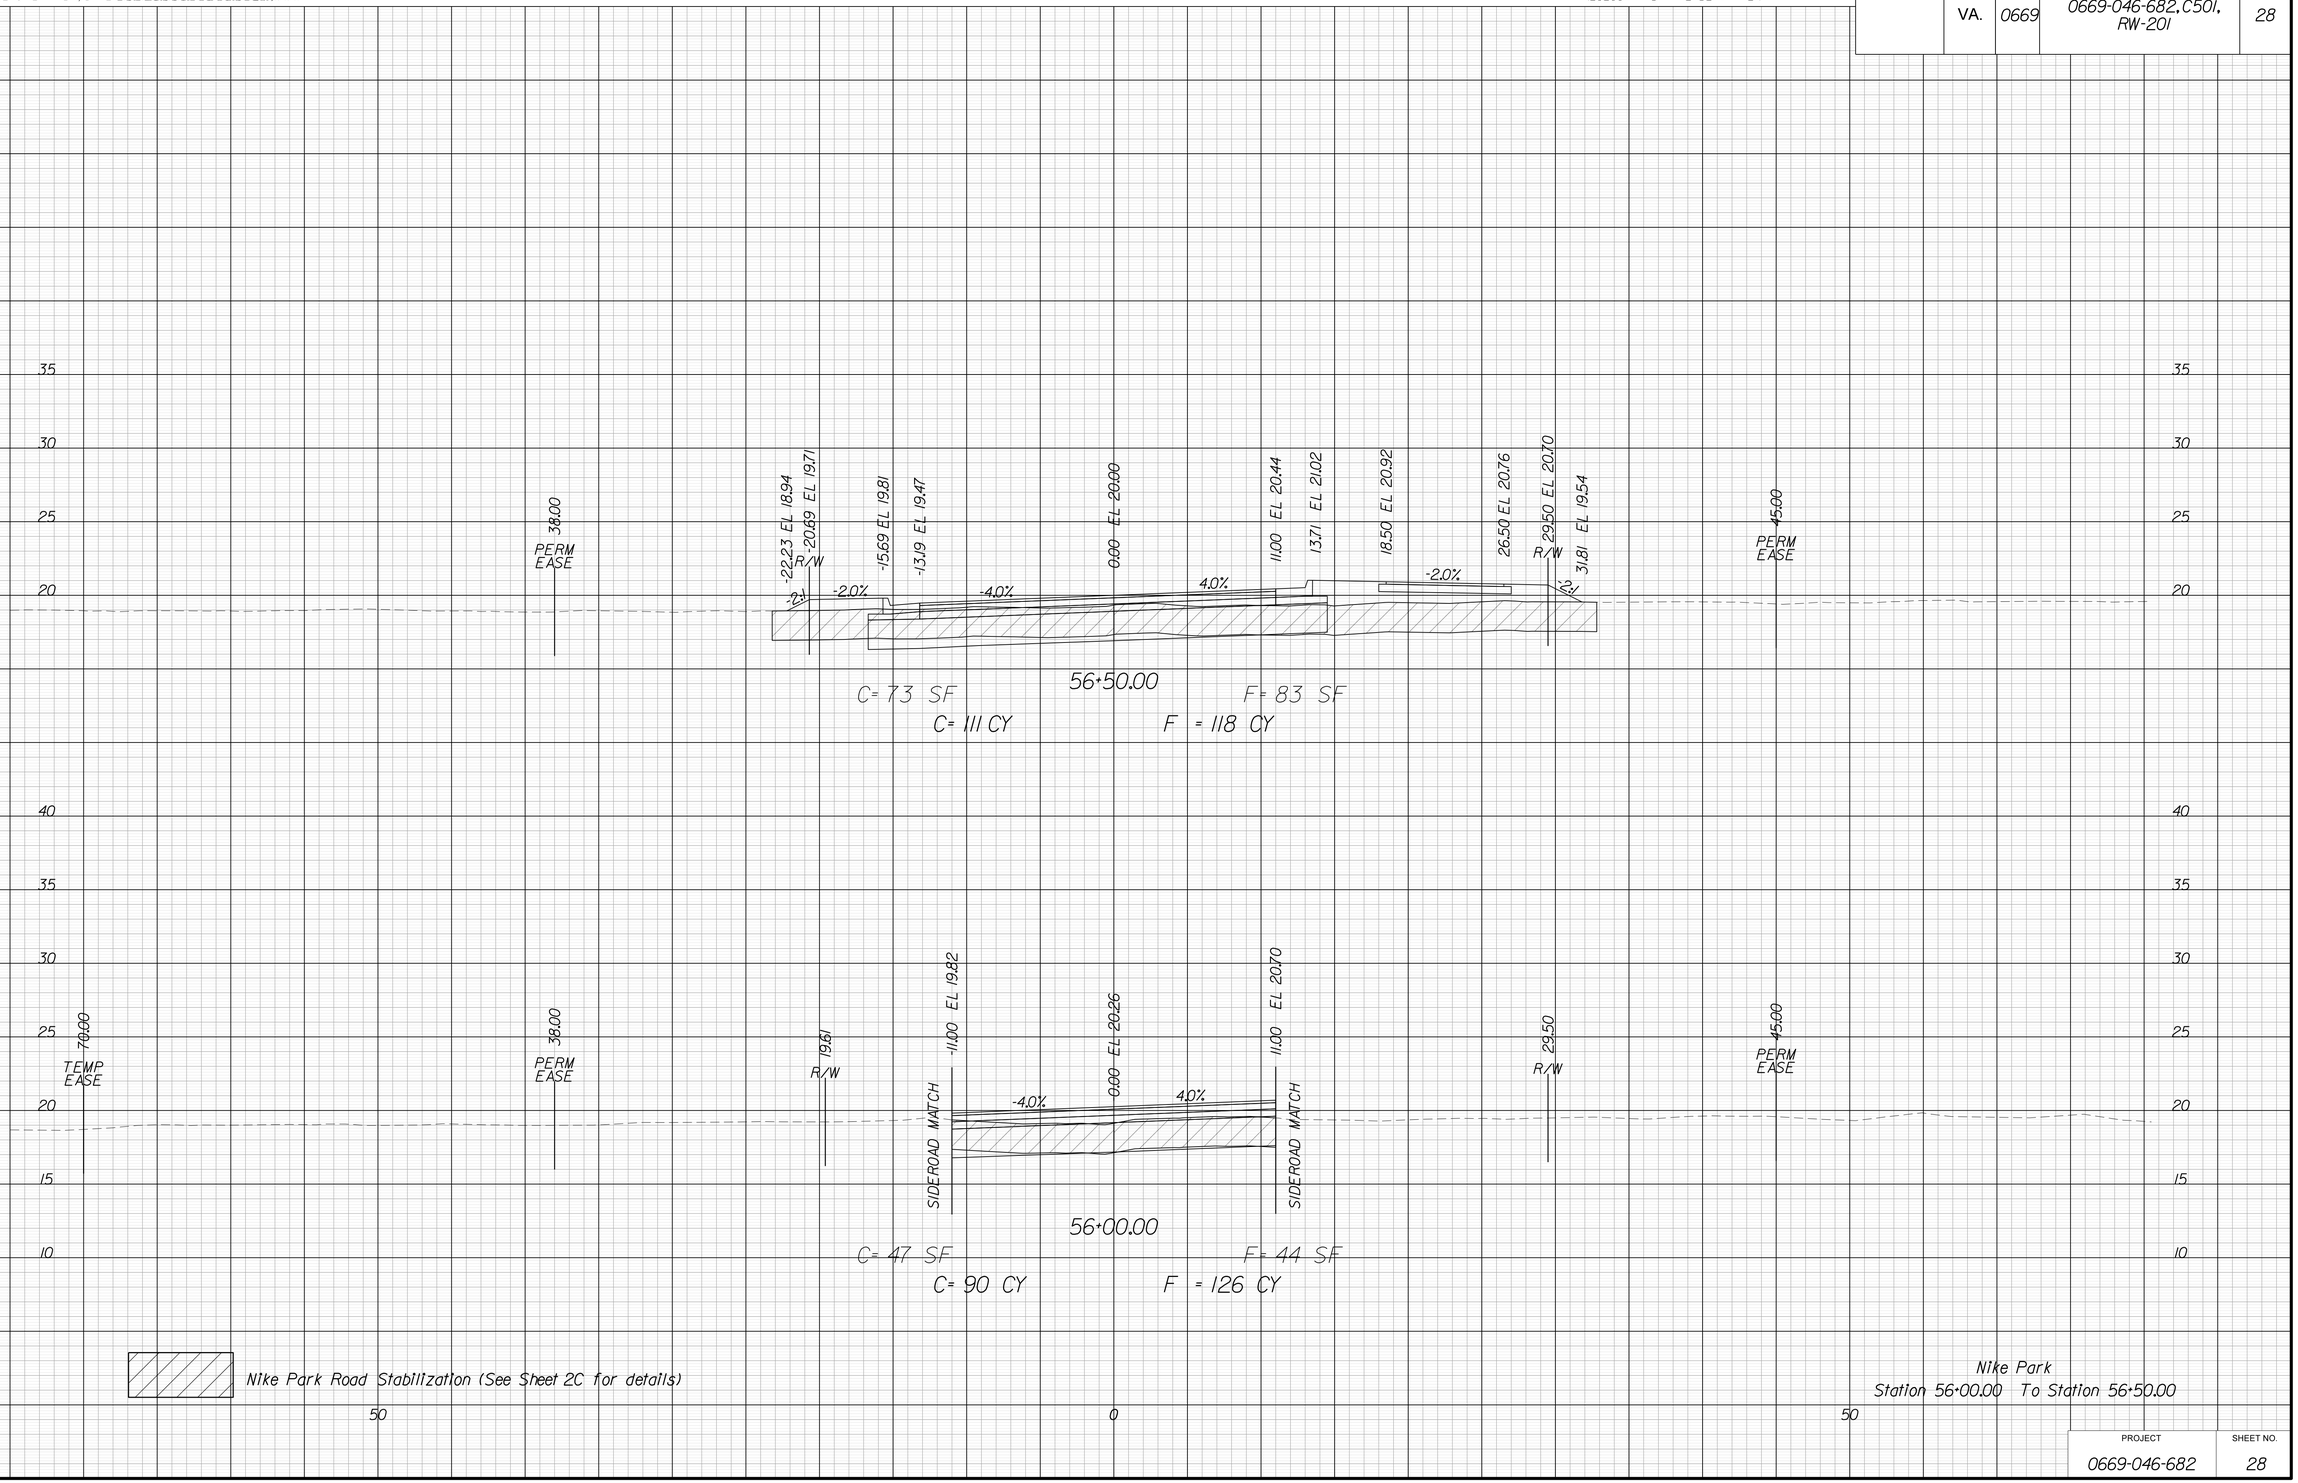

Nike Park Road Stabilization (See Sheet 2C for details)

Nike Park
Station 56+00.00 To Station 56+50.00

PROJECT	SHEET NO.
0669-046-682	28

10/26/2023
4:37:52 PM


PROJECT MANAGER Walt Zaman, P.E. (757) 956-3272 (Hampton Rds. District)
SURVEYED BY, DATE Bice Associates (757) 306-4260 1/1/17
DESIGN BY Jason Henry, P.E. (804) 786-5975 (Central Office)
SUBSURFACE UTILITY BY, DATE Bice Associates (757) 306-4260 1/1/17

CROSS SECTIONS

SCALE 1 IN. = 5 FT

DESIGN FEATURES RELATING TO CONSTRUCTION OR TO REGULATION AND CONTROL OF TRAFFIC MAY BE SUBJECT TO CHANGE AS DEEMED NECESSARY BY THE DEPARTMENT

REVISED	STATE	STATE ROUTE	STATE PROJECT	SHEET NO.
	VA.	0669	0669-046-682,C501, RW-201	29

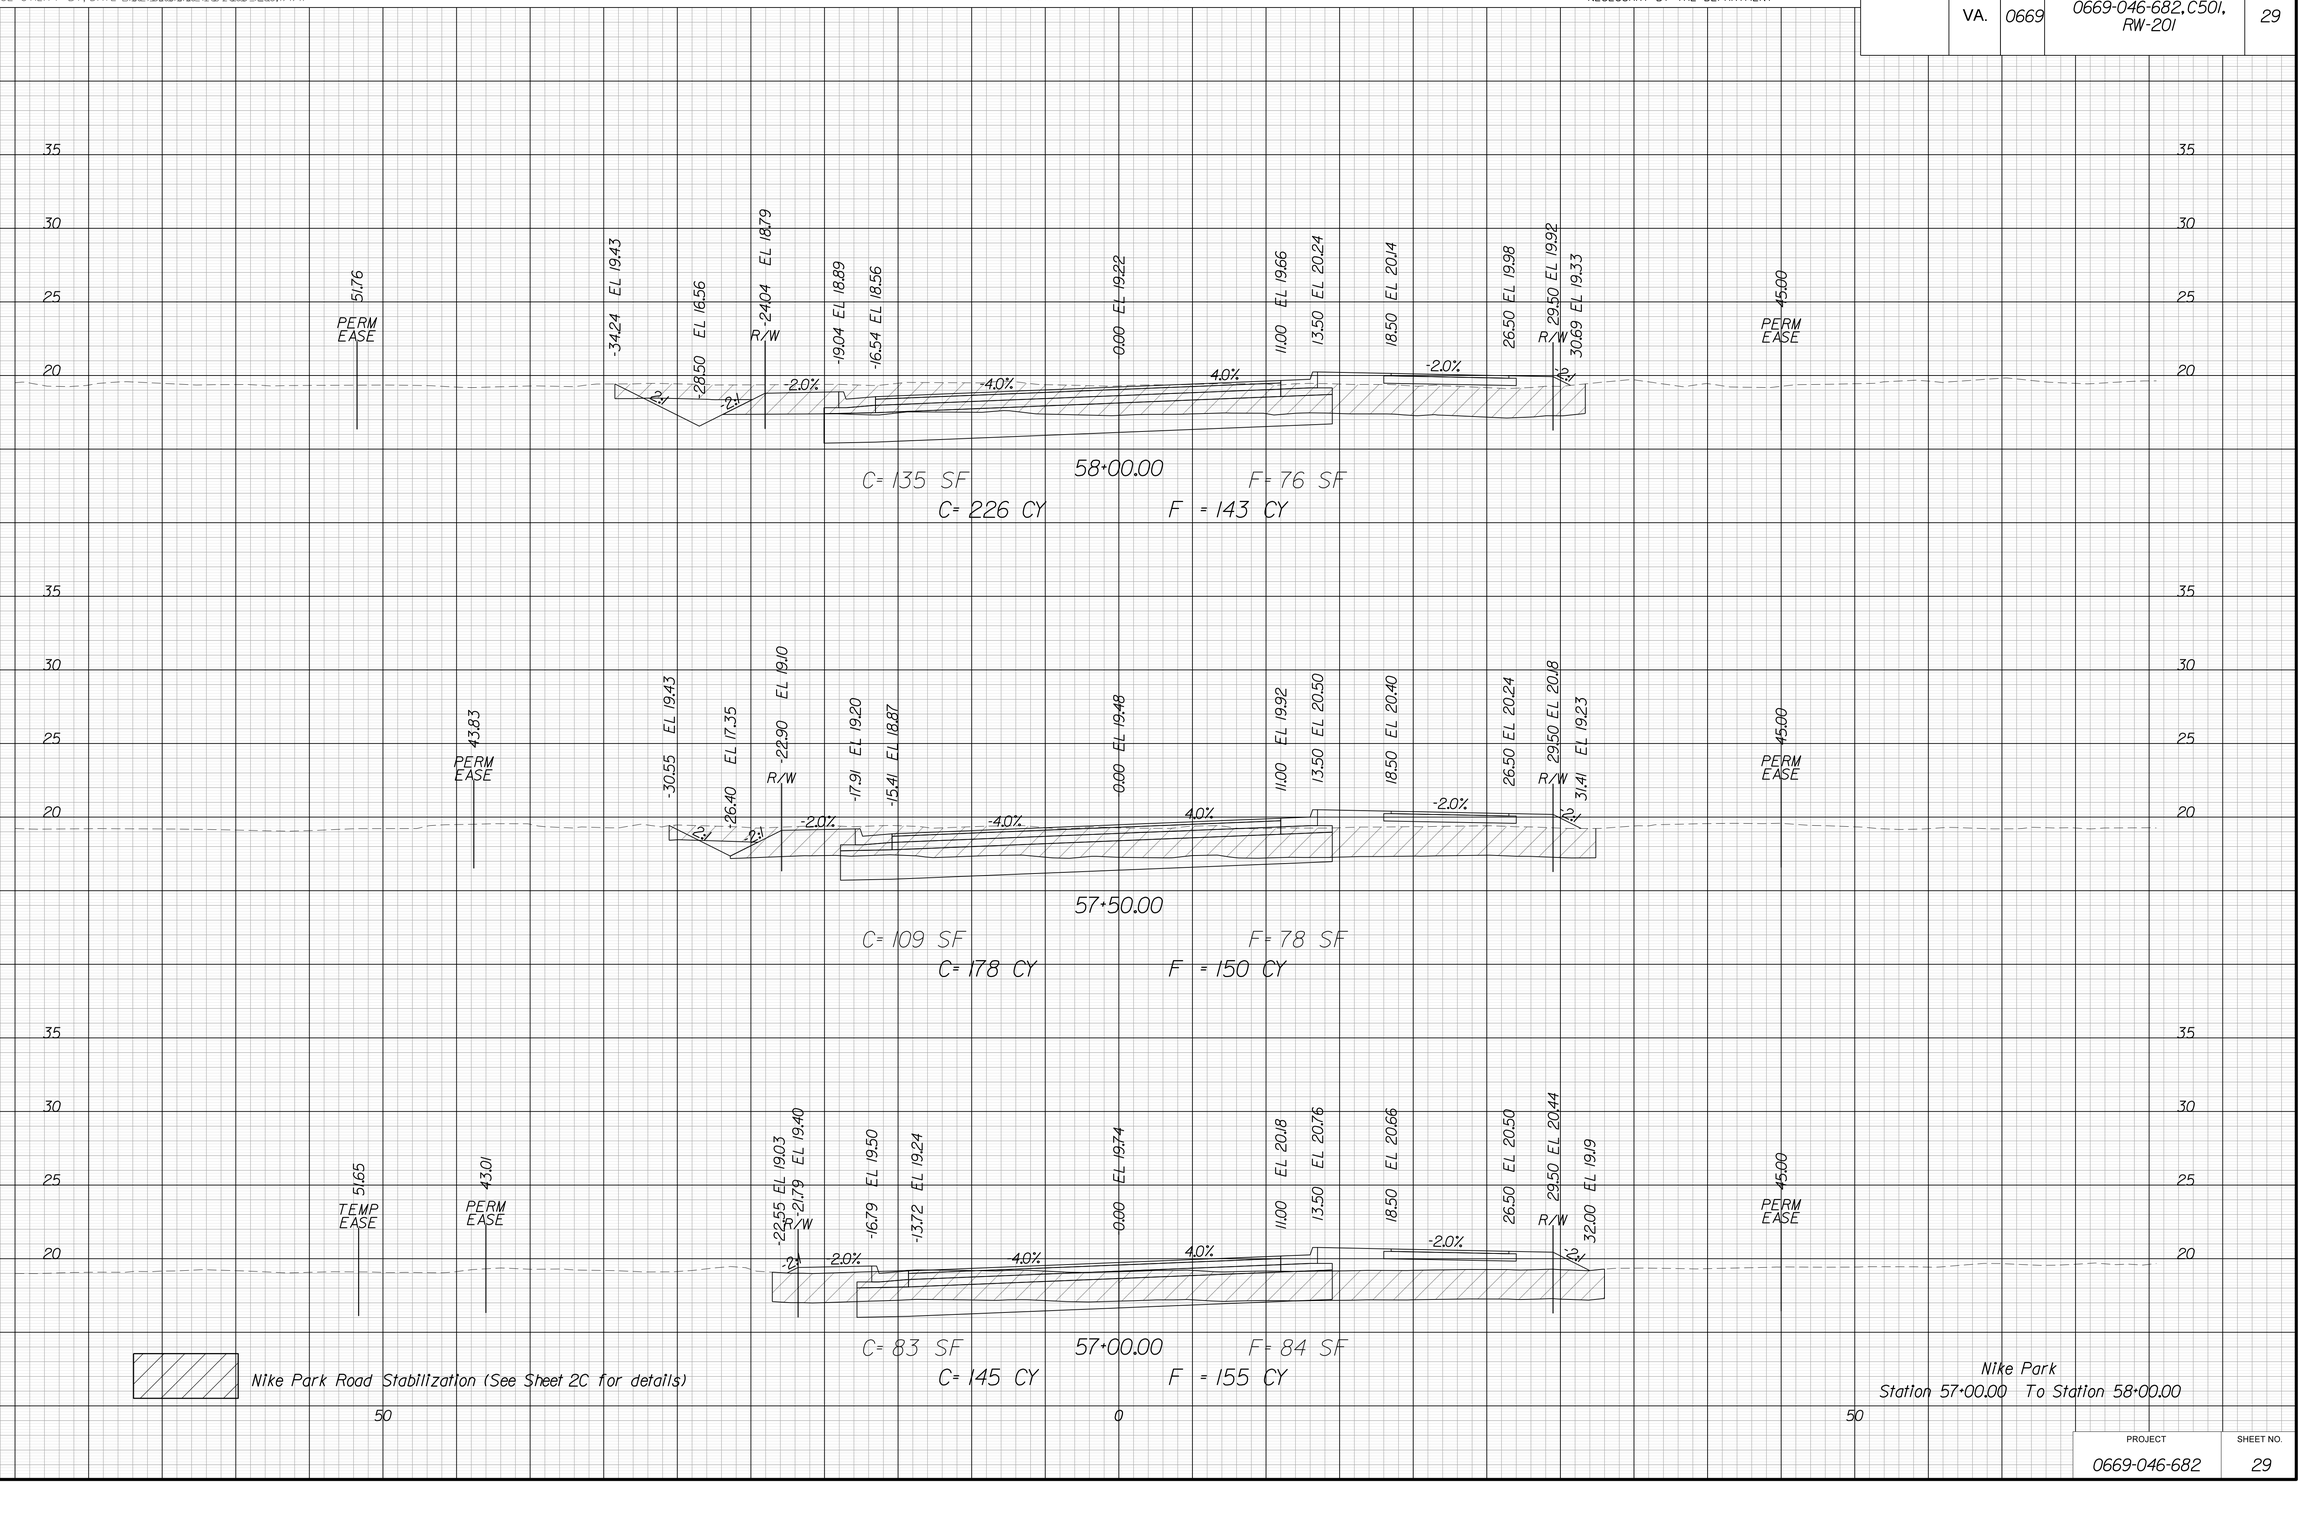

Nike Park
Station 57+00.00 To Station 58+00.00

PROJECT	SHEET NO.
0669-046-682	29

10/26/2023
4:37:57 PM


PROJECT MANAGER Walt Zaman, P.E. (757) 956-3272 (Hampton Rds. District)
SURVEYED BY, DATE Bice Associates (757) 306-4260 1/1/17
DESIGN BY Jason Henry, P.E. (804) 786-5975 (Central Office)
SUBSURFACE UTILITY BY, DATE Bice Associates (757) 306-4260 1/1/17

CROSS SECTIONS

SCALE 1 IN. = 5 FT

DESIGN FEATURES RELATING TO CONSTRUCTION OR TO REGULATION AND CONTROL OF TRAFFIC MAY BE SUBJECT TO CHANGE AS DEEMED NECESSARY BY THE DEPARTMENT

REVISED	STATE	STATE ROUTE	STATE PROJECT	SHEET NO.
	VA.	0669	0669-046-682, C501, RW-201	30

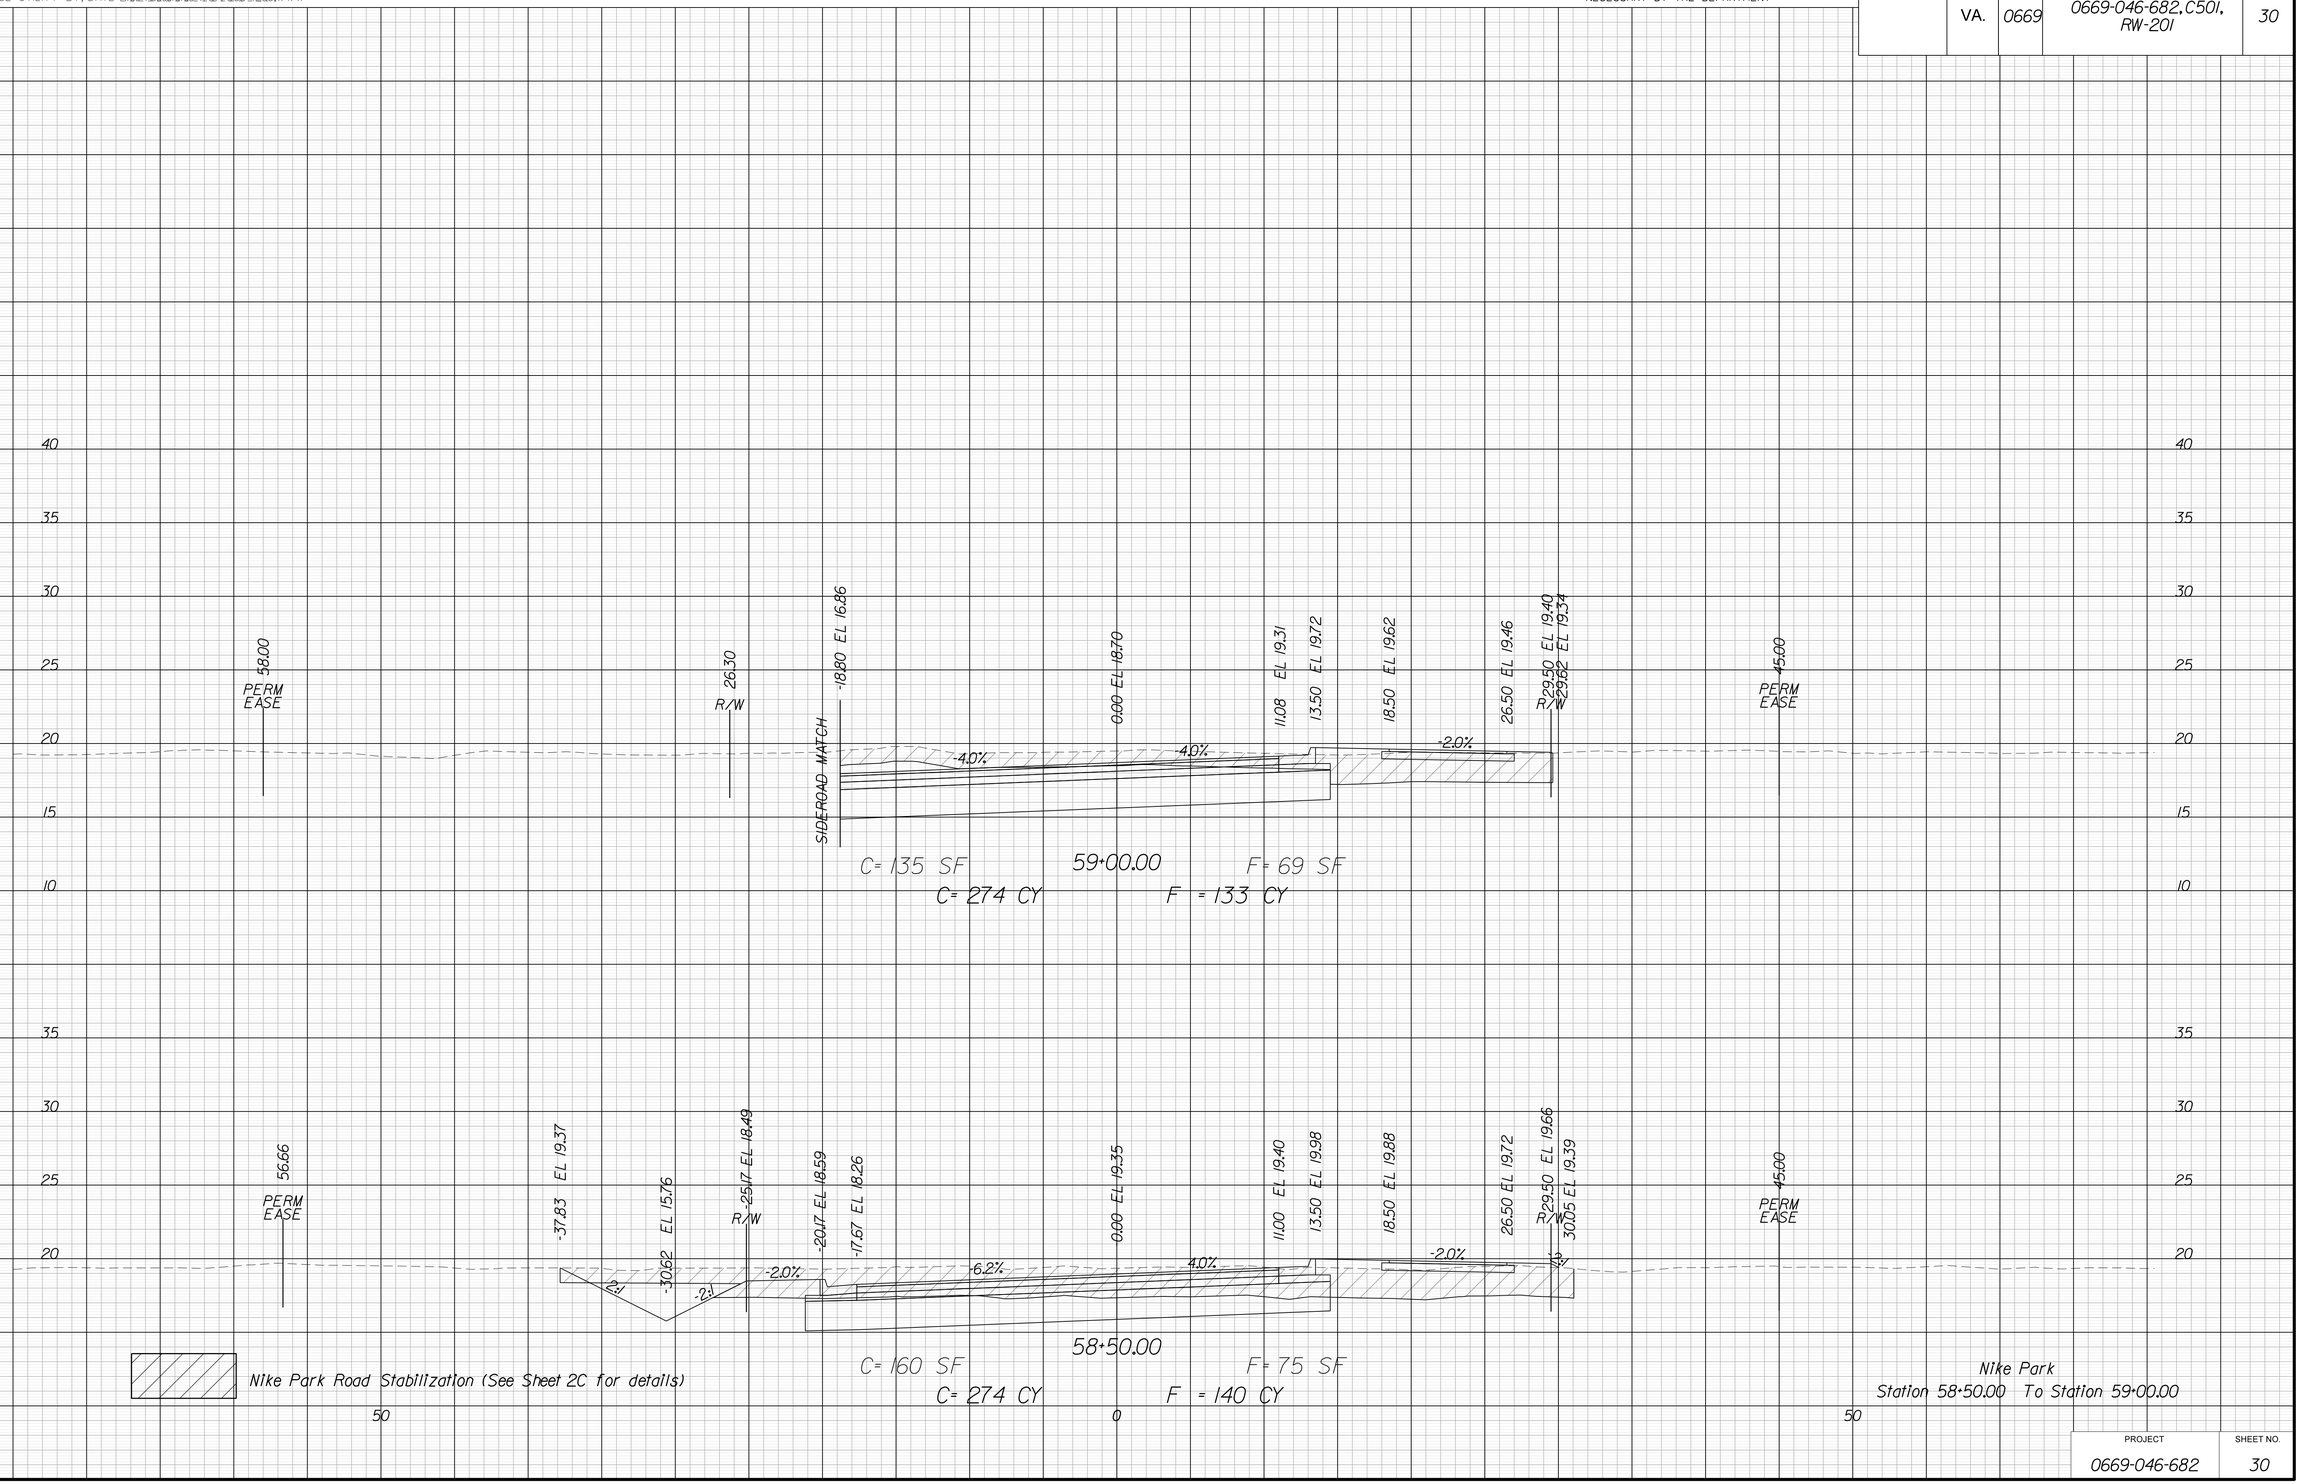

PROJECT	SHEET NO.
0669-046-682	30

10/26/2023
4:38:01 PM


PROJECT MANAGER Wall Zaman, P.E. (757) 956-3272 (Hampton Rds. District)
SURVEYED BY, DATE Bice Associates (757) 306-4260 1/1/17
DESIGN BY Jason Henry, P.E. (804) 786-5975 (Central Office)
SUBSURFACE UTILITY BY, DATE Bice Associates (757) 306-4260 1/1/17

CROSS SECTIONS

SCALE 1 IN. = 5 FT

DESIGN FEATURES RELATING TO CONSTRUCTION OR TO REGULATION AND CONTROL OF TRAFFIC MAY BE SUBJECT TO CHANGE AS DEEMED NECESSARY BY THE DEPARTMENT

REVISED	STATE	STATE ROUTE	STATE PROJECT	SHEET NO.
	VA.	0669	0669-046-682,C501, RW-201	31

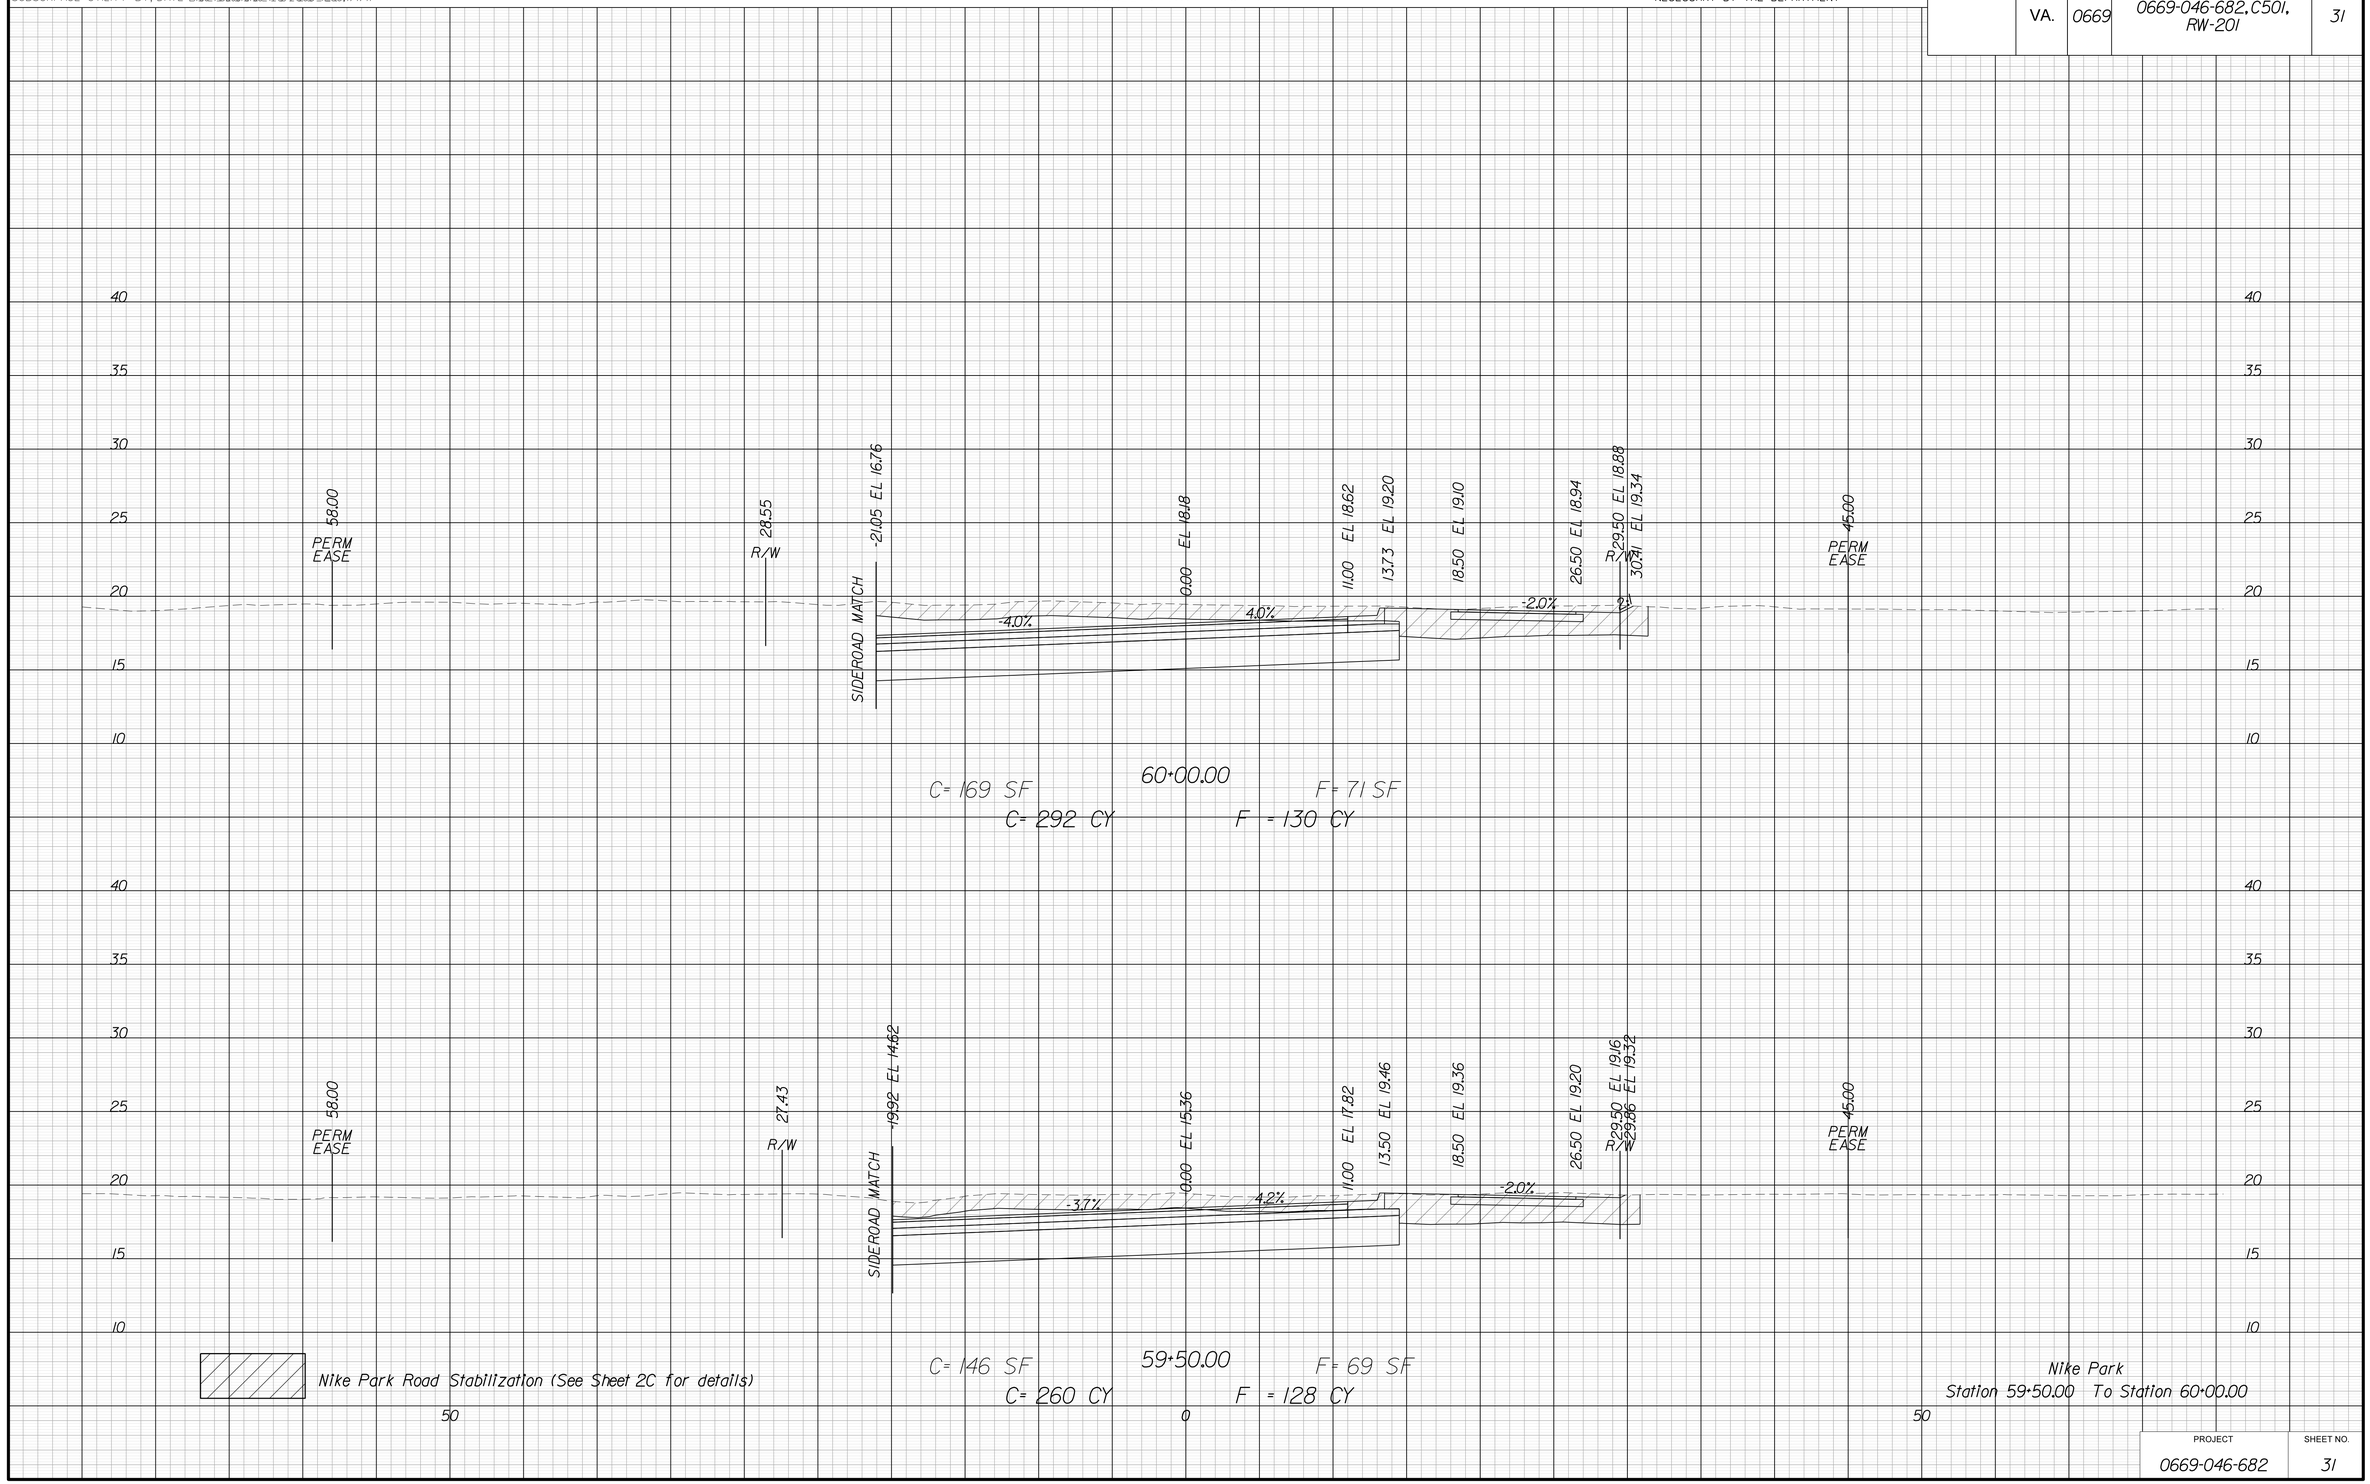

PROJECT	SHEET NO.
0669-046-682	31

10/26/2023
4:38:06 PM


PROJECT MANAGER Wall Zaman, P.E. (757) 956-3272 (Hampton Rds. District)
SURVEYED BY, DATE Bice Associates (757) 306-4260 1/1/17
DESIGN BY Jason Henry, P.E. (804) 786-5975 (Central Office)
SUBSURFACE UTILITY BY, DATE Bice Associates (757) 306-4260 1/1/17

CROSS SECTIONS

SCALE 1 IN. = 5 FT

DESIGN FEATURES RELATING TO CONSTRUCTION OR TO REGULATION AND CONTROL OF TRAFFIC MAY BE SUBJECT TO CHANGE AS DEEMED NECESSARY BY THE DEPARTMENT

REVISED	STATE	STATE ROUTE	STATE PROJECT	SHEET NO.
	VA.	0669	0669-046-682, C501, RW-201	32

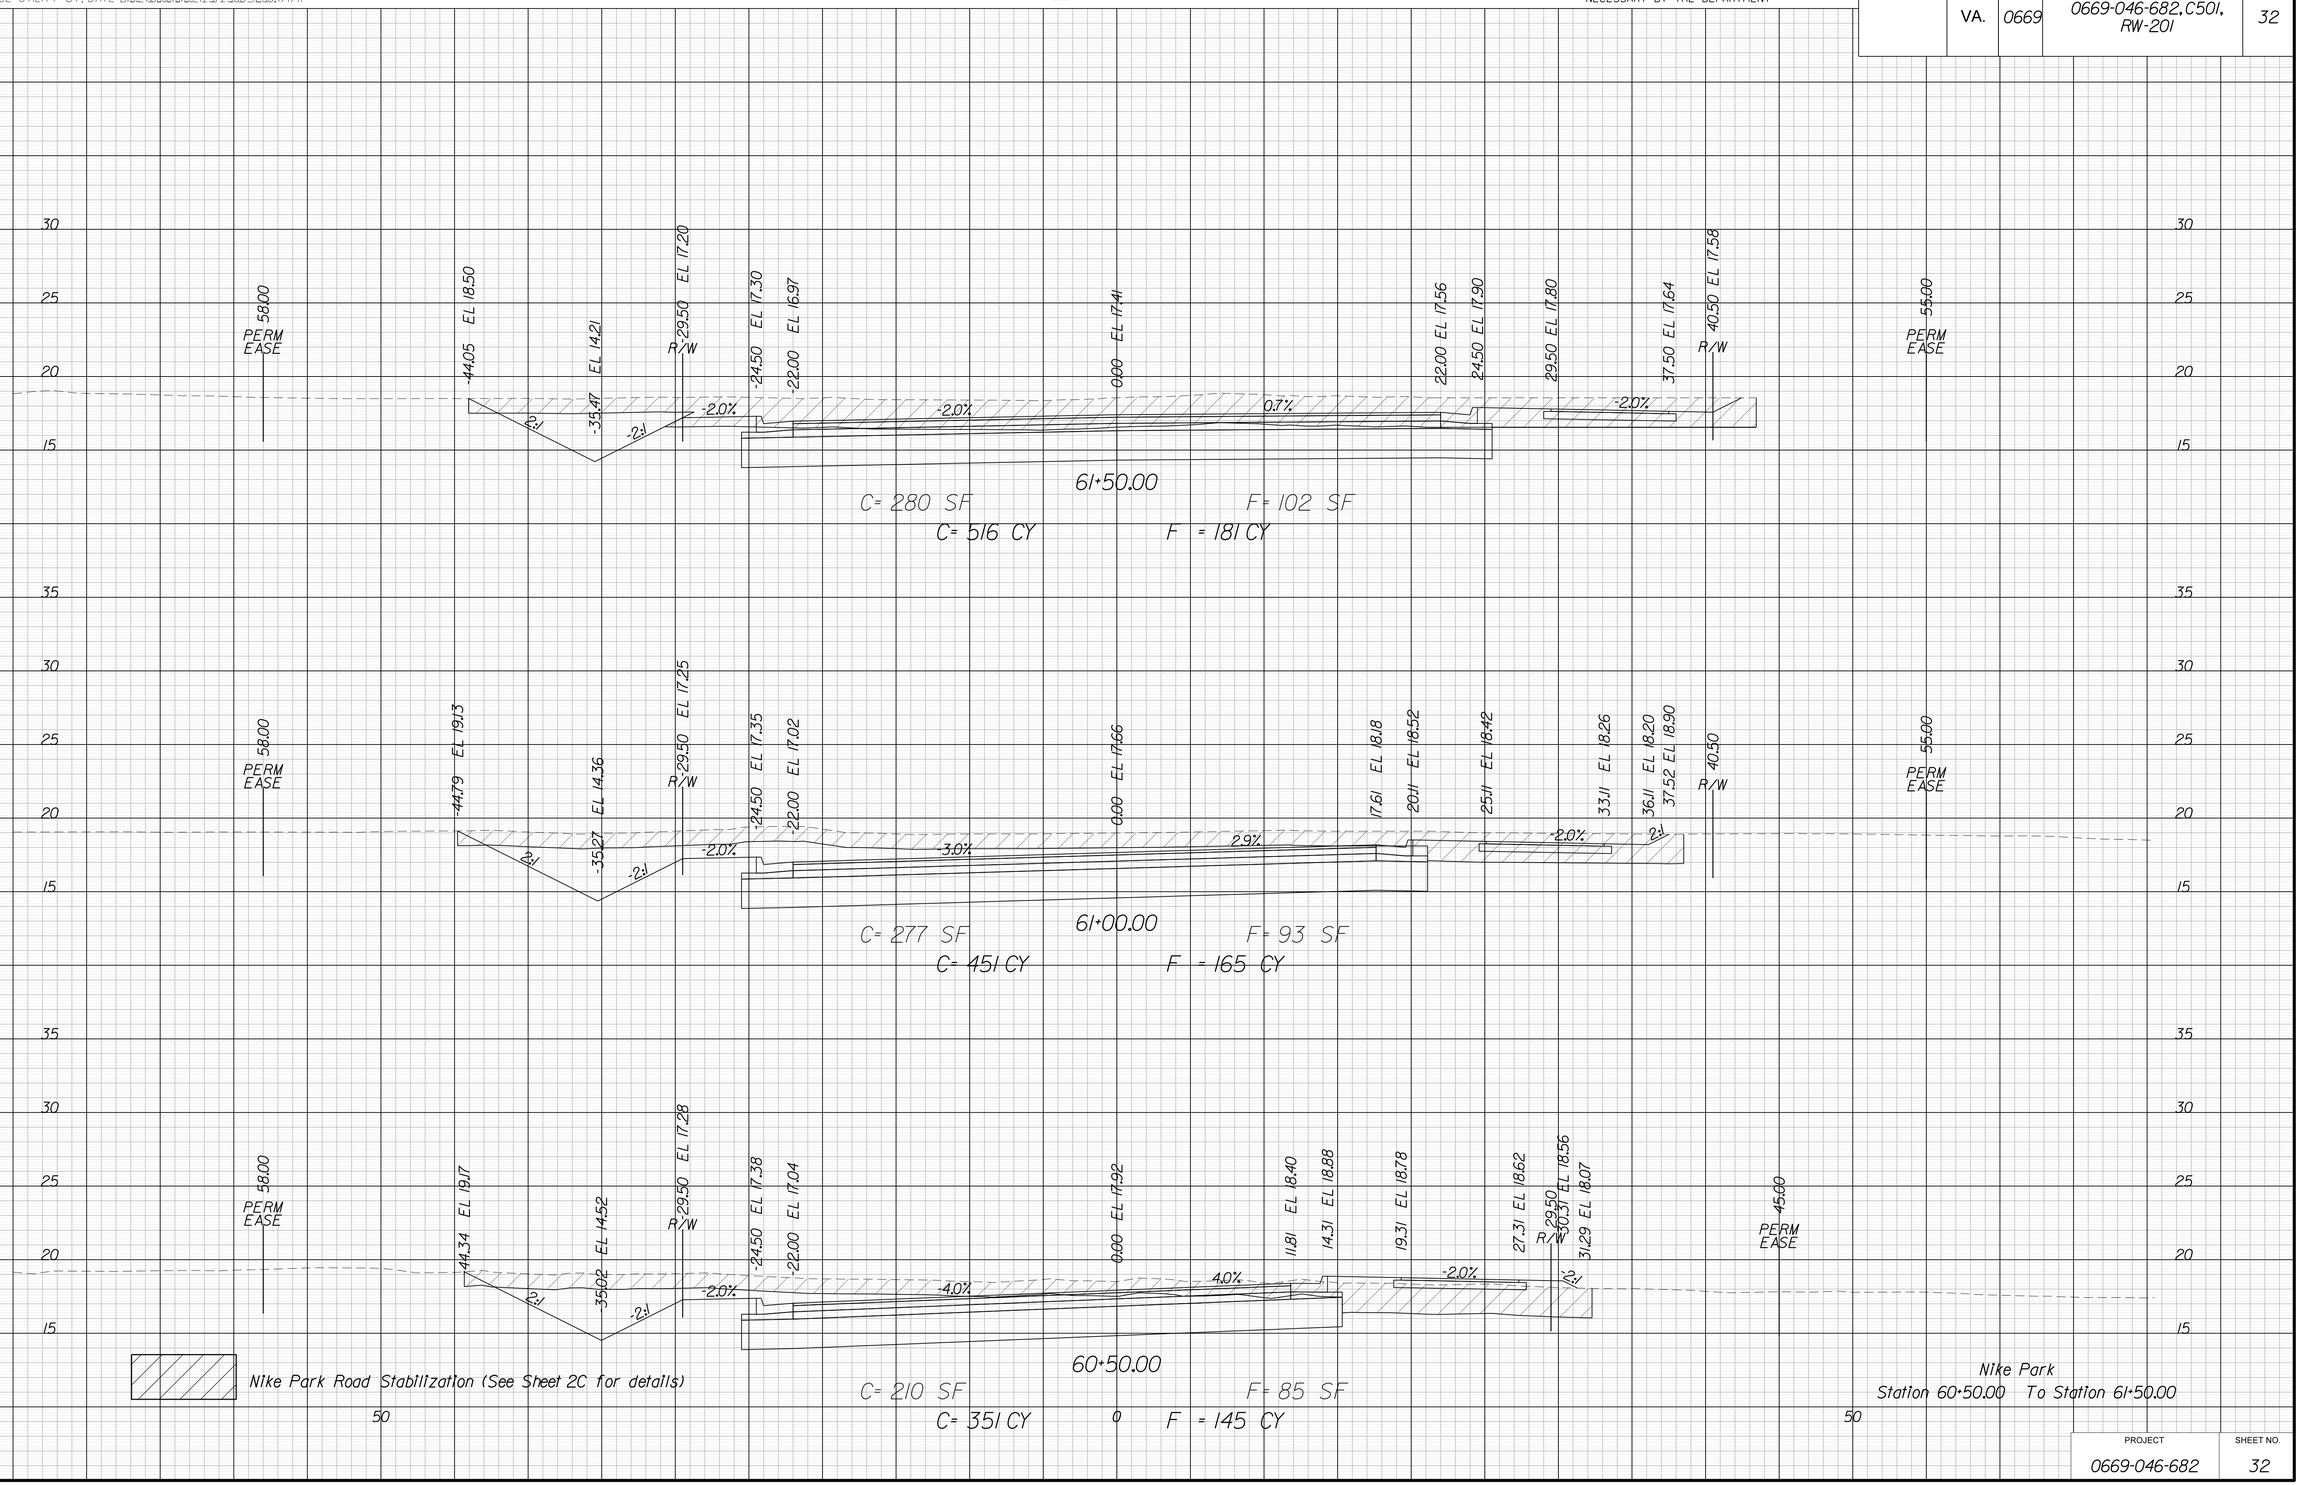

PROJECT	SHEET NO.
0669-046-682	32

10/26/2023
4:38:10 PM

PROJECT MANAGER Walt Zaman, P.E. (757) 956-3272 (Hampton Rds. District)
SURVEYED BY, DATE Bice Associates (757) 306-4260 1/1/17
DESIGN BY Jason Henry, P.E. (804) 786-5975 (Central Office)
SUBSURFACE UTILITY BY, DATE Bice Associates (757) 306-4260 1/1/17

CROSS SECTIONS

SCALE 1 IN. = 5 FT

DESIGN FEATURES RELATING TO CONSTRUCTION OR TO REGULATION AND CONTROL OF TRAFFIC MAY BE SUBJECT TO CHANGE AS DEEMED NECESSARY BY THE DEPARTMENT

REVISED	STATE	STATE ROUTE	STATE PROJECT	SHEET NO.
	VA.	0669	0669-046-682, C501, RW-201	33


END CONSTRUCTION / END CONSTRUCTION
0669-046-682 PE-101 RTE.669 STA.62+94.83

END PROJECT 0669-046-682 RW-201
RTE.669 STA.62+56.79

END PROJECT 0669-046-682 C-501
RTE.669 STA.62+19.21

C= 809 CY F = 321 CY

Ahead 84.98'

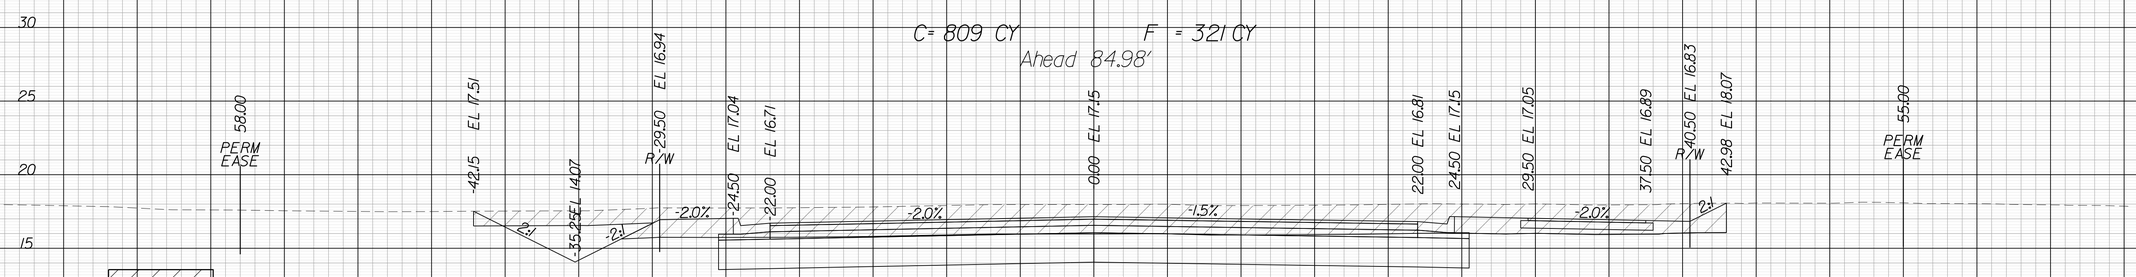

Nike Park Road Stabilization (See Sheet 2C for details)

62+00.00

C= 257 SF F= 102 SF

C= 498 CY F = 189 CY

Nike Park
Station 62+00.00 To Station 62+00.00

PROJECT	SHEET NO.
0669-046-682	33

10/26/2023
4:38:5 PM


PROJECT MANAGER Walt Zaman, P.E. (757) 956-3272 (Hampton Rds. District)
SURVEYED BY, DATE Bice Associates (757) 306-4260 1/1/17
DESIGN BY Jason Henry, P.E. (804) 786-5975 (Central Office)
SUBSURFACE UTILITY BY, DATE Bice Associates (757) 306-4260 1/1/17

CROSS SECTIONS

SCALE 1 IN. = 5 FT

DESIGN FEATURES RELATING TO CONSTRUCTION OR TO REGULATION AND CONTROL OF TRAFFIC MAY BE SUBJECT TO CHANGE AS DEEMED NECESSARY BY THE DEPARTMENT

REVISED	STATE	STATE ROUTE	STATE PROJECT	SHEET NO.
	VA.	0669	0669-046-682,C501, RW-201	34

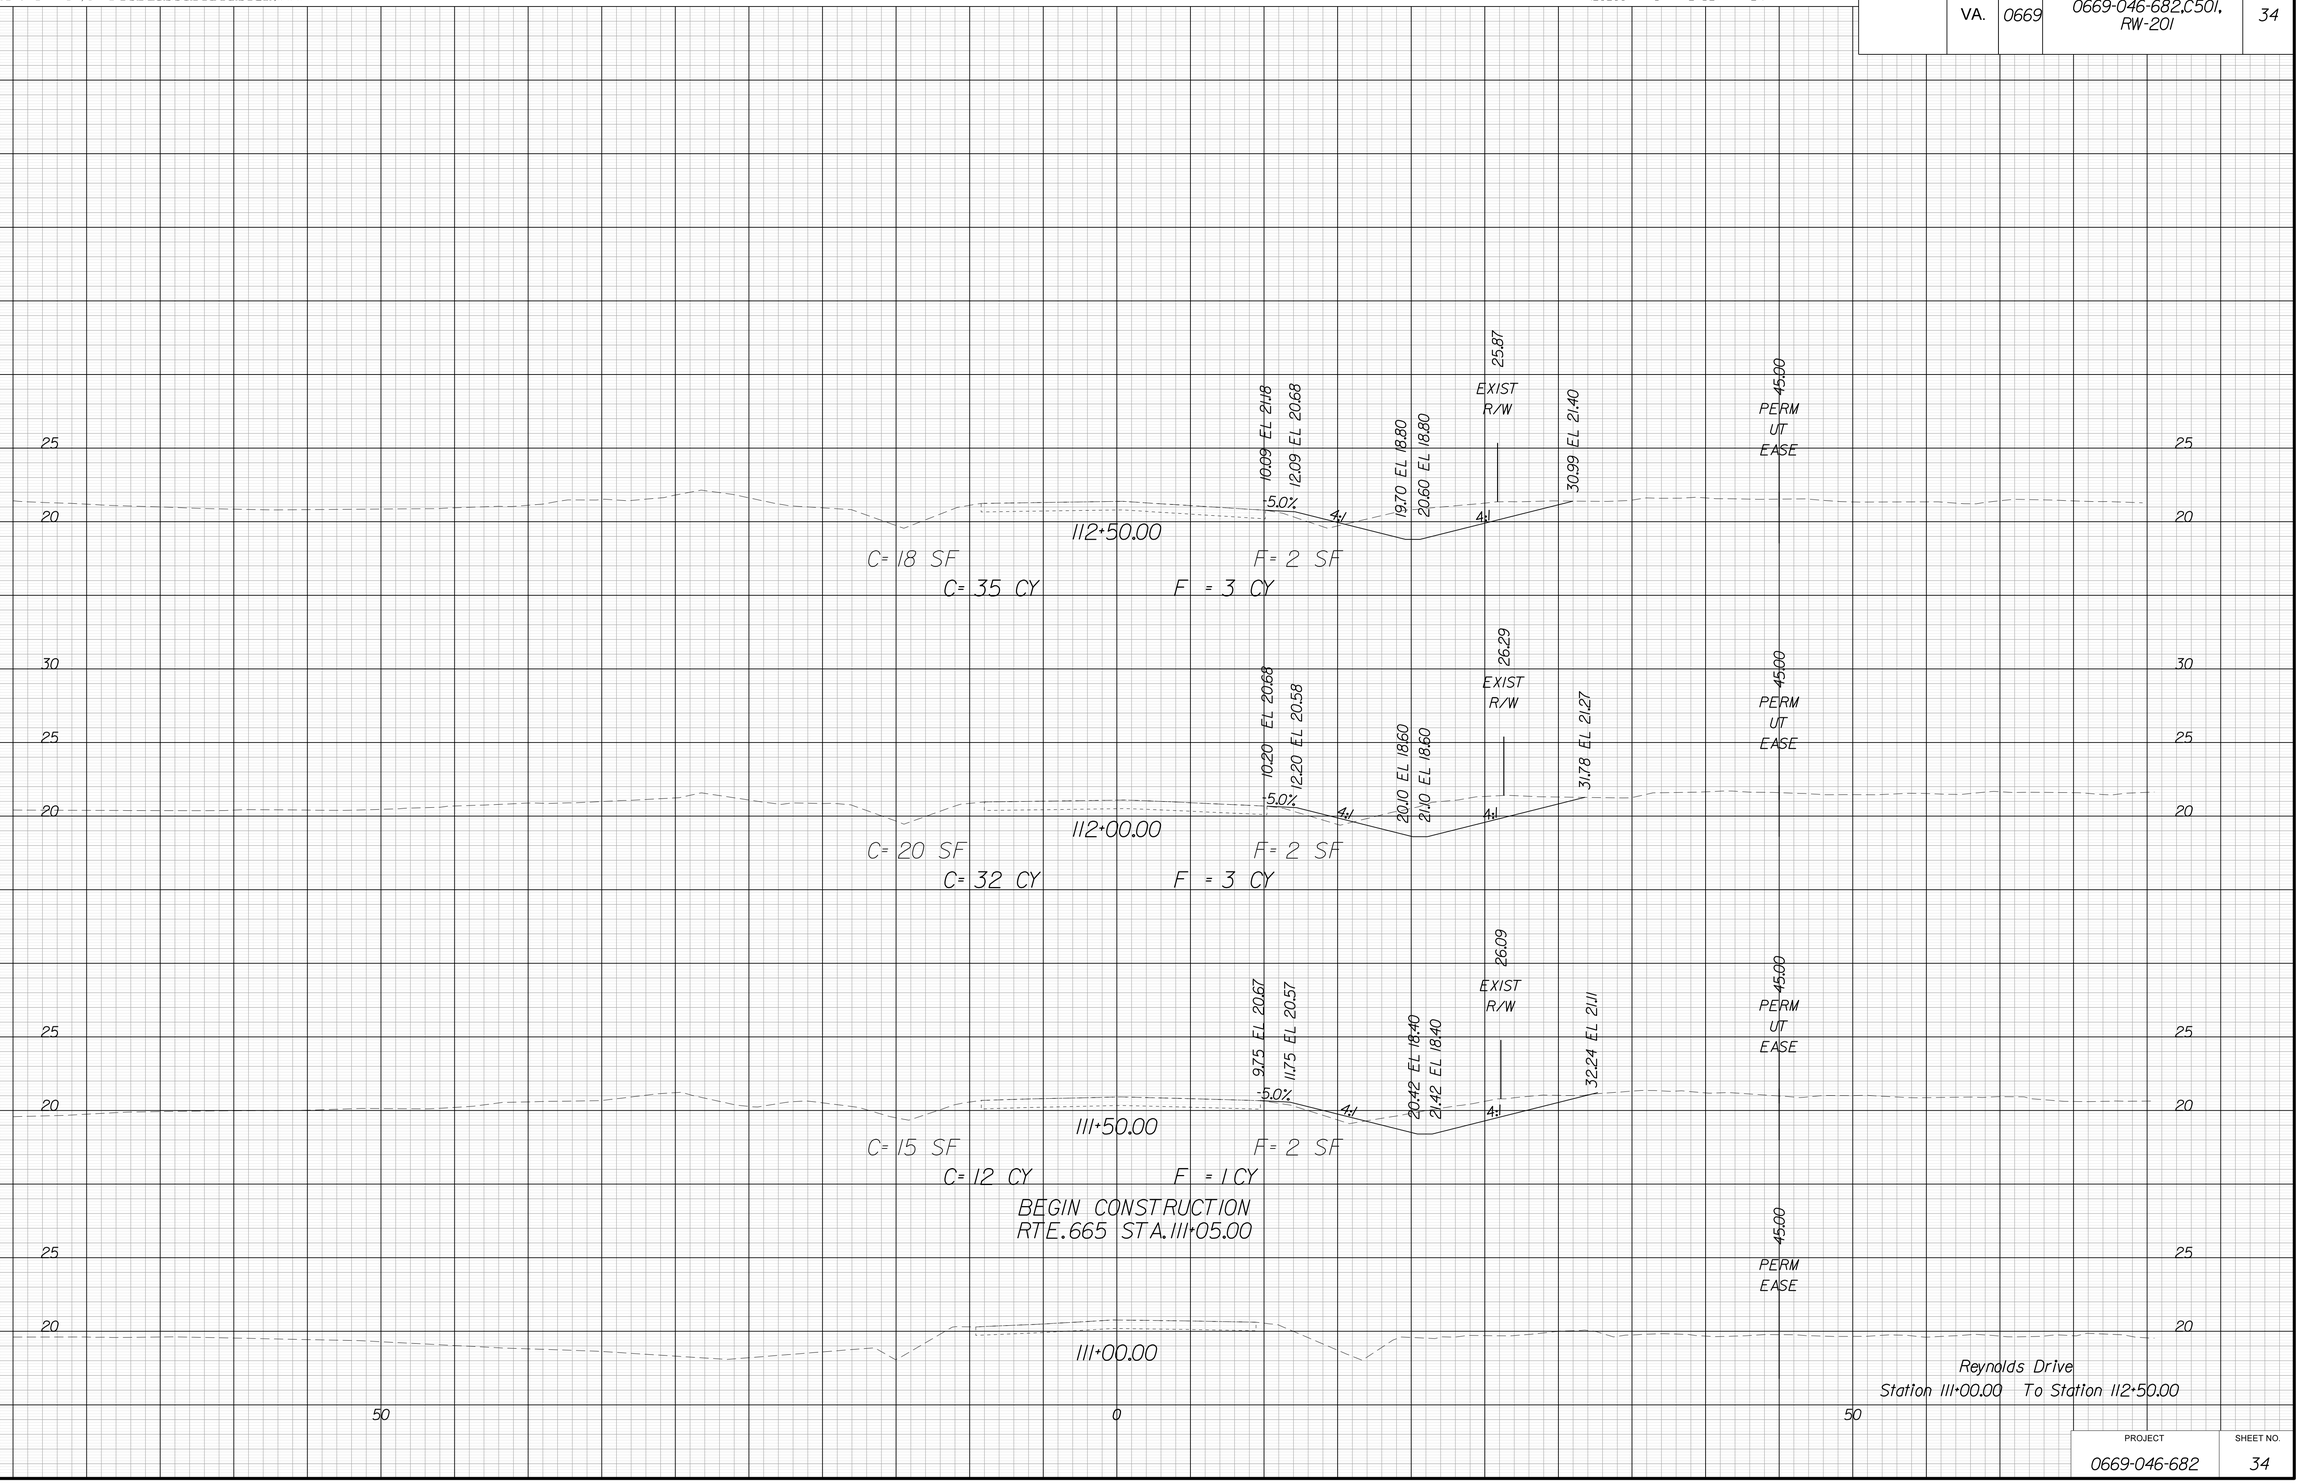

Reynolds Drive
Station 111+00.00 To Station 112+50.00

PROJECT	SHEET NO.
0669-046-682	34

10/26/2023
4:38:9 PM


PROJECT MANAGER Walt Zaman, P.E. (757) 956-3272 (Hampton Rds. District)
SURVEYED BY, DATE Bice Associates (757) 306-4260 1/1/17
DESIGN BY Jason Henry, P.E. (804) 786-5975 (Central Office)
SUBSURFACE UTILITY BY, DATE Bice Associates (757) 306-4260 1/1/17

CROSS SECTIONS

SCALE 1 IN. = 5 FT

DESIGN FEATURES RELATING TO CONSTRUCTION OR TO REGULATION AND CONTROL OF TRAFFIC MAY BE SUBJECT TO CHANGE AS DEEMED NECESSARY BY THE DEPARTMENT

REVISED	STATE	STATE ROUTE	STATE PROJECT	SHEET NO.
	VA.	0669	0669-046-682,C501, RW-201	35

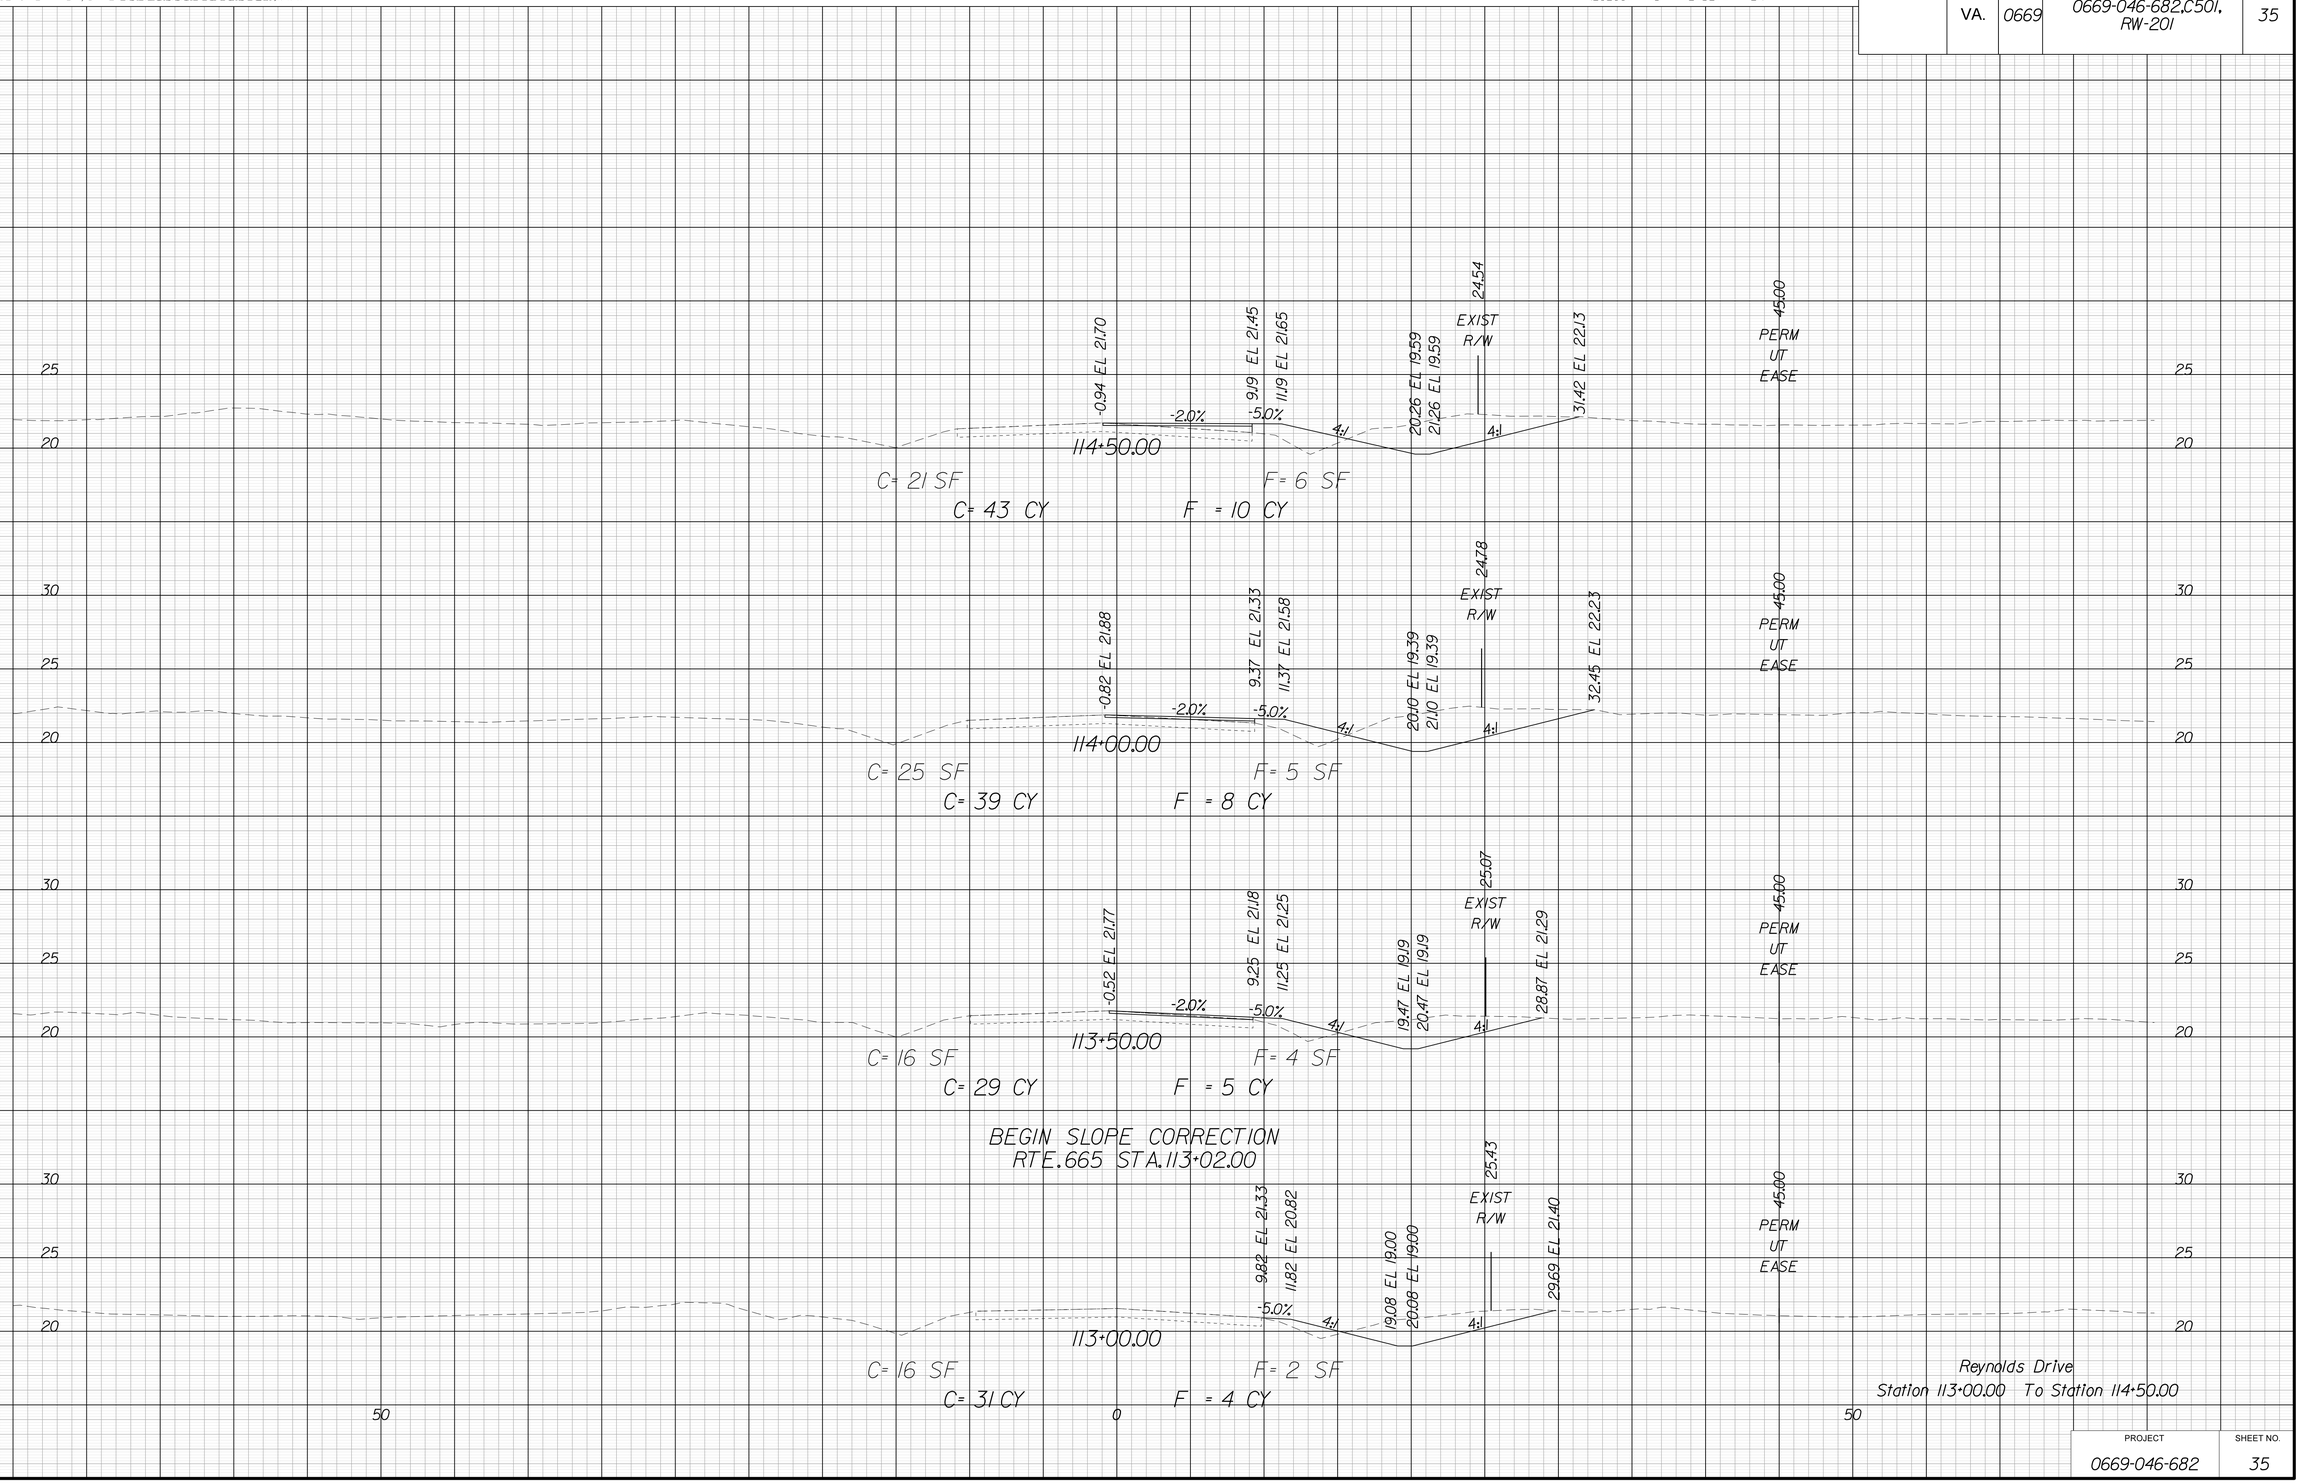

Reynolds Drive
Station 113+00.00 To Station 114+50.00

PROJECT	SHEET NO.
0669-046-682	35

10/26/2023
4:38:24 PM


PROJECT MANAGER Wall Zaman, P.E. (757) 956-3272 (Hampton Rds. District)
SURVEYED BY, DATE Bice Associates (757) 306-4260 1/1/17
DESIGN BY Jason Henry, P.E. (804) 786-5975 (Central Office)
SUBSURFACE UTILITY BY, DATE Bice Associates (757) 306-4260 1/1/17

CROSS SECTIONS

SCALE 1 IN. = 5 FT

DESIGN FEATURES RELATING TO CONSTRUCTION OR TO REGULATION AND CONTROL OF TRAFFIC MAY BE SUBJECT TO CHANGE AS DEEMED NECESSARY BY THE DEPARTMENT

REVISED	STATE	STATE ROUTE	STATE PROJECT	SHEET NO.
	VA.	0669	0669-046-682,C501, RW-201	36

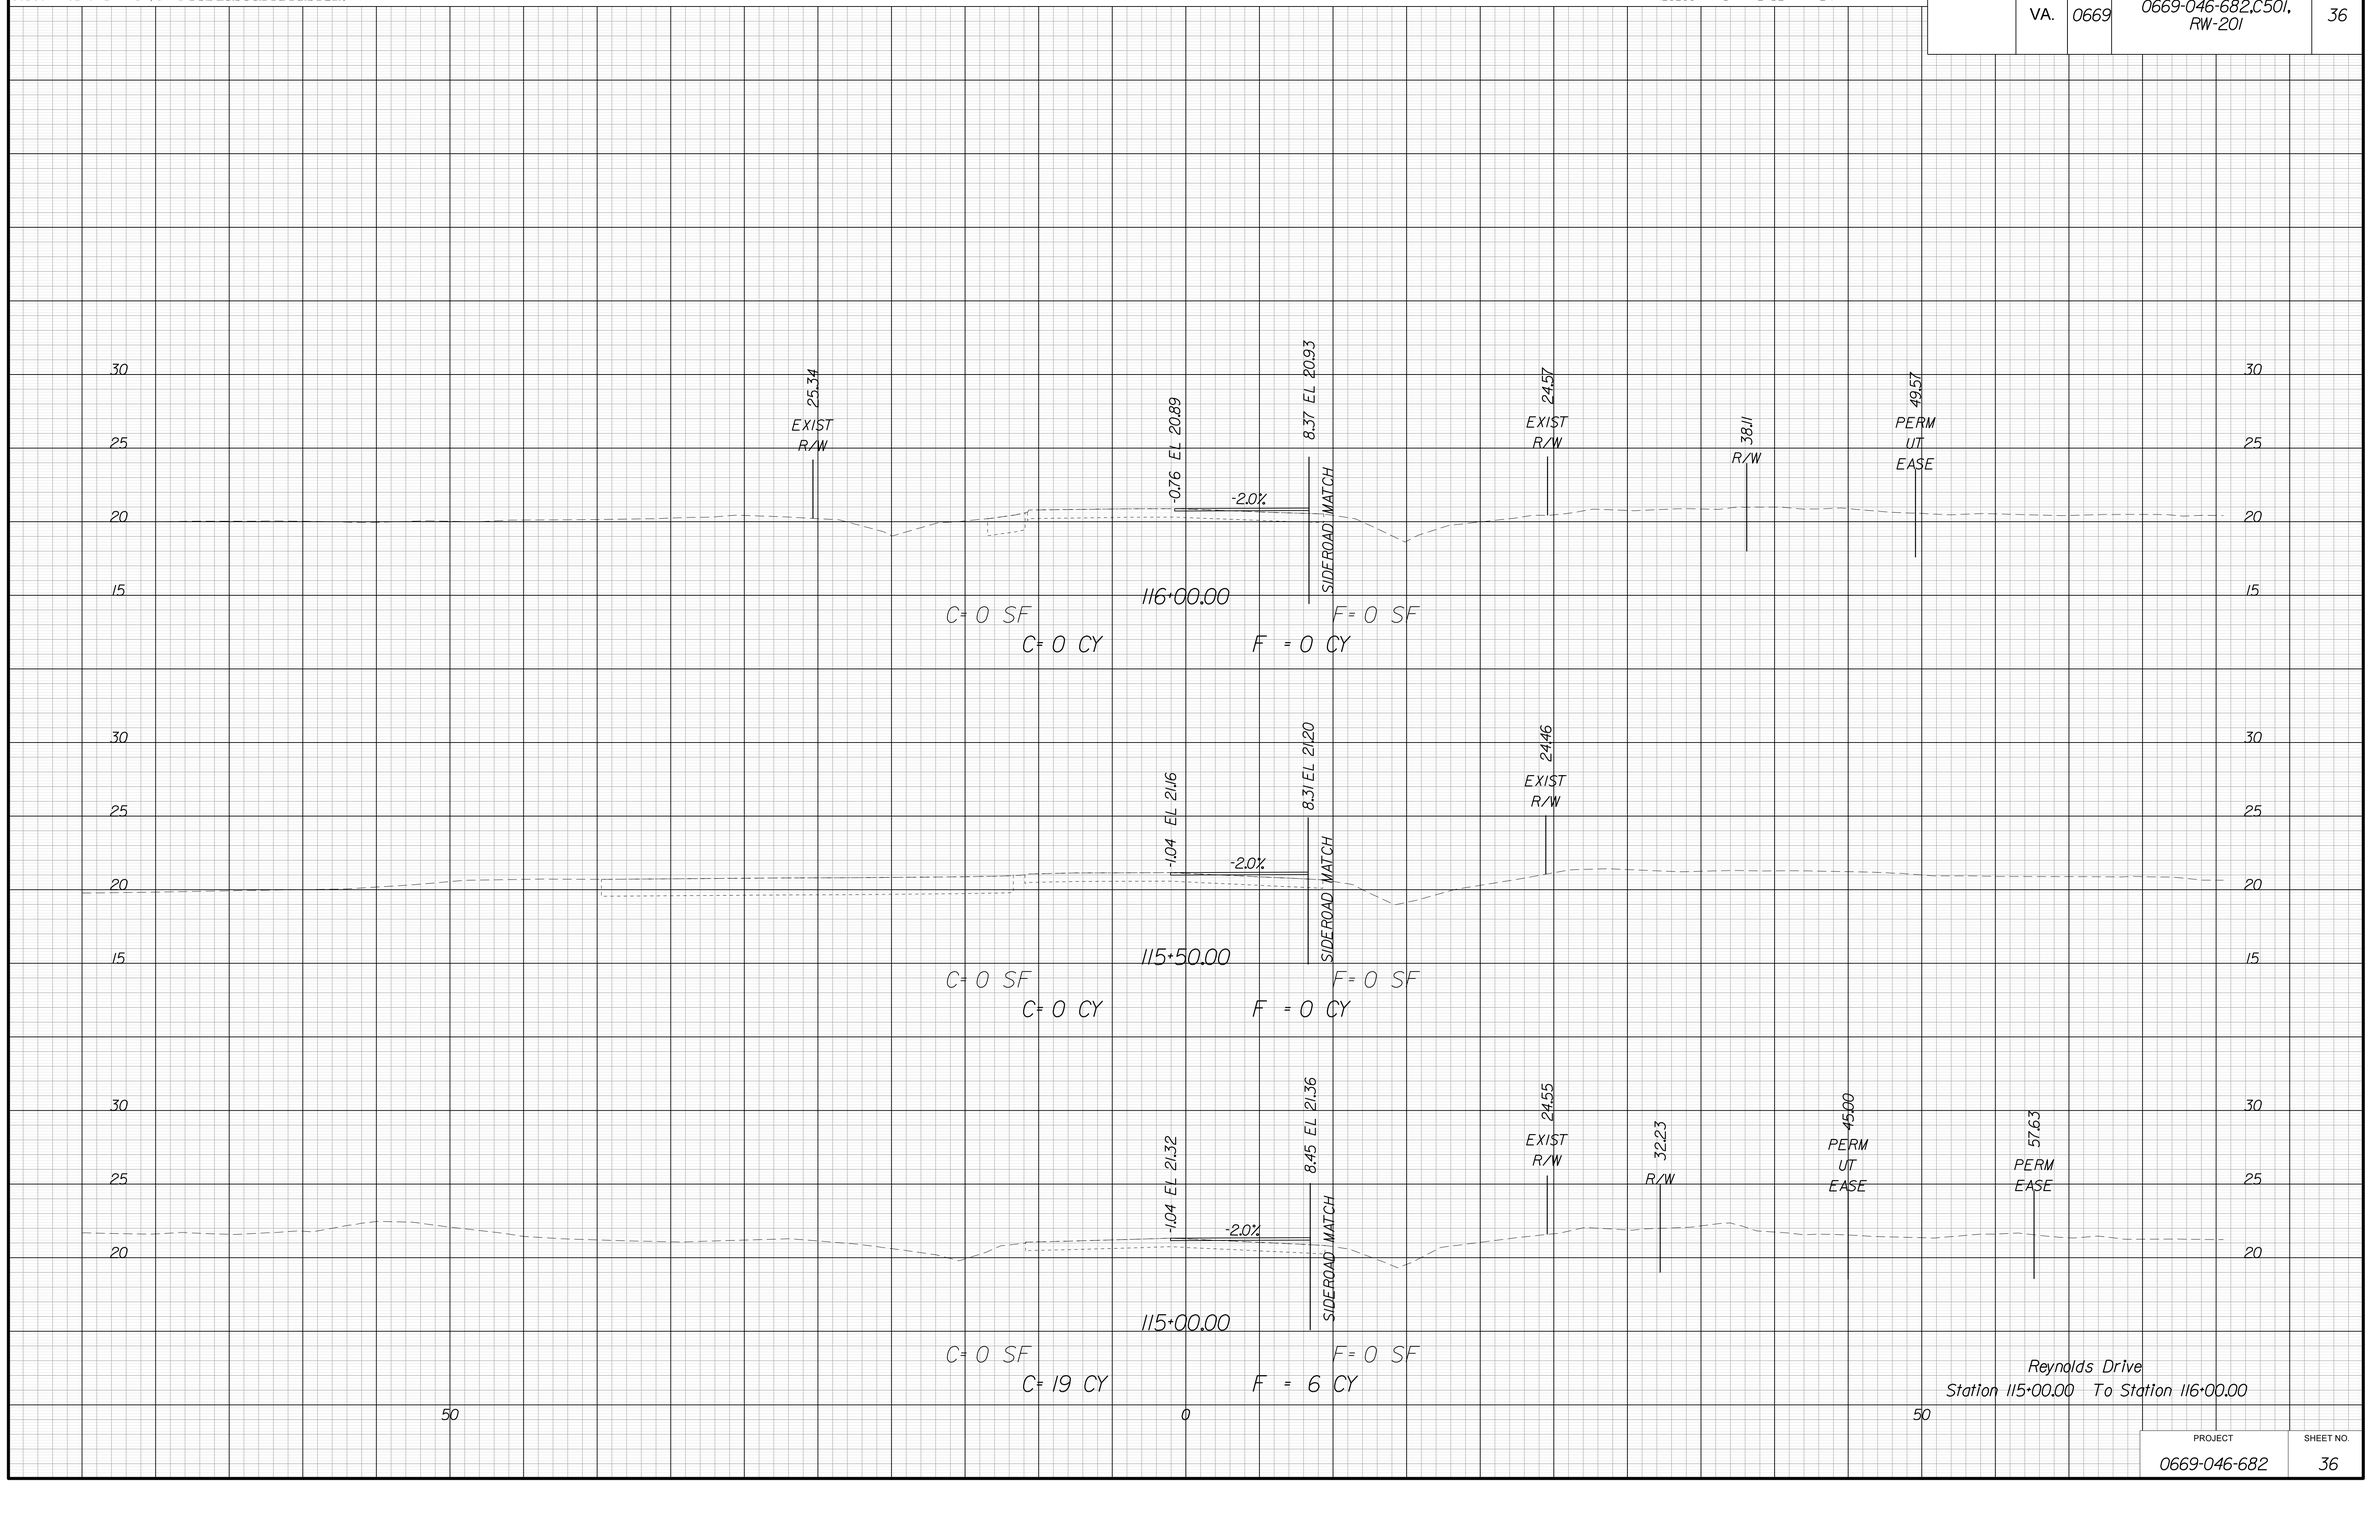

Reynolds Drive
Station 115+00.00 To Station 116+00.00

PROJECT	SHEET NO.
0669-046-682	36

10/26/2023
4:38:28 PM

PROJECT MANAGER Walt Zaman, P.E. (757) 956-3272 (Hampton Rds. District)
SURVEYED BY, DATE Bice Associates (757) 306-4260 1/1/17
DESIGN BY Jason Henry, P.E. (804) 786-5975 (Central Office)
SUBSURFACE UTILITY BY, DATE Bice Associates (757) 306-4260 1/1/17

CROSS SECTIONS

SCALE 1 IN. = 5 FT

DESIGN FEATURES RELATING TO CONSTRUCTION OR TO REGULATION AND CONTROL OF TRAFFIC MAY BE SUBJECT TO CHANGE AS DEEMED NECESSARY BY THE DEPARTMENT

REVISED	STATE	STATE ROUTE	STATE PROJECT	SHEET NO.
	VA.	0669	0669-046-682,C501, RW-201	37

25.08 EXIST R/W
2486 EXIST R/W

118+00.00

END CONSTRUCTION
RTE.665 STA.117+70.00

25.00 EXIST R/W
2493 EXIST R/W
4993 PERM UT EASE
0.05 EL 20.89
9.95 EL 20.50
10.37 EL 20.44
-2.0%
-14.3%

117+50.00

C= 0 SF F= 0 SF
C= 0 CY F = 0 CY

25.41 EXIST R/W
2481 EXIST R/W
34.00 PERM EASE
42.98 TEMP EASE
49.81 PERM UT EASE
64.32 TEMP EASE
0.27 EL 20.84
9.89 EL 20.52
11.08 EL 20.36
-2.0%
-13.5%

117+00.00

C= 0 SF F= 0 SF
C= 0 CY F = 0 CY

25.23 EXIST R/W
2469 EXIST R/W
41.38 PERM EASE
49.69 PERM UT EASE
0.46 EL 20.76
8.86 EL 20.80
-2.0%
SIDEROAD MATCH

116+50.00

C= 0 SF F= 0 SF
C= 0 CY F = 0 CY

Reynolds Drive
Station 116+50.00 To Station 118+00.00

PROJECT	SHEET NO.
0669-046-682	37

10/26/2023
4:38:33 PM


PROJECT MANAGER Walt Zaman, P.E. (757) 956-3272 (Hampton Rds. District)
SURVEYED BY, DATE Bice Associates (757) 306-4260 1/1/17
DESIGN BY Jason Henry, P.E. (804) 786-5975 (Central Office)
SUBSURFACE UTILITY BY, DATE Bice Associates (757) 306-4260 1/1/17

CROSS SECTIONS

SCALE 1 IN. = 5 FT

DESIGN FEATURES RELATING TO CONSTRUCTION OR TO REGULATION AND CONTROL OF TRAFFIC MAY BE SUBJECT TO CHANGE AS DEEMED NECESSARY BY THE DEPARTMENT

REVISED	STATE	STATE ROUTE	STATE PROJECT	SHEET NO.
	VA.	0669	0669-046-682, C501, RW-201	38

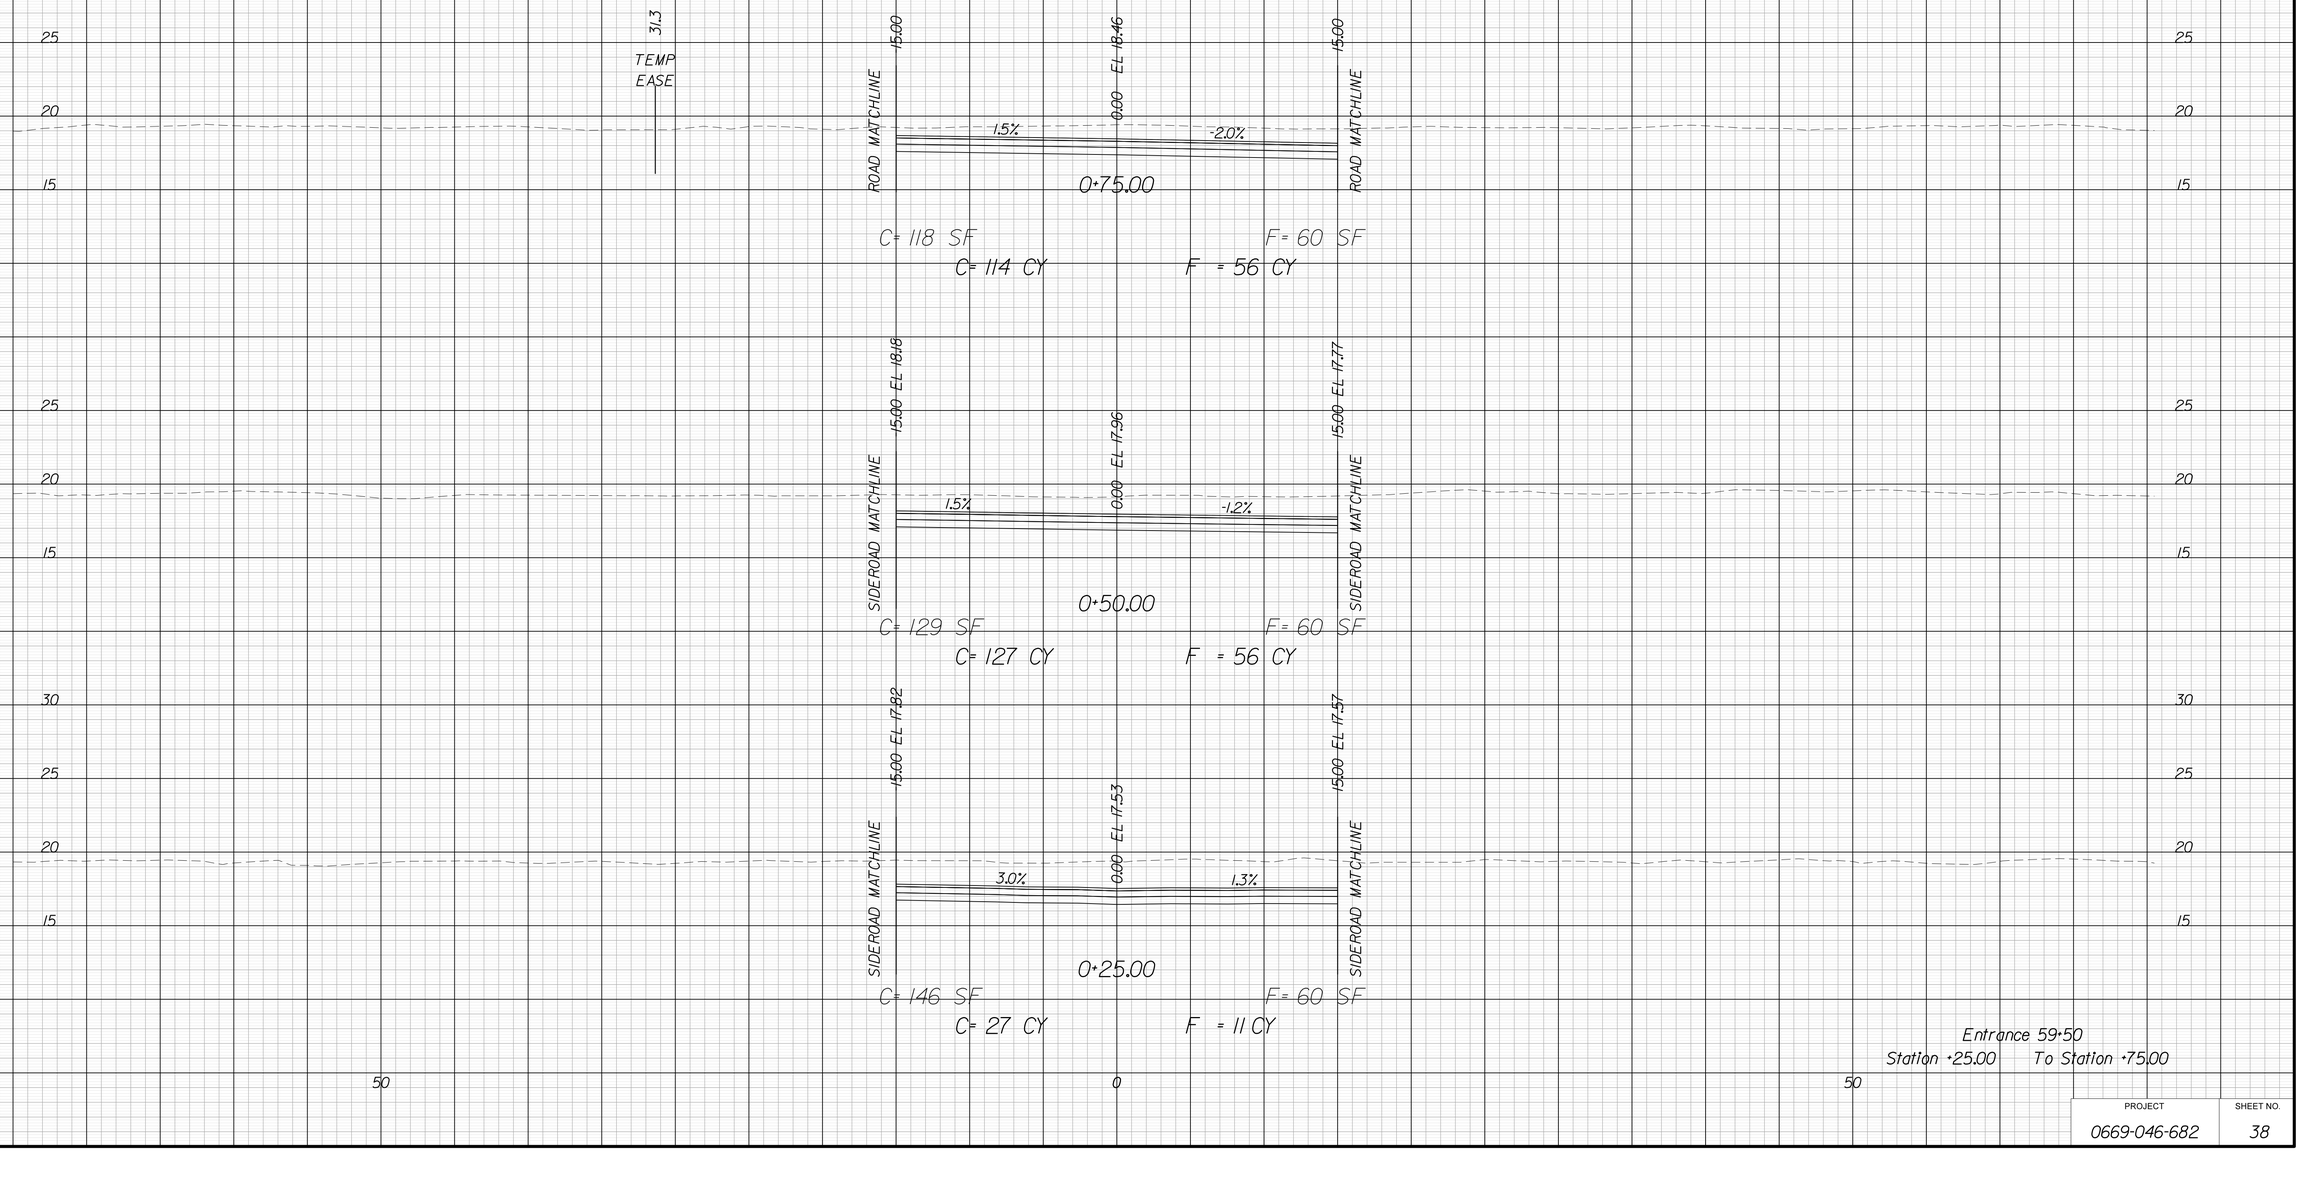

Entrance 59+50
Station +25.00 To Station +75.00

PROJECT	SHEET NO.
0669-046-682	38

10/26/2023
4:38:37 PM


PROJECT MANAGER Walt Zaman, P.E. (757) 956-3272 (Hampton Rds. District)
SURVEYED BY, DATE Bice Associates (757) 306-4260 1/1/17
DESIGN BY Jason Henry, P.E. (804) 786-5975 (Central Office)
SUBSURFACE UTILITY BY, DATE Bice Associates (757) 306-4260 1/1/17

CROSS SECTIONS

SCALE 1 IN. = 5 FT

DESIGN FEATURES RELATING TO CONSTRUCTION OR TO REGULATION AND CONTROL OF TRAFFIC MAY BE SUBJECT TO CHANGE AS DEEMED NECESSARY BY THE DEPARTMENT

REVISED	STATE	STATE ROUTE	STATE PROJECT	SHEET NO.
	VA.	0669	0669-046-682, C501, RW-201	39

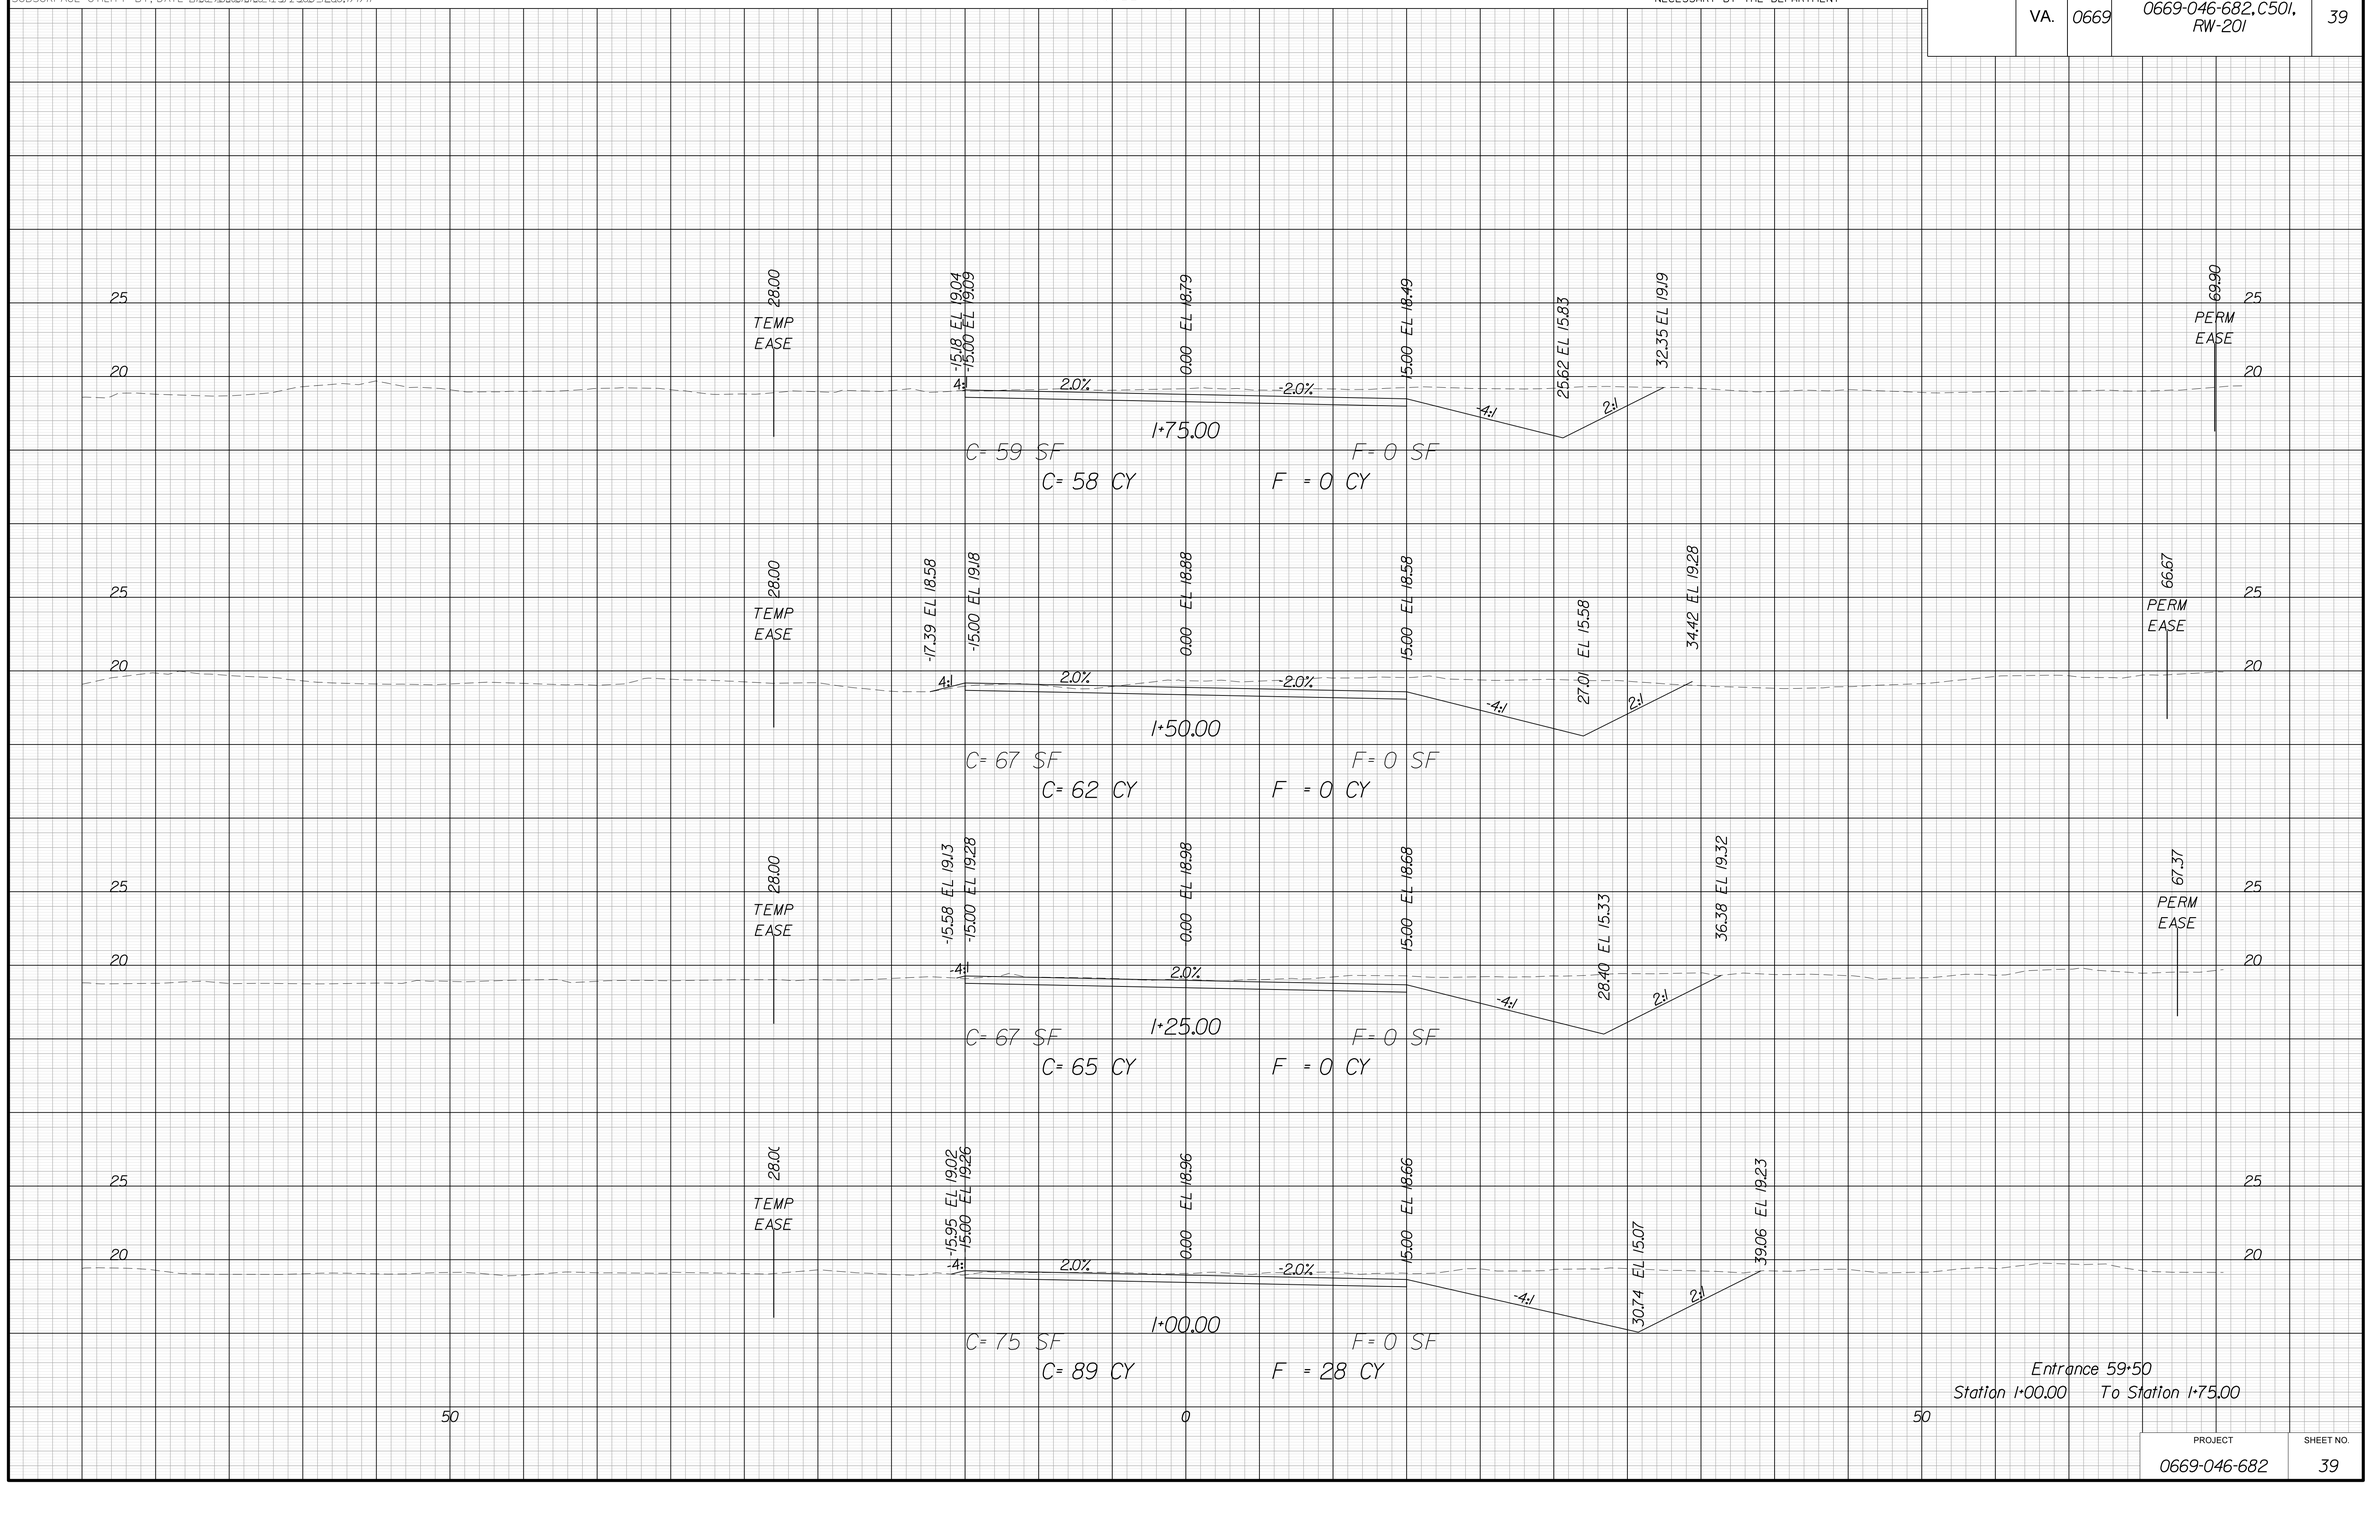

PROJECT	SHEET NO.
0669-046-682	39

10/26/2023
4:38:42 PM


PROJECT MANAGER Walt Zaman, P.E. (757) 956-3272 (Hampton Rds. District)
SURVEYED BY, DATE Bice Associates (757) 306-4260 1/1/17
DESIGN BY Jason Henry, P.E. (804) 786-5975 (Central Office)
SUBSURFACE UTILITY BY, DATE Bice Associates (757) 306-4260 1/1/17

CROSS SECTIONS

SCALE 1 IN. = 5 FT

DESIGN FEATURES RELATING TO CONSTRUCTION OR TO REGULATION AND CONTROL OF TRAFFIC MAY BE SUBJECT TO CHANGE AS DEEMED NECESSARY BY THE DEPARTMENT

REVISED	STATE	STATE ROUTE	STATE PROJECT	SHEET NO.
	VA.	0669	0669-046-682, C501, RW-201	40

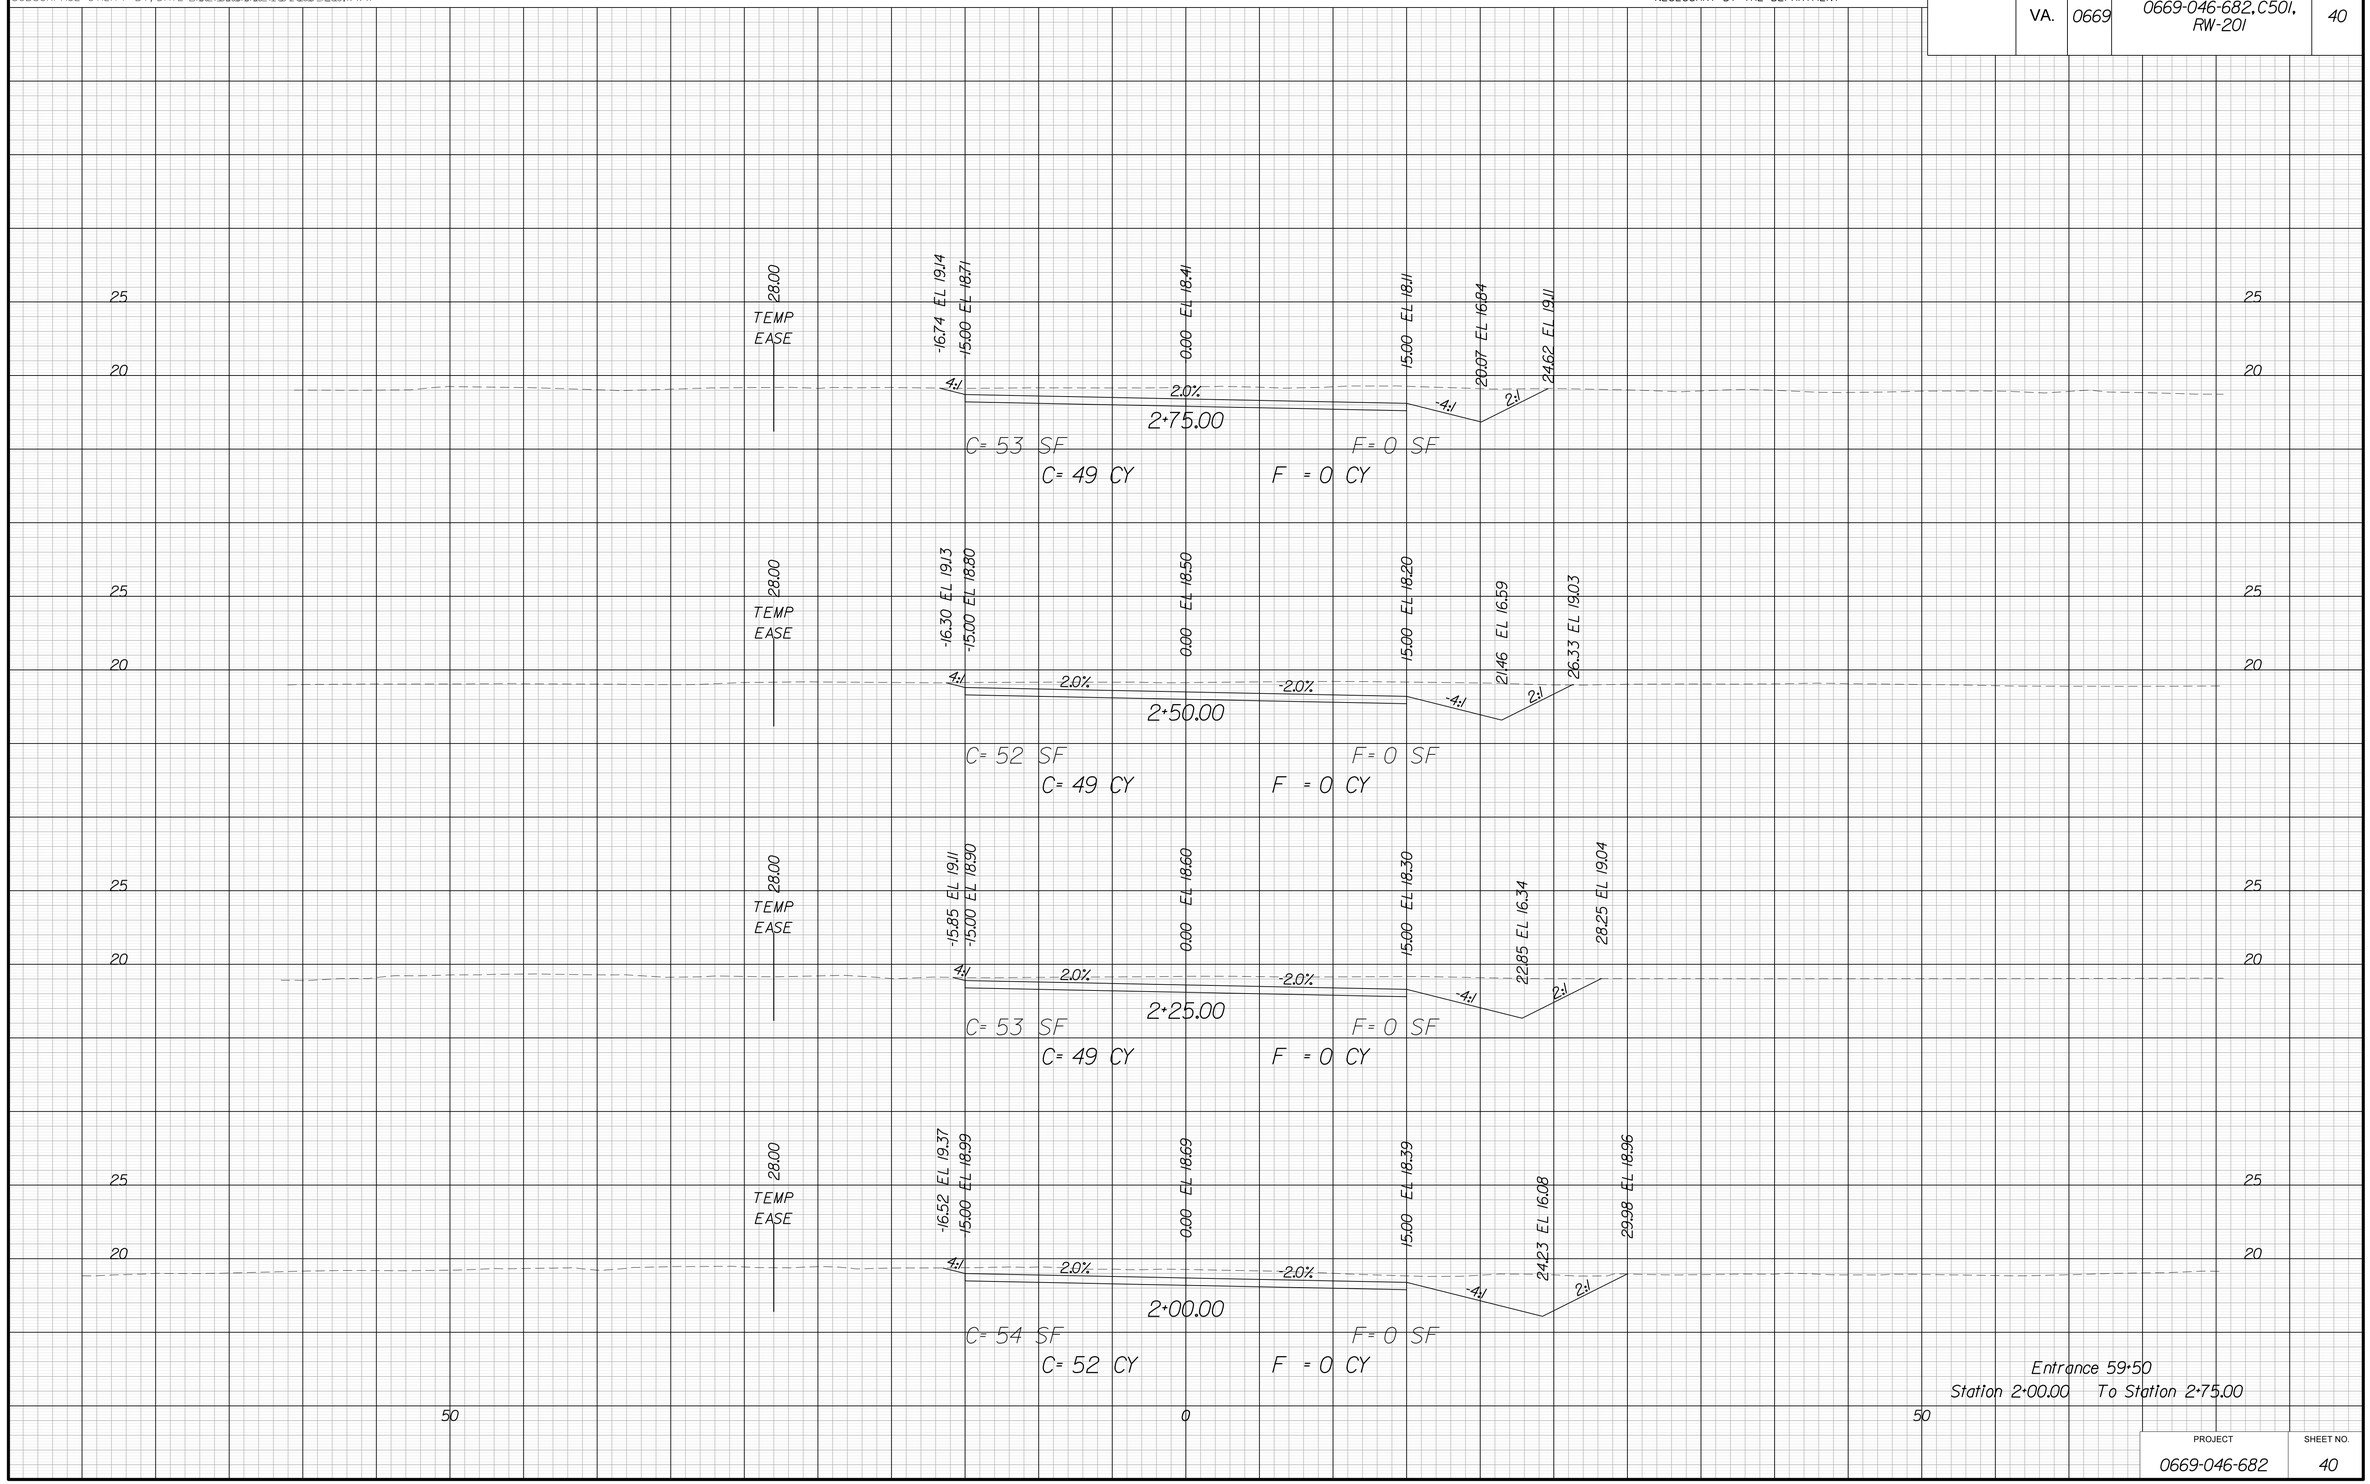

Entrance 59+50
Station 2+00.00 To Station 2+75.00

PROJECT	SHEET NO.
0669-046-682	40

10/26/2023
4:38:46 PM


PROJECT MANAGER Wall Zaman, P.E. (757) 956-3272 (Hampton Rds. District)
SURVEYED BY, DATE Bice Associates (757) 306-4260 1/1/17
DESIGN BY Jason Henry, P.E. (804) 786-5975 (Central Office)
SUBSURFACE UTILITY BY, DATE Bice Associates (757) 306-4260 1/1/17

CROSS SECTIONS

SCALE 1 IN. = 5 FT

DESIGN FEATURES RELATING TO CONSTRUCTION OR TO REGULATION AND CONTROL OF TRAFFIC MAY BE SUBJECT TO CHANGE AS DEEMED NECESSARY BY THE DEPARTMENT

REVISED	STATE	STATE ROUTE	STATE PROJECT	SHEET NO.
	VA.	0669	0669-046-682, C501, RW-201	41

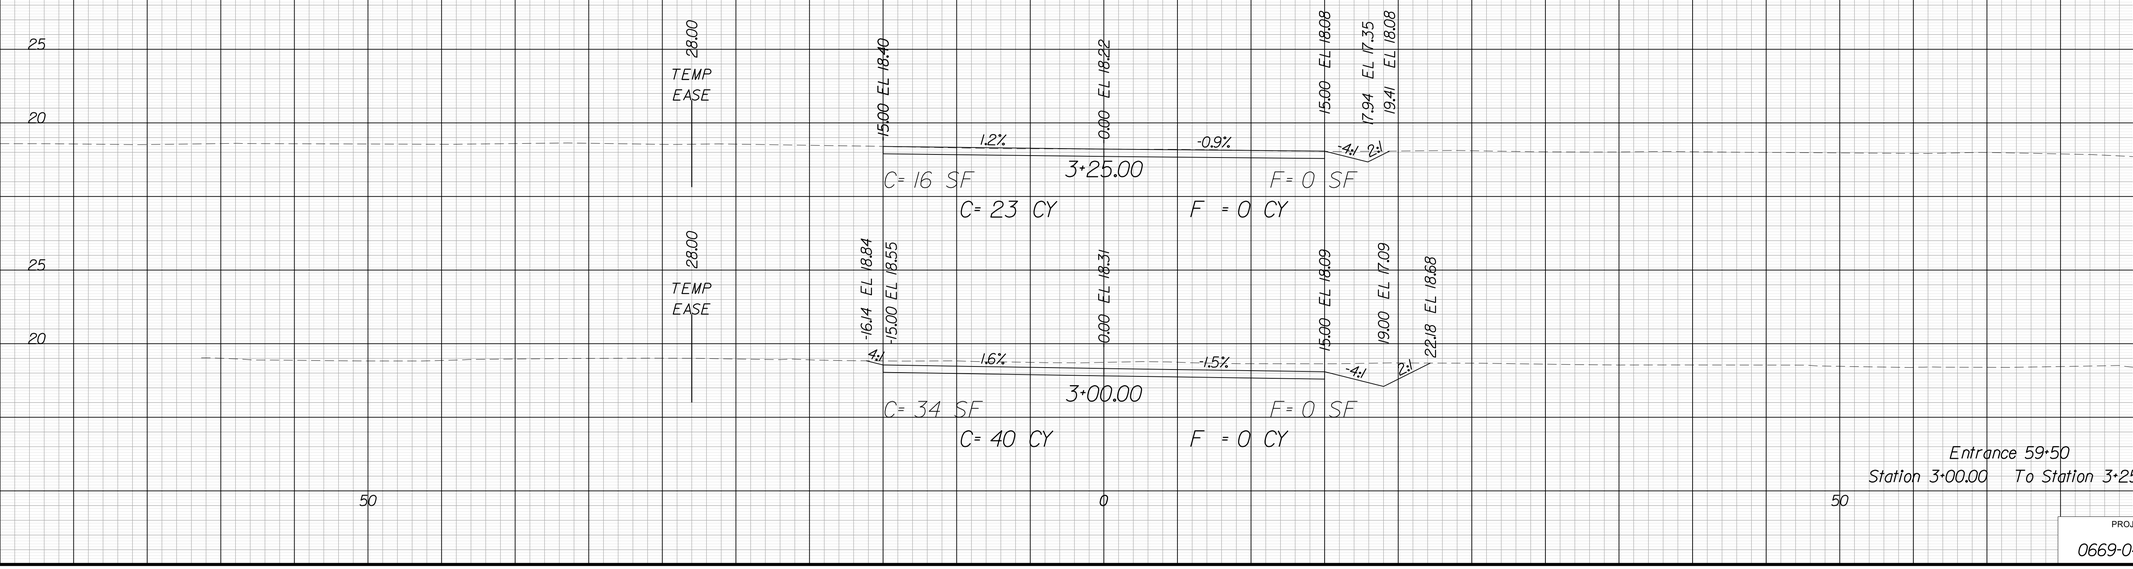

Entrance 59+50
Station 3+00.00 To Station 3+25.00

PROJECT	SHEET NO.
0669-046-682	41

10/26/2023
4:38:51 PM

PROJECT MANAGER Walt Zaman, P.E. (757) 956-3272 (Hampton Rds. District)
SURVEYED BY, DATE Bice Associates (757) 306-4260 1/1/17
DESIGN BY Jason Henry, P.E. (804) 786-5975 (Central Office)
SUBSURFACE UTILITY BY, DATE Bice Associates (757) 306-4260 1/1/17

CROSS SECTIONS

SCALE 1 IN. = 5 FT

DESIGN FEATURES RELATING TO CONSTRUCTION OR TO REGULATION AND CONTROL OF TRAFFIC MAY BE SUBJECT TO CHANGE AS DEEMED NECESSARY BY THE DEPARTMENT

REVISED	STATE	STATE ROUTE	STATE PROJECT	SHEET NO.
	VA.	0669	0669-046-682, C501, RW-201	42

48.1
EXIST R/W
SIDEROAD MATCH -17.00 EL 16.55
-9.50 EL 16.70
0.00 EL 16.86
12.07 EL 16.83 SIDEROAD MATCH
-2.0%
226+00.00
C= 3 SF F= 0 SF
C= 4 CY F = 1 CY

48.2
EXIST R/W
-25.93 EL 16.33
-24.50 EL 16.55
-19.58 EL 16.45
-17.00 EL 16.28
-10.49 EL 16.55
-9.49 EL 16.57
0.00 EL 16.83
11.88 EL 16.82 SIDEROAD MATCH
-6.5% 2.0% -4.1% -2.0%
225+75.00
C= 7 SF F= 3 SF
C= 6 CY F = 2 CY

48.11
58.50
TEMP EASE
EXIST R/W
-26.57 EL 16.25
-24.50 EL 16.49
-19.58 EL 16.40
-17.00 EL 16.23
-10.49 EL 16.64
-9.49 EL 16.66
0.00 EL 16.95
11.77 EL 16.93 SIDEROAD MATCH
-8.6% 2.0% -6.2% -2.0%
225+50.00
C= 7 SF F= 3 SF
C= 0 CY F = 0 CY
BEGIN CONSTRUCTION
RTE. 17 SB STA. 225+50.00

48.11
EXIST R/W
0.00 EL 17.14
12.08 EL 17.12 SIDEROAD MATCH
225+25.00

25 20 15 10 25 20 50 0 50

US 17 SB
Station 225+25.00 To Station 226+00.00

PROJECT	SHEET NO.
0669-046-682	42

10/26/2023
4:38:55 PM


PROJECT MANAGER Walt Zaman, P.E. (757) 956-3272 (Hampton Rds. District)
SURVEYED BY, DATE Bice Associates (757) 306-4260 1/1/17
DESIGN BY Jason Henry, P.E. (804) 786-5975 (Central Office)
SUBSURFACE UTILITY BY, DATE Bice Associates (757) 306-4260 1/1/17

CROSS SECTIONS

SCALE 1 IN. = 5 FT

DESIGN FEATURES RELATING TO CONSTRUCTION OR TO REGULATION AND CONTROL OF TRAFFIC MAY BE SUBJECT TO CHANGE AS DEEMED NECESSARY BY THE DEPARTMENT

REVISED	STATE	STATE ROUTE	STATE PROJECT	SHEET NO.
	VA.	0669	0669-046-682,C501, RW-201	43

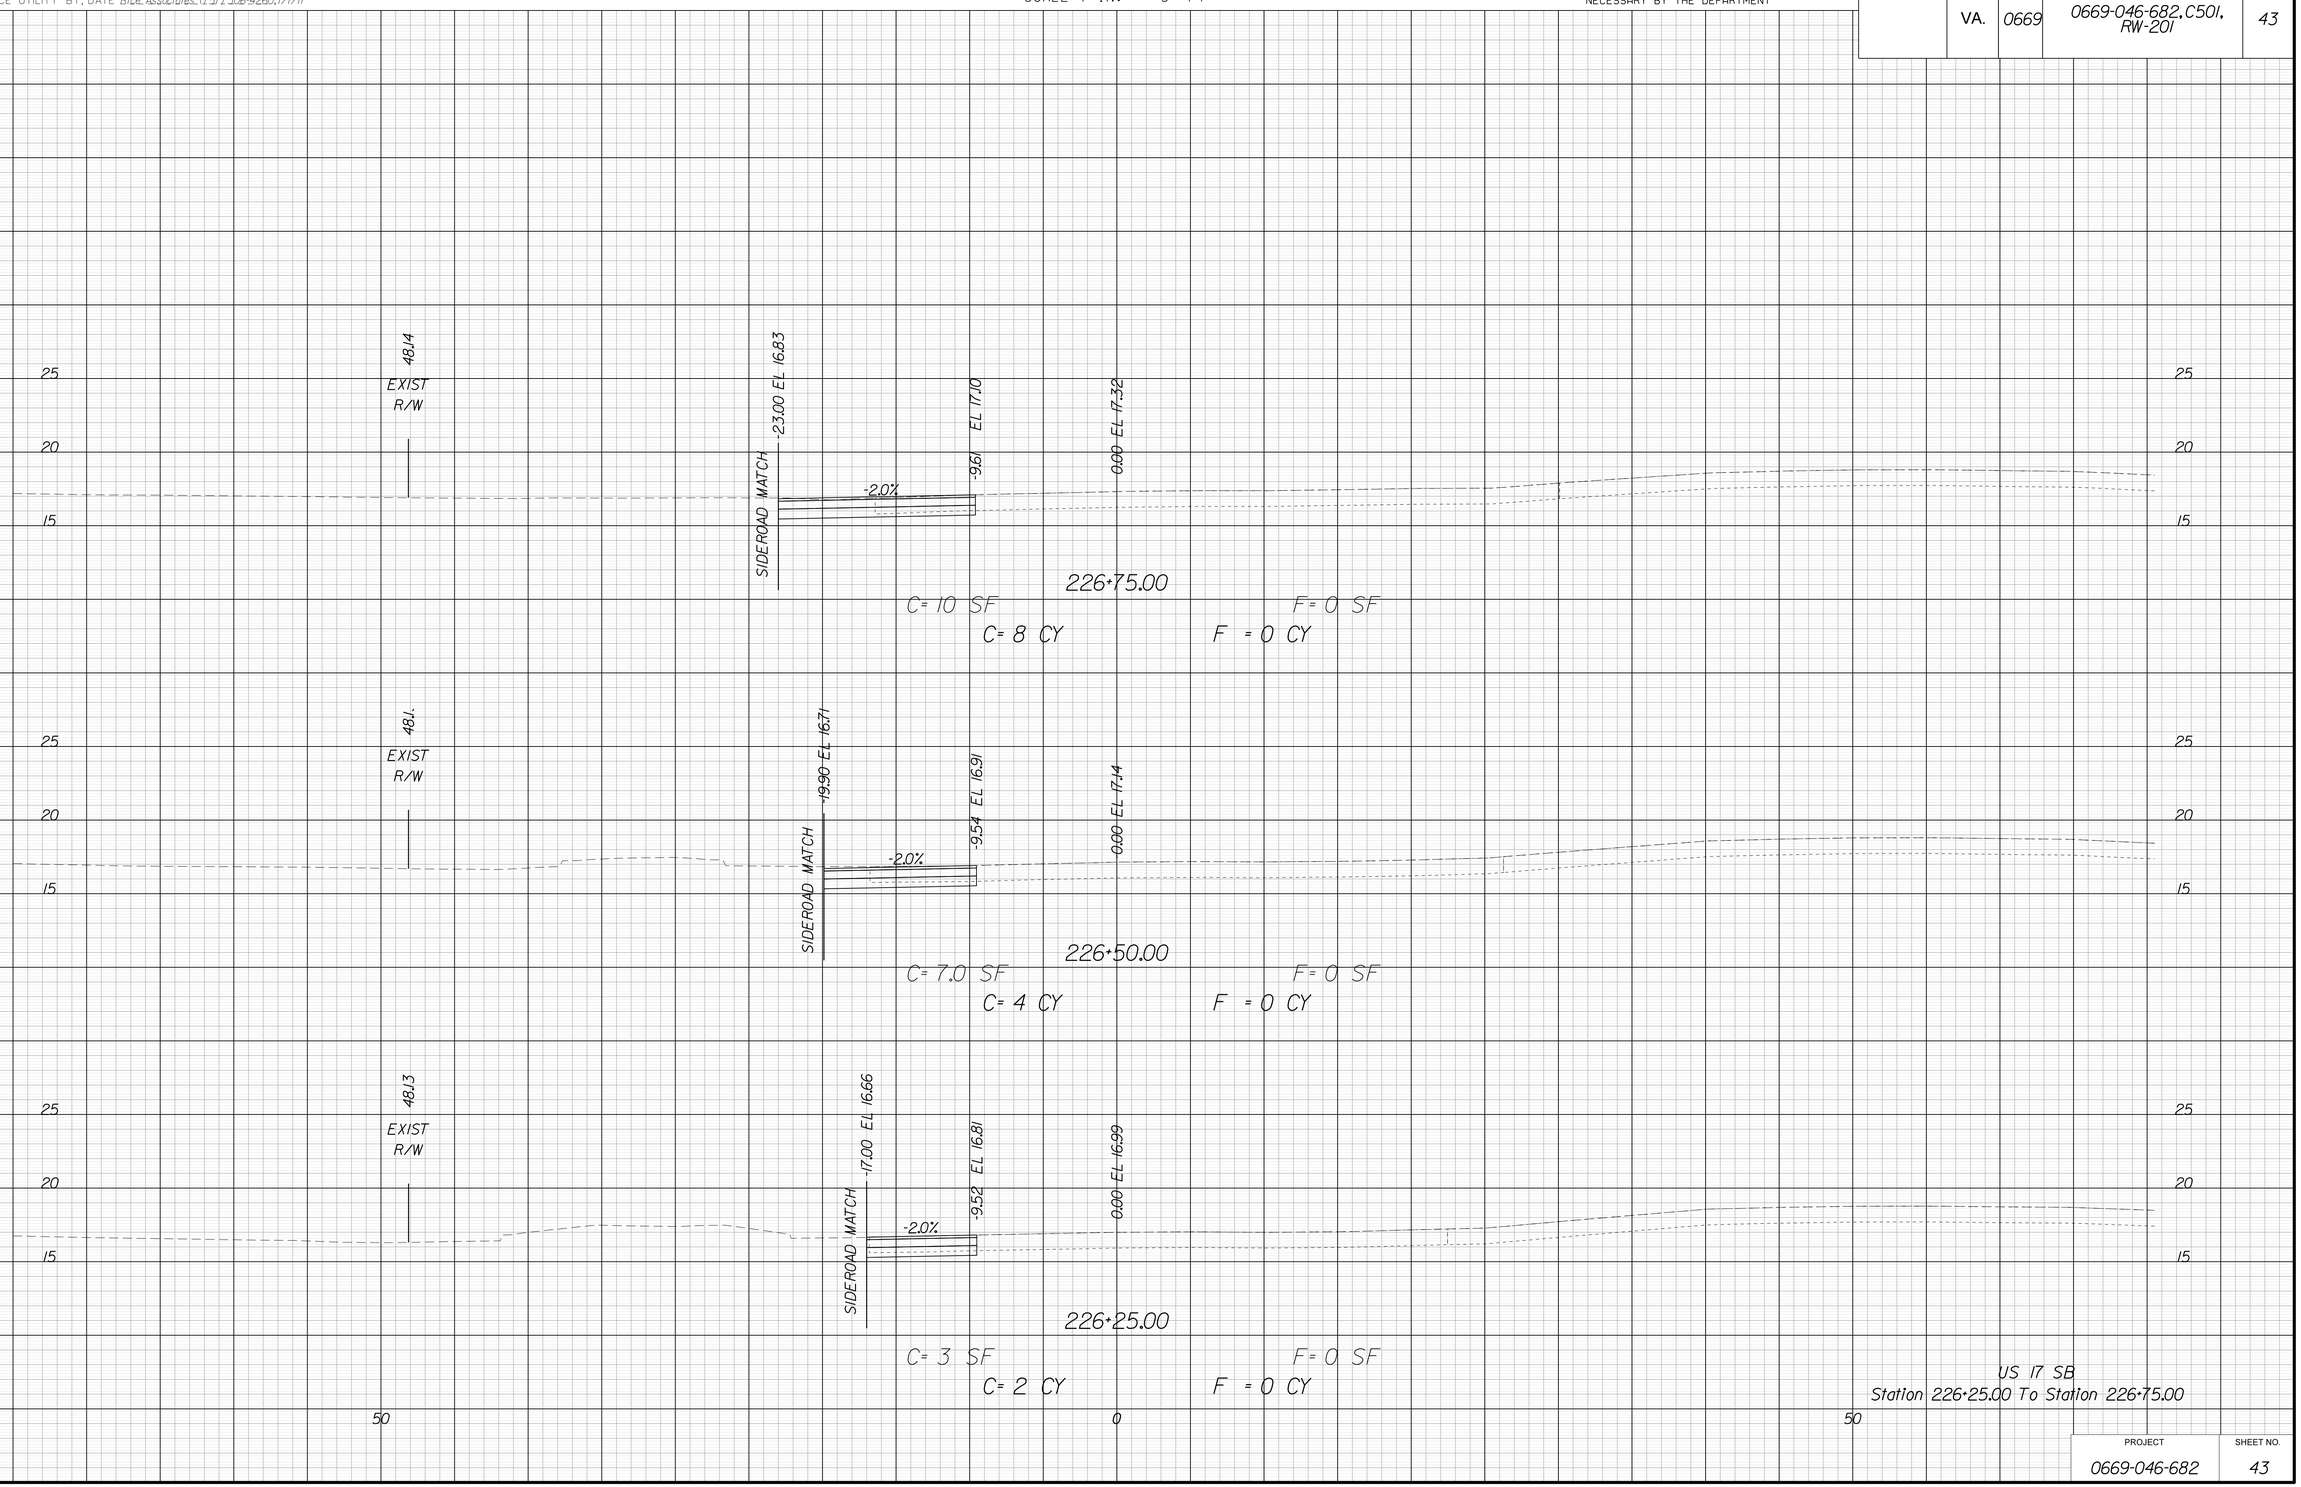

US 17 SB
Station 226+25.00 To Station 226+75.00

PROJECT	SHEET NO.
0669-046-682	43

10/26/2023
4:39:00 PM


PROJECT MANAGER Wall Zaman, P.E. (757) 956-3272 (Hampton Rds. District)
SURVEYED BY, DATE Bice Associates (757) 306-4260 1/1/17
DESIGN BY Jason Henry, P.E. (804) 786-5975 (Central Office)
SUBSURFACE UTILITY BY, DATE Bice Associates (757) 306-4260 1/1/17

CROSS SECTIONS

SCALE 1 IN. = 5 FT

DESIGN FEATURES RELATING TO CONSTRUCTION OR TO REGULATION AND CONTROL OF TRAFFIC MAY BE SUBJECT TO CHANGE AS DEEMED NECESSARY BY THE DEPARTMENT

REVISED	STATE	STATE ROUTE	STATE PROJECT	SHEET NO.
	VA.	0669	0669-046-682,C501, RW-201	44

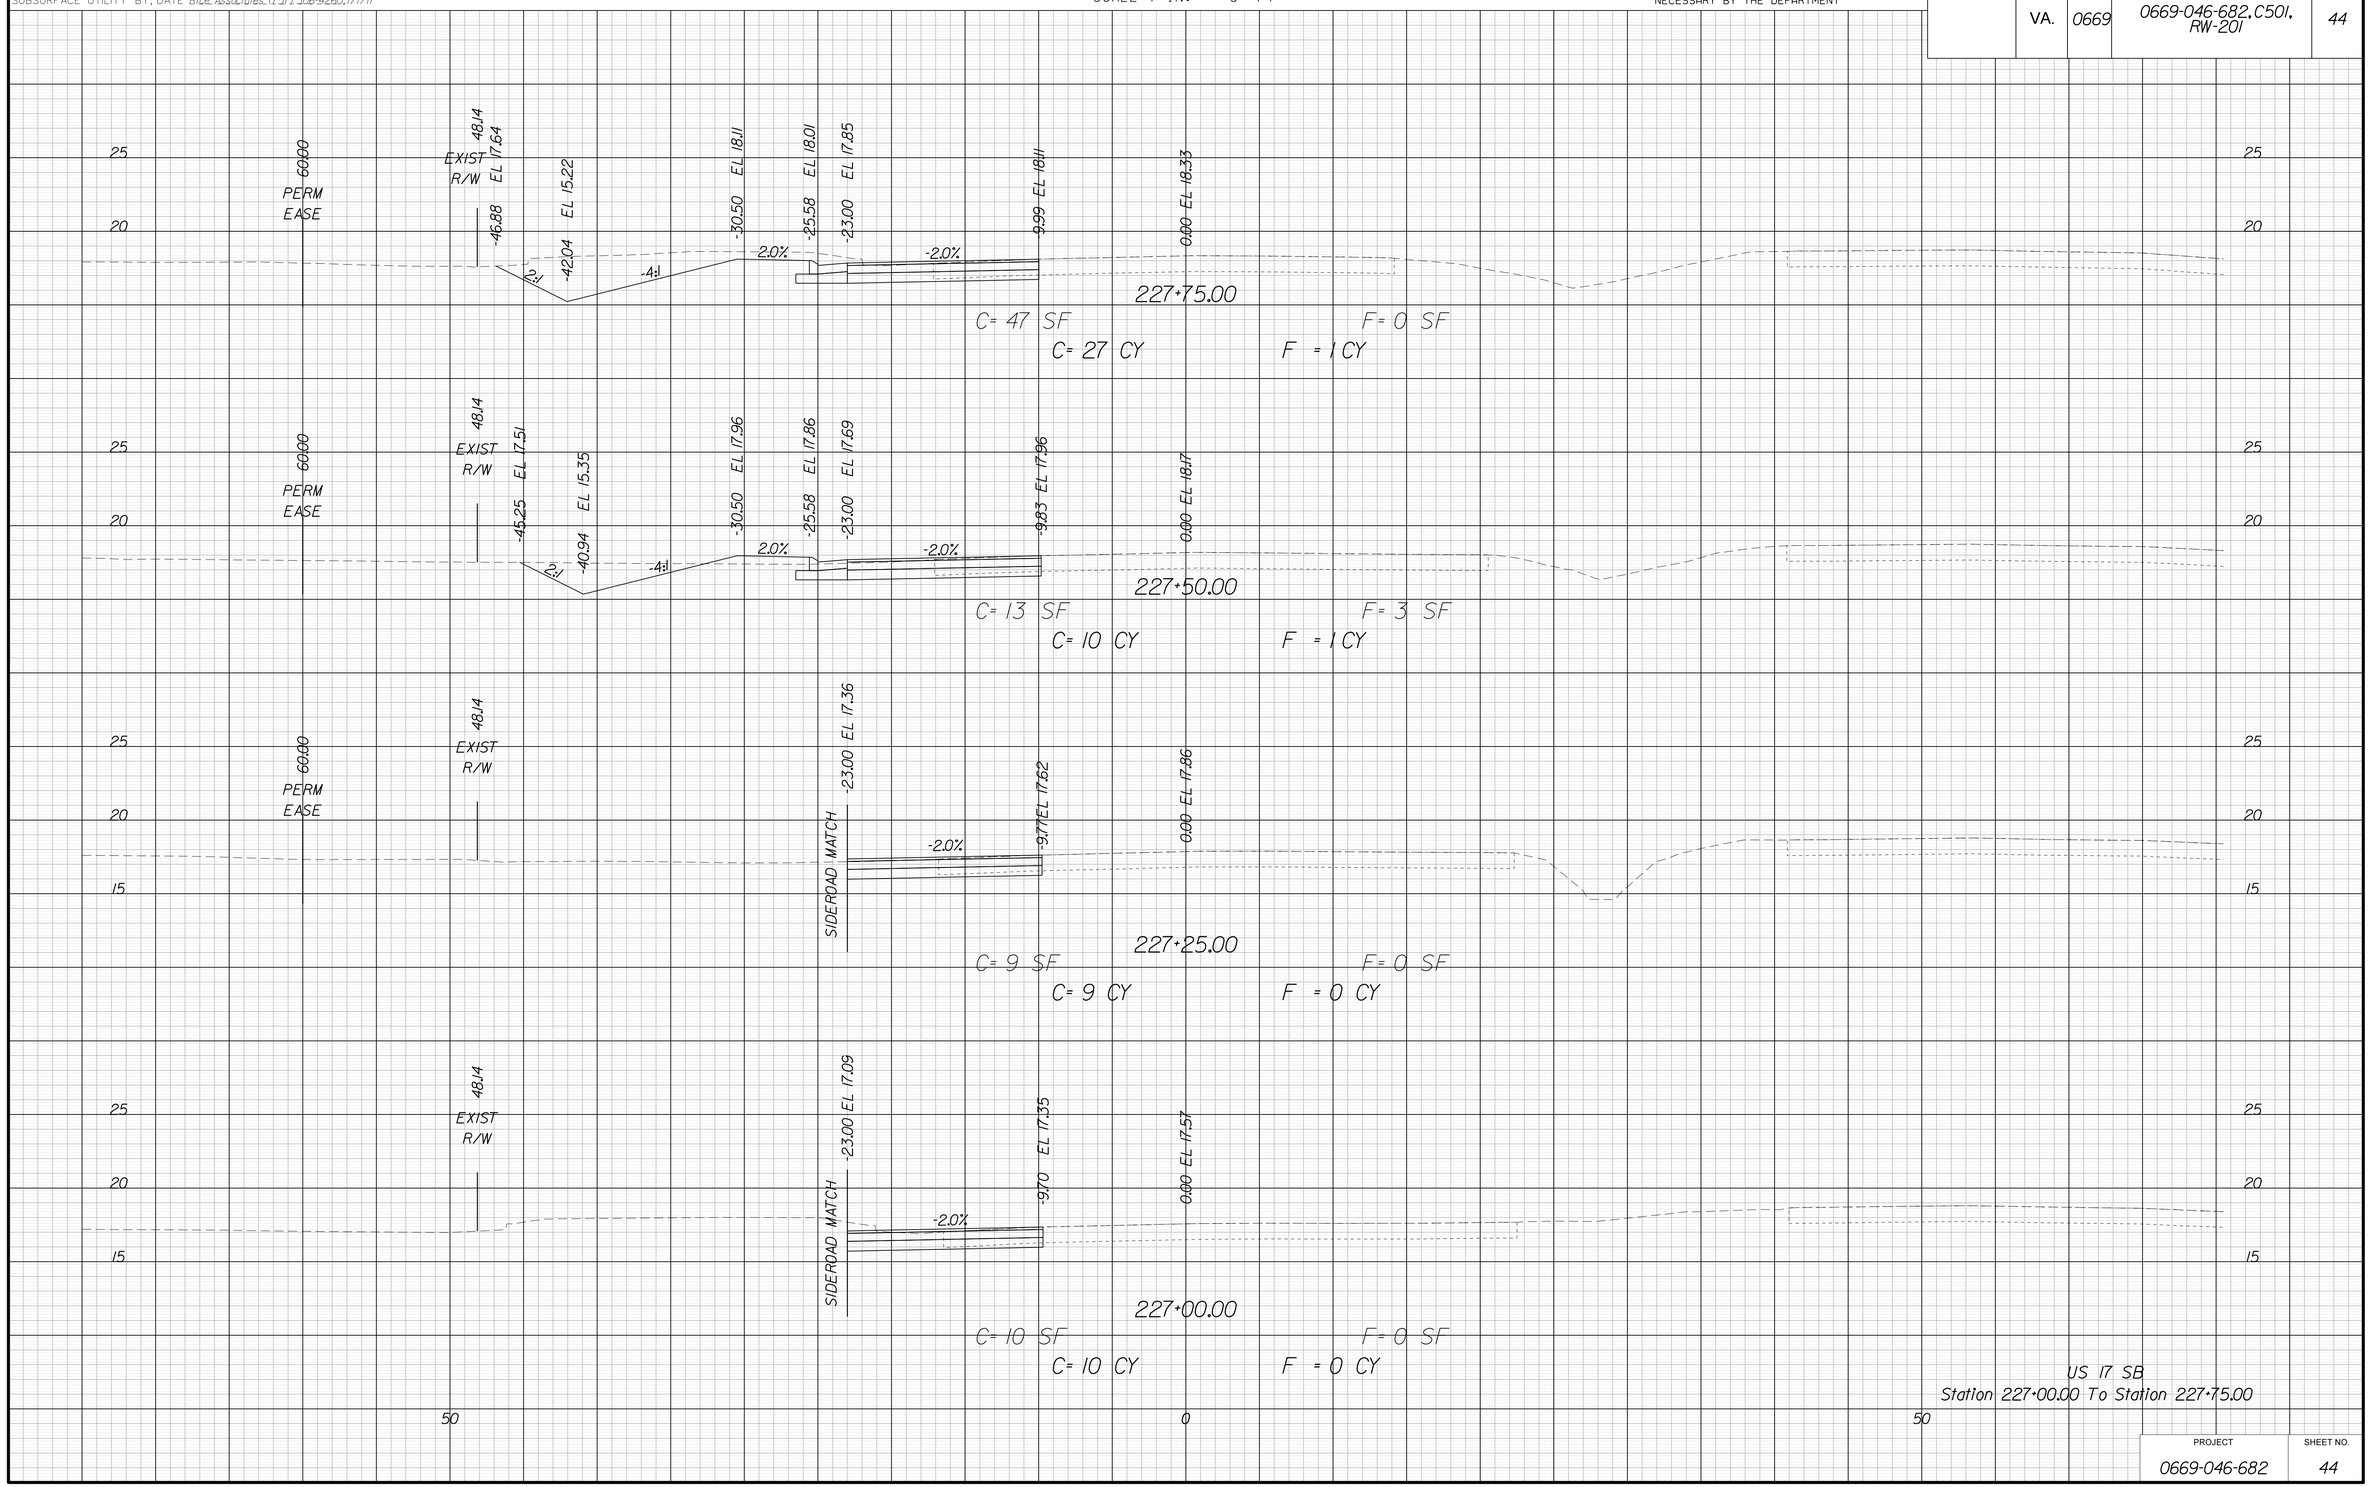

PROJECT	SHEET NO.
0669-046-682	44

10/26/2023
4:39:04 PM


PROJECT MANAGER Walt Zaman, P.E. (757) 956-3272 (Hampton Rds. District)
SURVEYED BY, DATE Bice Associates (757) 306-4260 1/1/17
DESIGN BY Jason Henry, P.E. (804) 786-5975 (Central Office)
SUBSURFACE UTILITY BY, DATE Bice Associates (757) 306-4260 1/1/17

CROSS SECTIONS

SCALE 1 IN. = 5 FT

DESIGN FEATURES RELATING TO CONSTRUCTION OR TO REGULATION AND CONTROL OF TRAFFIC MAY BE SUBJECT TO CHANGE AS DEEMED NECESSARY BY THE DEPARTMENT

REVISED	STATE	STATE ROUTE	STATE PROJECT	SHEET NO.
	VA.	0669	0669-046-682,C501, RW-201	45

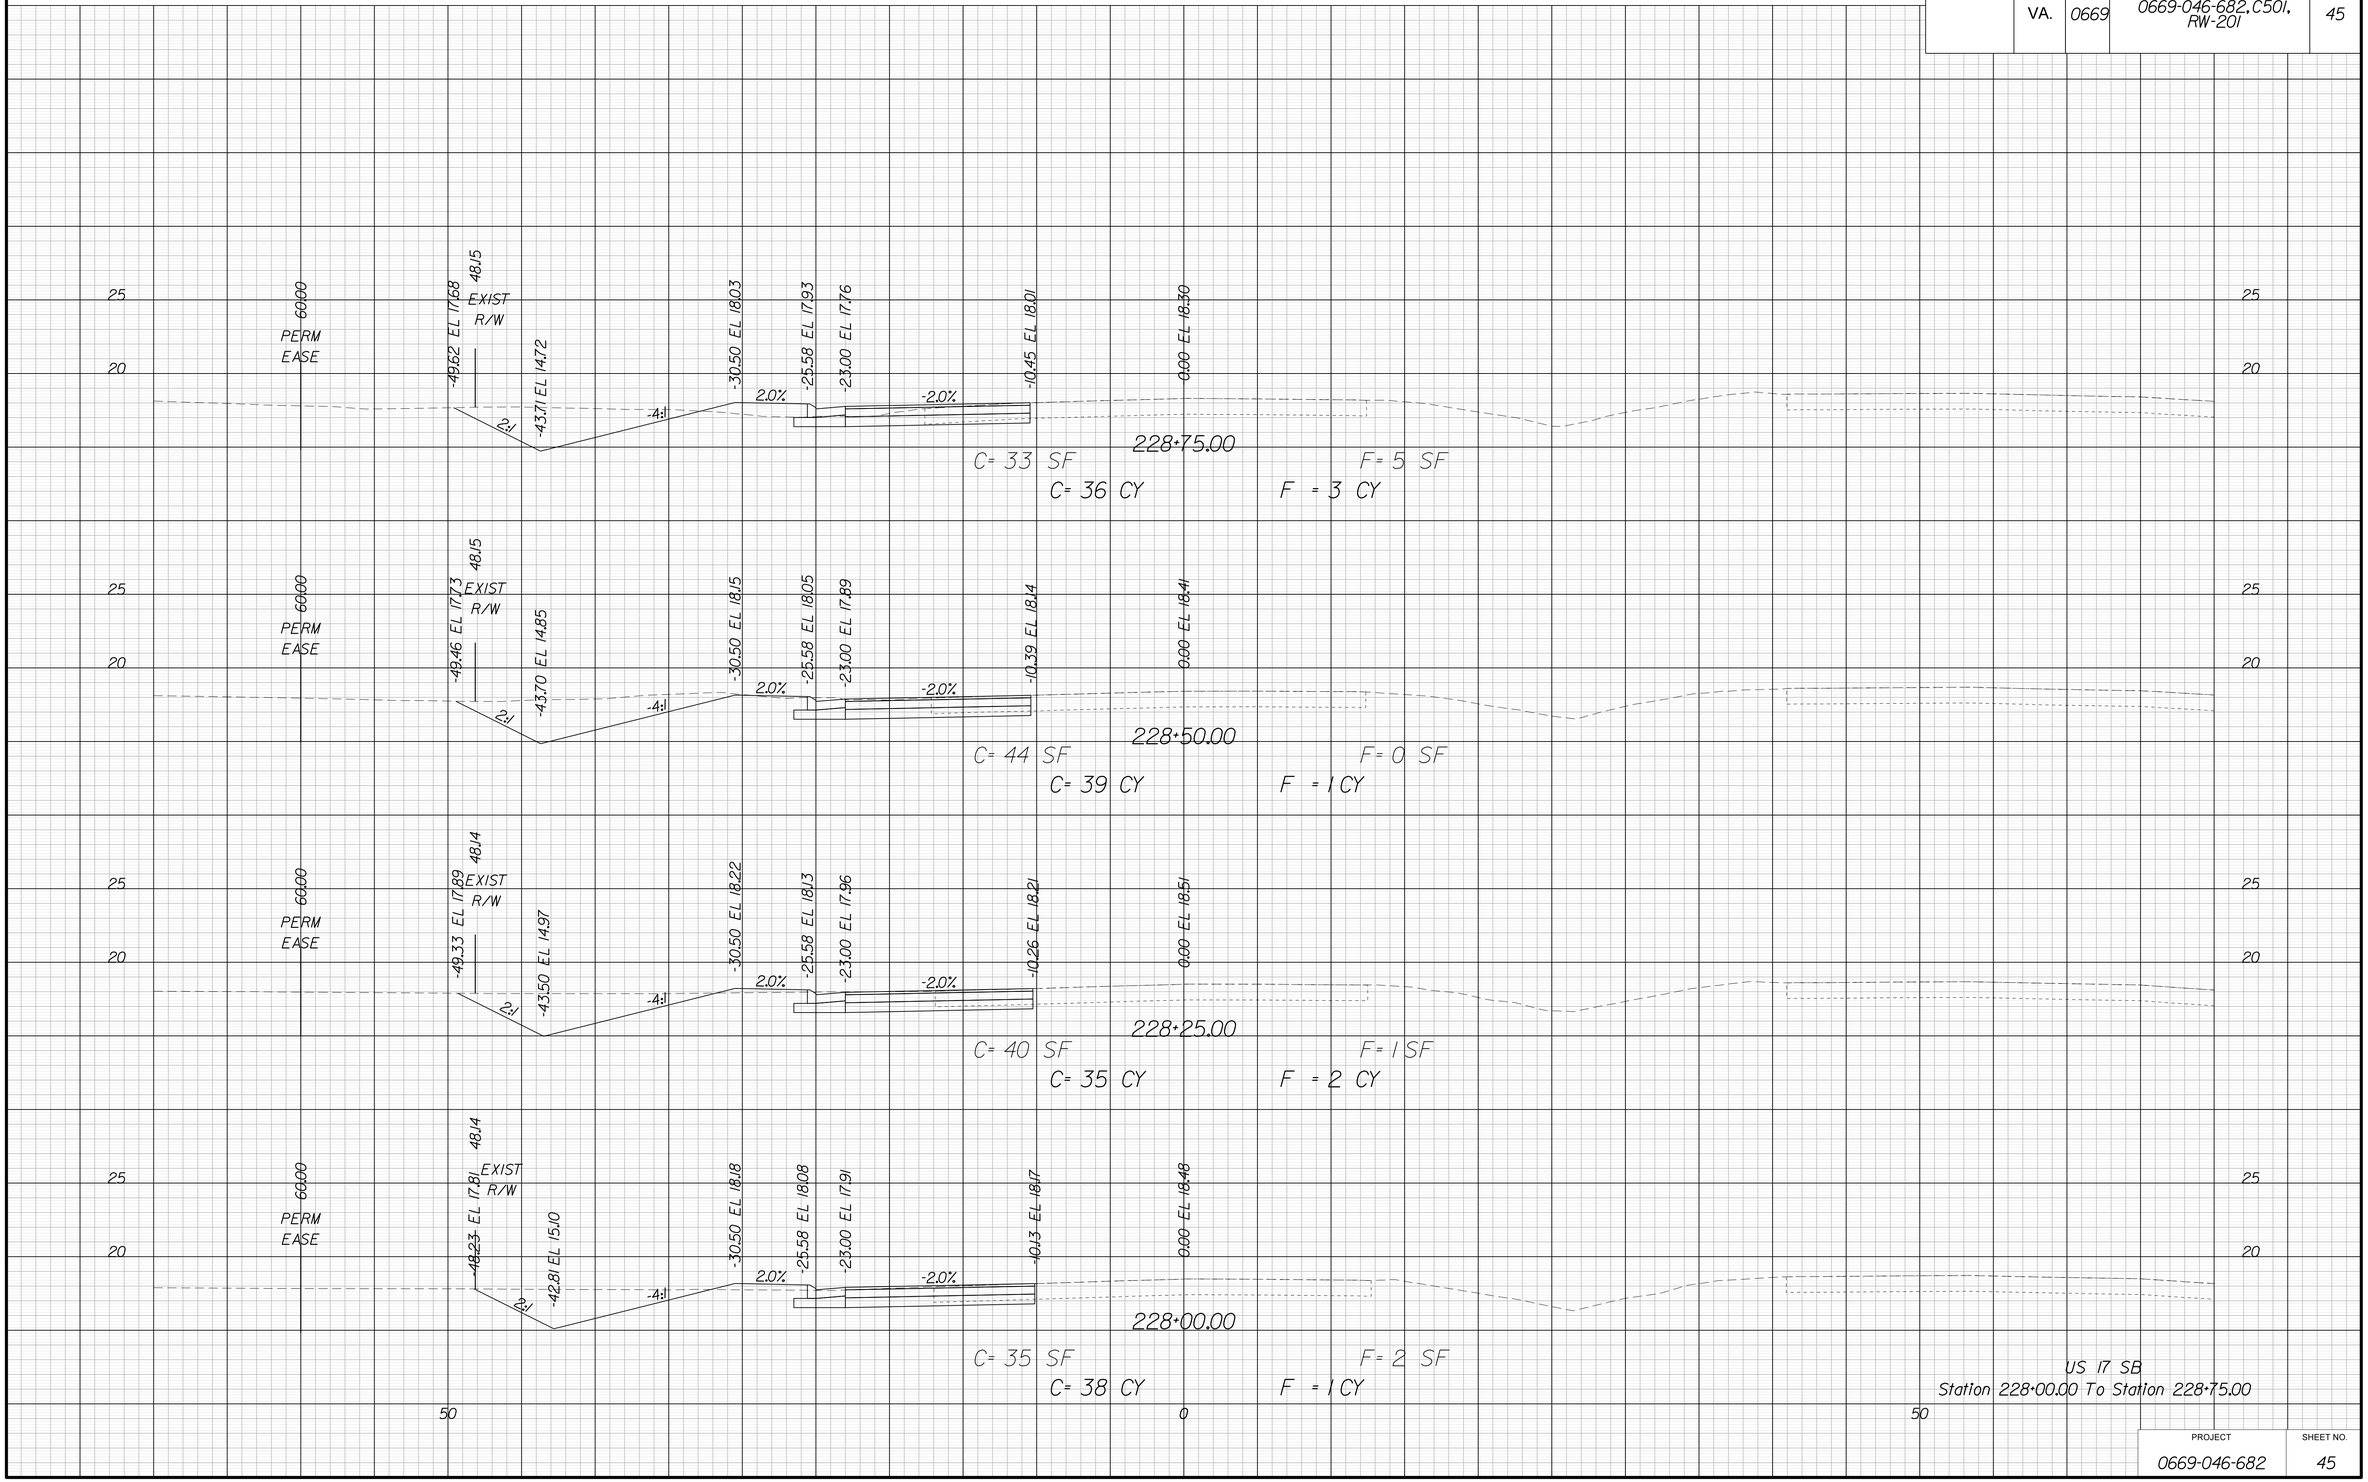

US 17 SB
Station 228+00.00 To Station 228+75.00

PROJECT	SHEET NO.
0669-046-682	45

10/26/2023
4:39:09 PM


PROJECT MANAGER Walt Zaman, P.E. (757) 956-3272 (Hampton Rds. District)
SURVEYED BY, DATE Bice Associates (757) 306-4260 1/1/17
DESIGN BY Jason Henry, P.E. (804) 786-5975 (Central Office)
SUBSURFACE UTILITY BY, DATE Bice Associates (757) 306-4260 1/1/17

CROSS SECTIONS

SCALE 1 IN. = 5 FT

DESIGN FEATURES RELATING TO CONSTRUCTION OR TO REGULATION AND CONTROL OF TRAFFIC MAY BE SUBJECT TO CHANGE AS DEEMED NECESSARY BY THE DEPARTMENT

REVISED	STATE	STATE ROUTE	STATE PROJECT	SHEET NO.
	VA.	0669	0669-046-682, C501, RW-201	46

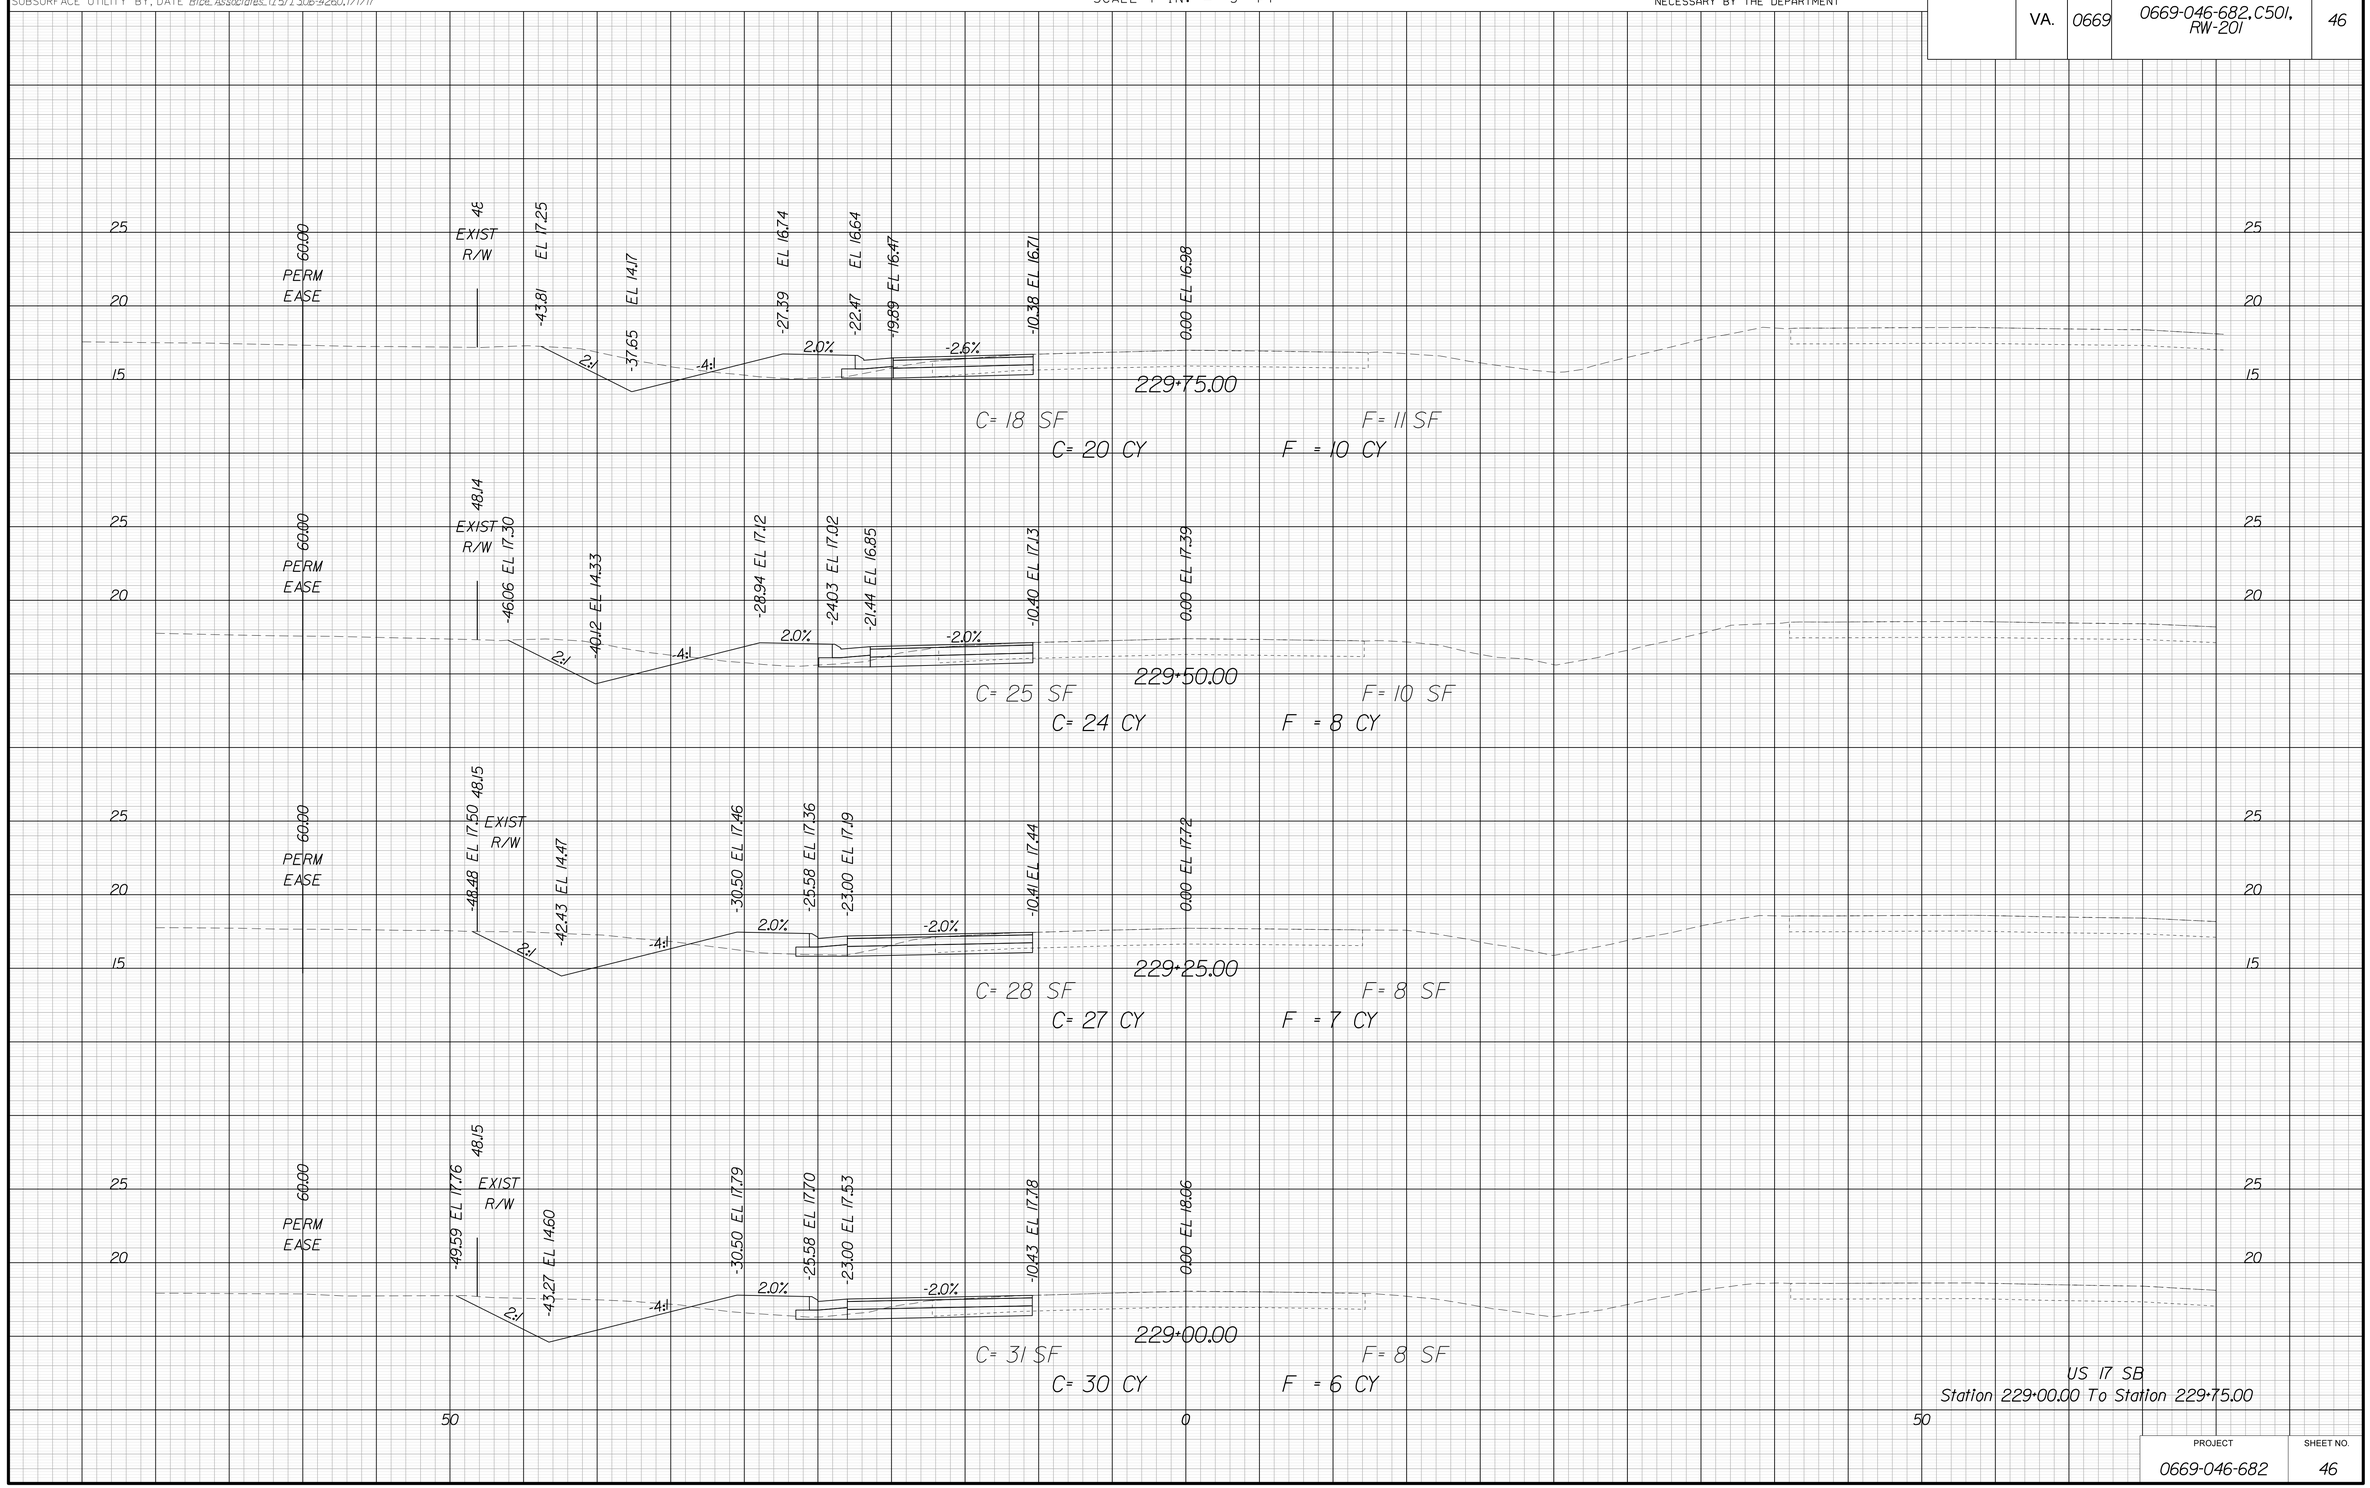

US 17 SB
Station 229+00.00 To Station 229+75.00

PROJECT	SHEET NO.
0669-046-682	46

10/26/2023
4:39:14 PM


PROJECT MANAGER Walt Zaman, P.E. (757) 956-3272 (Hampton Rds. District)
SURVEYED BY, DATE Bice Associates (757) 306-4260 1/1/17
DESIGN BY Jason Henry, P.E. (804) 786-5975 (Central Office)
SUBSURFACE UTILITY BY, DATE Bice Associates (757) 306-4260 1/1/17

CROSS SECTIONS

SCALE 1 IN. = 5 FT

DESIGN FEATURES RELATING TO CONSTRUCTION OR TO REGULATION AND CONTROL OF TRAFFIC MAY BE SUBJECT TO CHANGE AS DEEMED NECESSARY BY THE DEPARTMENT

REVISED	STATE	STATE ROUTE	STATE PROJECT	SHEET NO.
	VA.	0669	0669-046-682, C501, RW-201	47

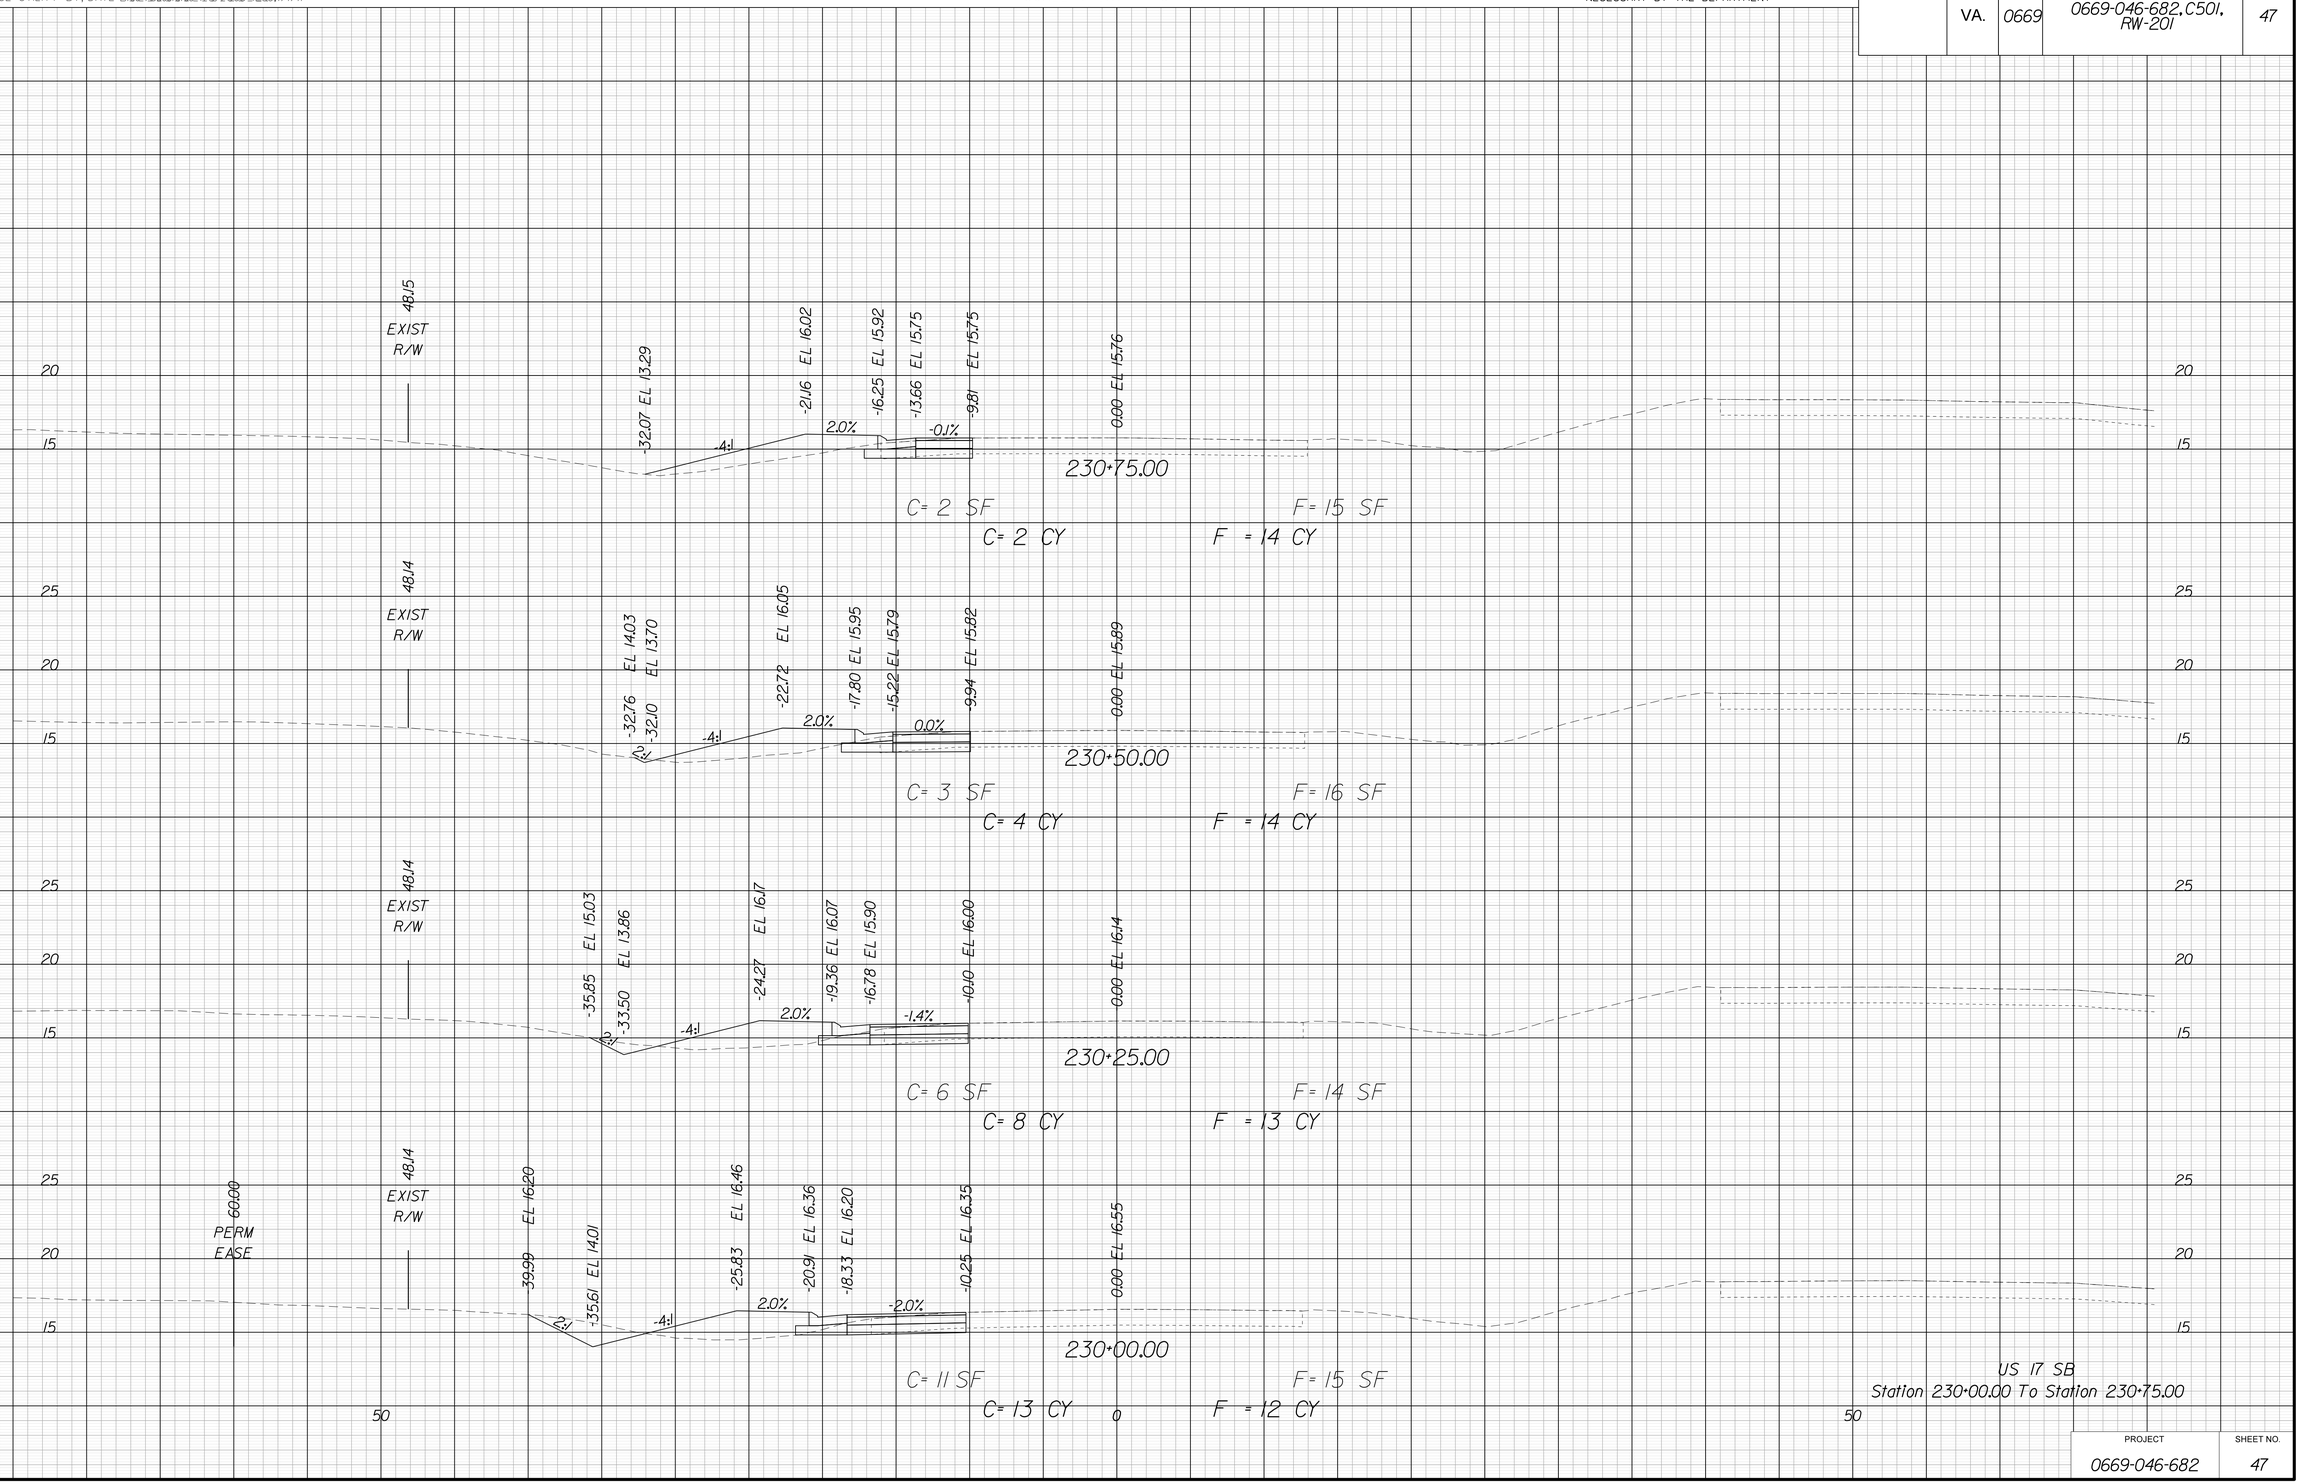

PROJECT	SHEET NO.
0669-046-682	47

10/26/2023
4:39:9 PM

PROJECT MANAGER Walt Zaman, P.E. (757) 956-3272 (Hampton Rds. District)
SURVEYED BY, DATE Bice Associates (757) 306-4260 1/1/17
DESIGN BY Jason Henry, P.E. (804) 786-5975 (Central Office)
SUBSURFACE UTILITY BY, DATE Bice Associates (757) 306-4260 1/1/17


CROSS SECTIONS

SCALE 1 IN. = 5 FT

DESIGN FEATURES RELATING TO CONSTRUCTION OR TO REGULATION AND CONTROL OF TRAFFIC MAY BE SUBJECT TO CHANGE AS DEEMED NECESSARY BY THE DEPARTMENT

REVISED	STATE	STATE ROUTE	STATE PROJECT	SHEET NO.
	VA.	0669	0669-046-682, C501, RW-201	48

END CONSTRUCTION
RTE. 17 SB STA. 231+25.00

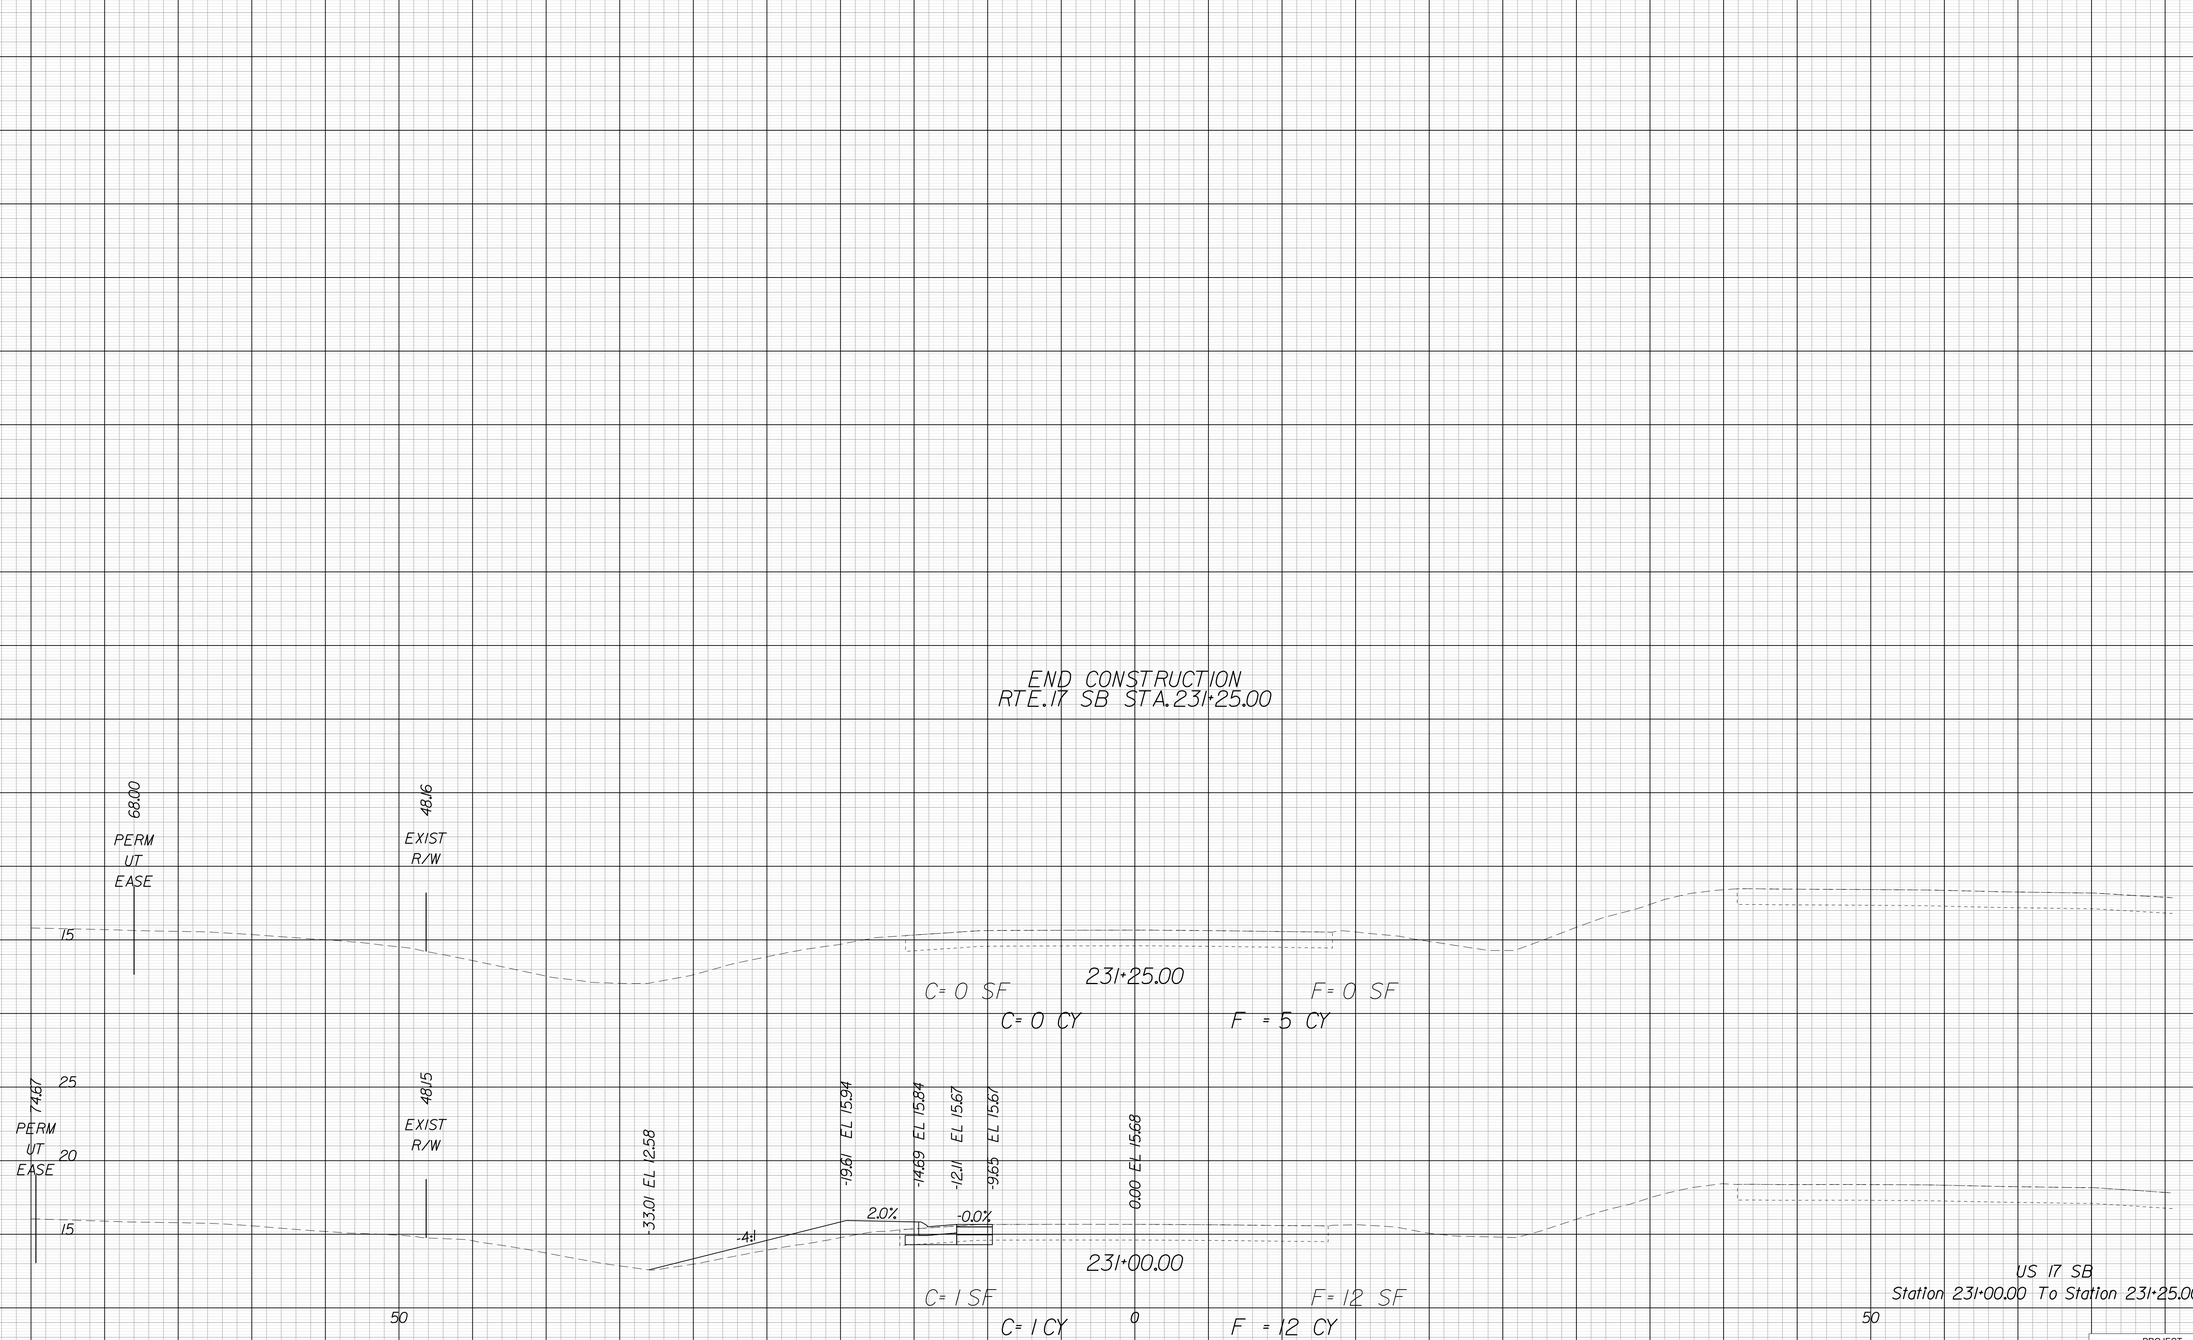

PROJECT	SHEET NO.
0669-046-682	48

10/26/2023
4:39:23 PM


PROJECT MANAGER Wall Zaman, P.E. (757) 956-3272 (Hampton Rds. District)
SURVEYED BY, DATE Bice Associates (757) 306-4260 1/1/17
DESIGN BY Jason Henry, P.E. (804) 786-5975 (Central Office)
SUBSURFACE UTILITY BY, DATE Bice Associates (757) 306-4260 1/1/17

CROSS SECTIONS

SCALE 1 IN. = 5 FT

DESIGN FEATURES RELATING TO CONSTRUCTION OR TO REGULATION AND CONTROL OF TRAFFIC MAY BE SUBJECT TO CHANGE AS DEEMED NECESSARY BY THE DEPARTMENT

REVISED	STATE	STATE ROUTE	STATE PROJECT	SHEET NO.
	VA.	0669	0669-046-682,C50, RW-201	49

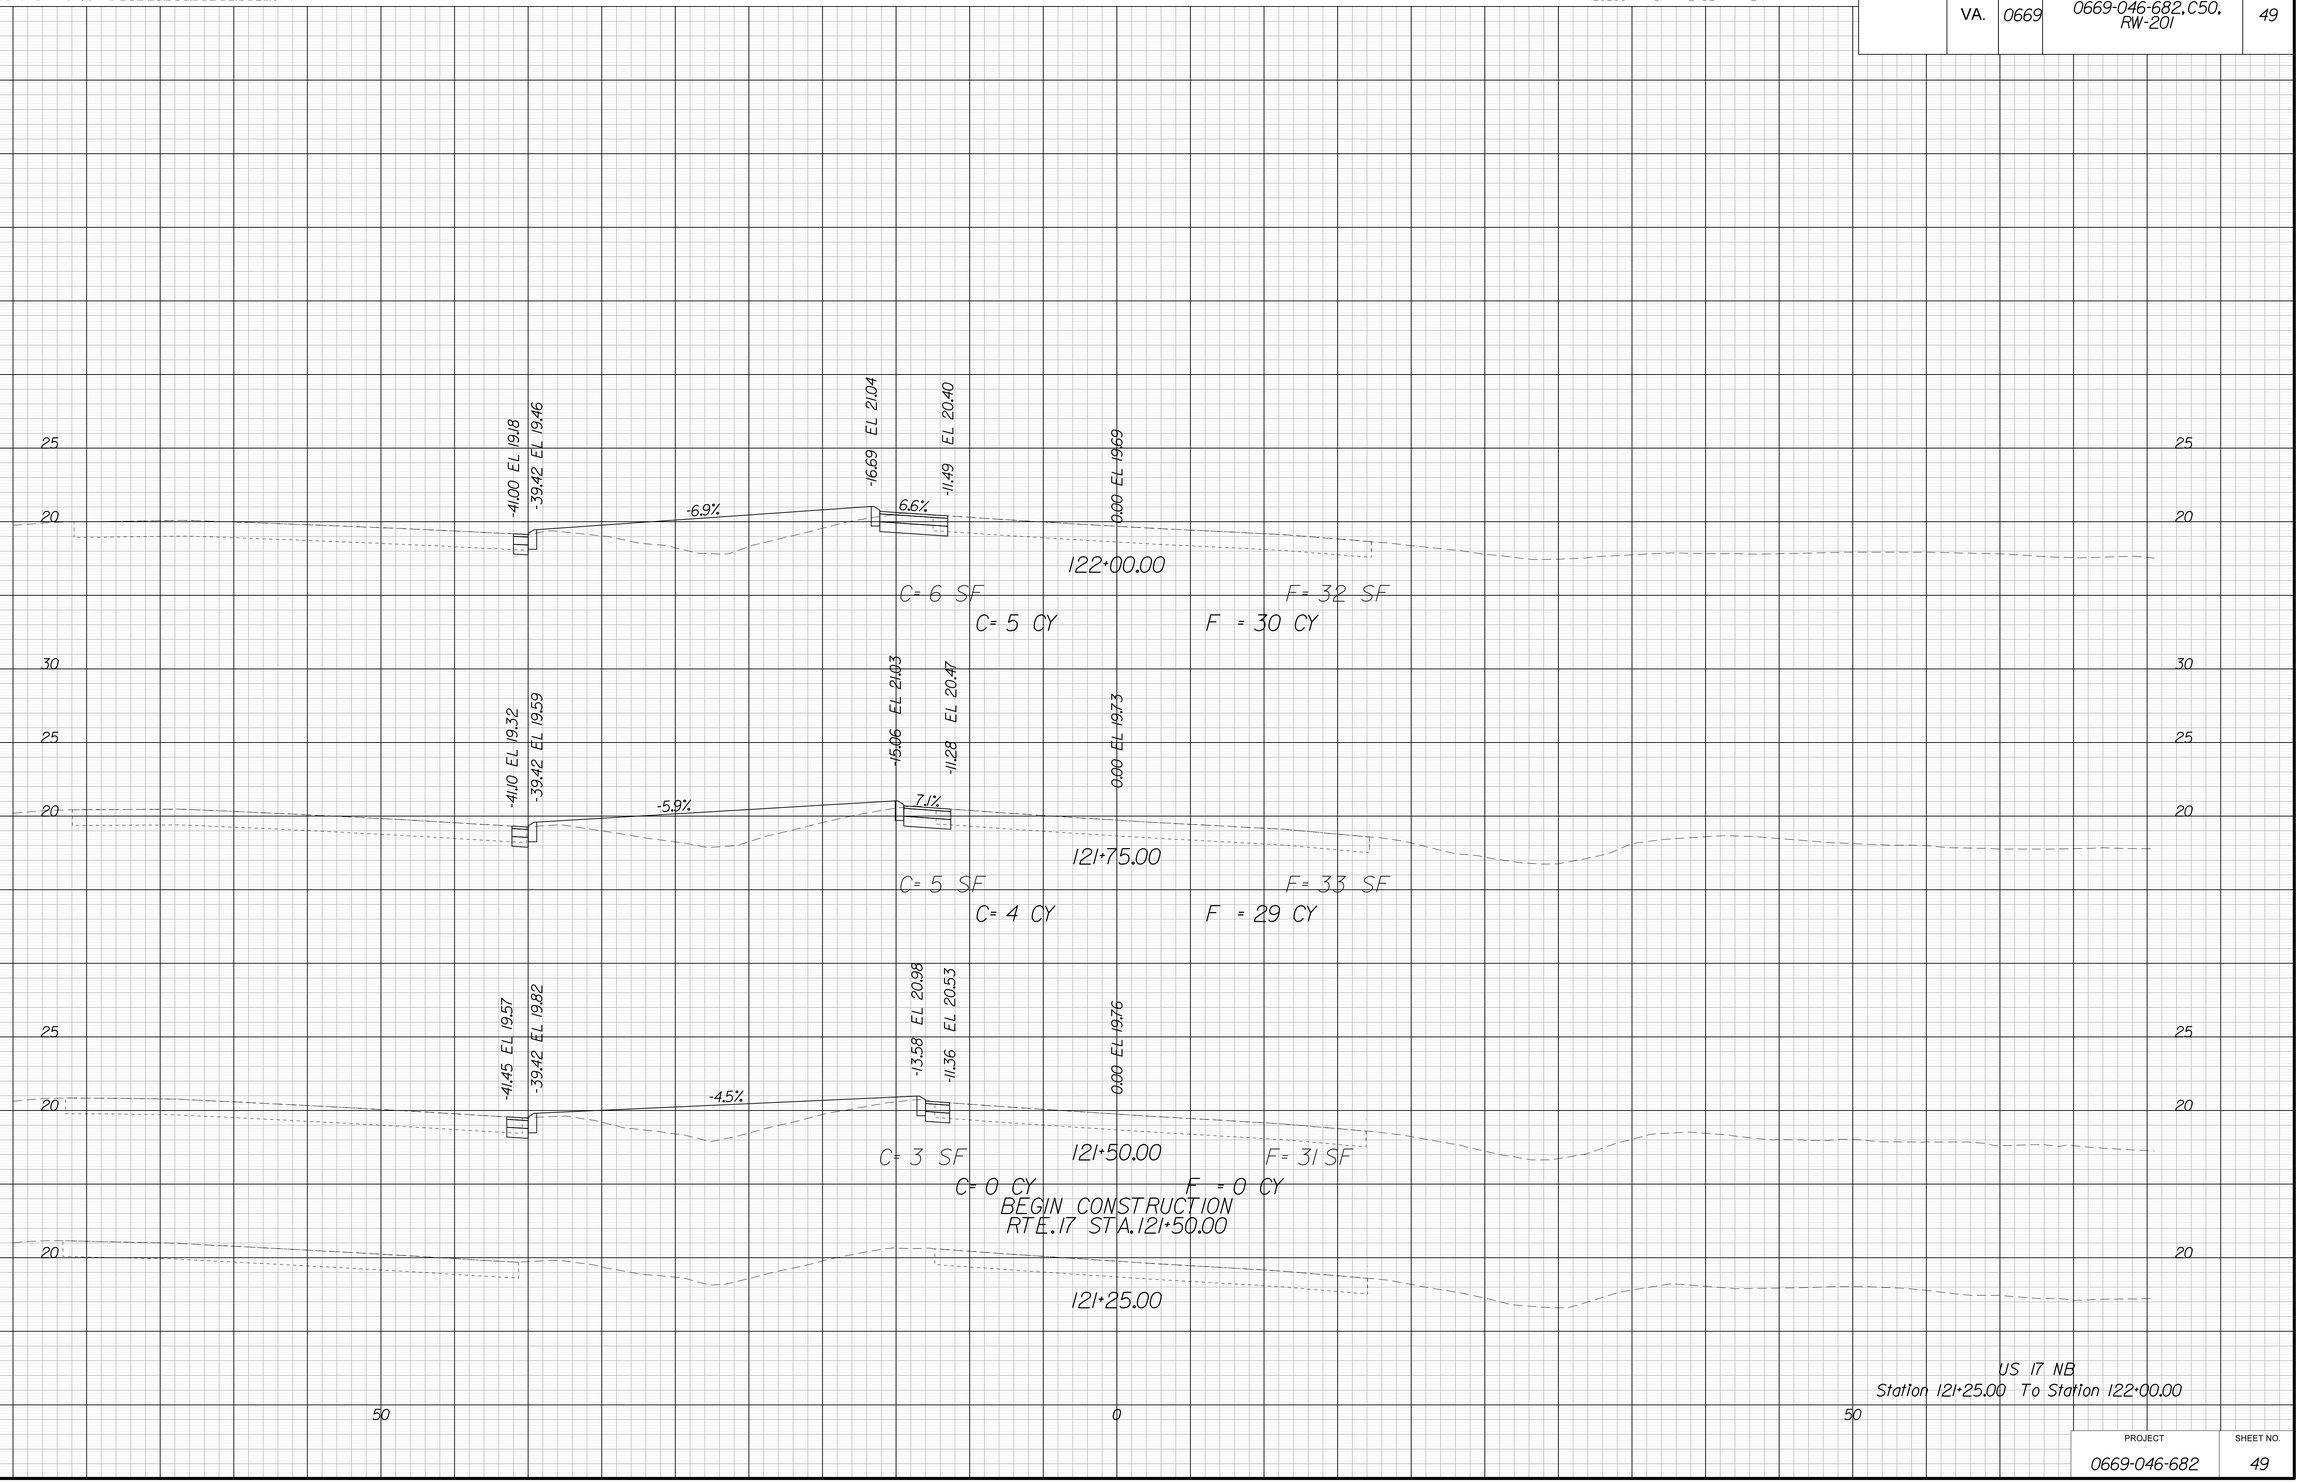

US 17 NB
Station 121+25.00 To Station 122+00.00

PROJECT	SHEET NO.
0669-046-682	49

10/26/2023
4:39:32 PM


PROJECT MANAGER Walt Zaman, P.E. (757) 956-3272 (Hampton Rds. District)
SURVEYED BY, DATE Bice Associates (757) 306-4260 1/1/17
DESIGN BY Jason Henry, P.E. (804) 786-5975 (Central Office)
SUBSURFACE UTILITY BY, DATE Bice Associates (757) 306-4260 1/1/17

CROSS SECTIONS

SCALE 1 IN. = 5 FT

DESIGN FEATURES RELATING TO CONSTRUCTION OR TO REGULATION AND CONTROL OF TRAFFIC MAY BE SUBJECT TO CHANGE AS DEEMED NECESSARY BY THE DEPARTMENT

REVISED	STATE	STATE ROUTE	STATE PROJECT	SHEET NO.
	VA.	0669	0669-046-682,C50, RW-201	50

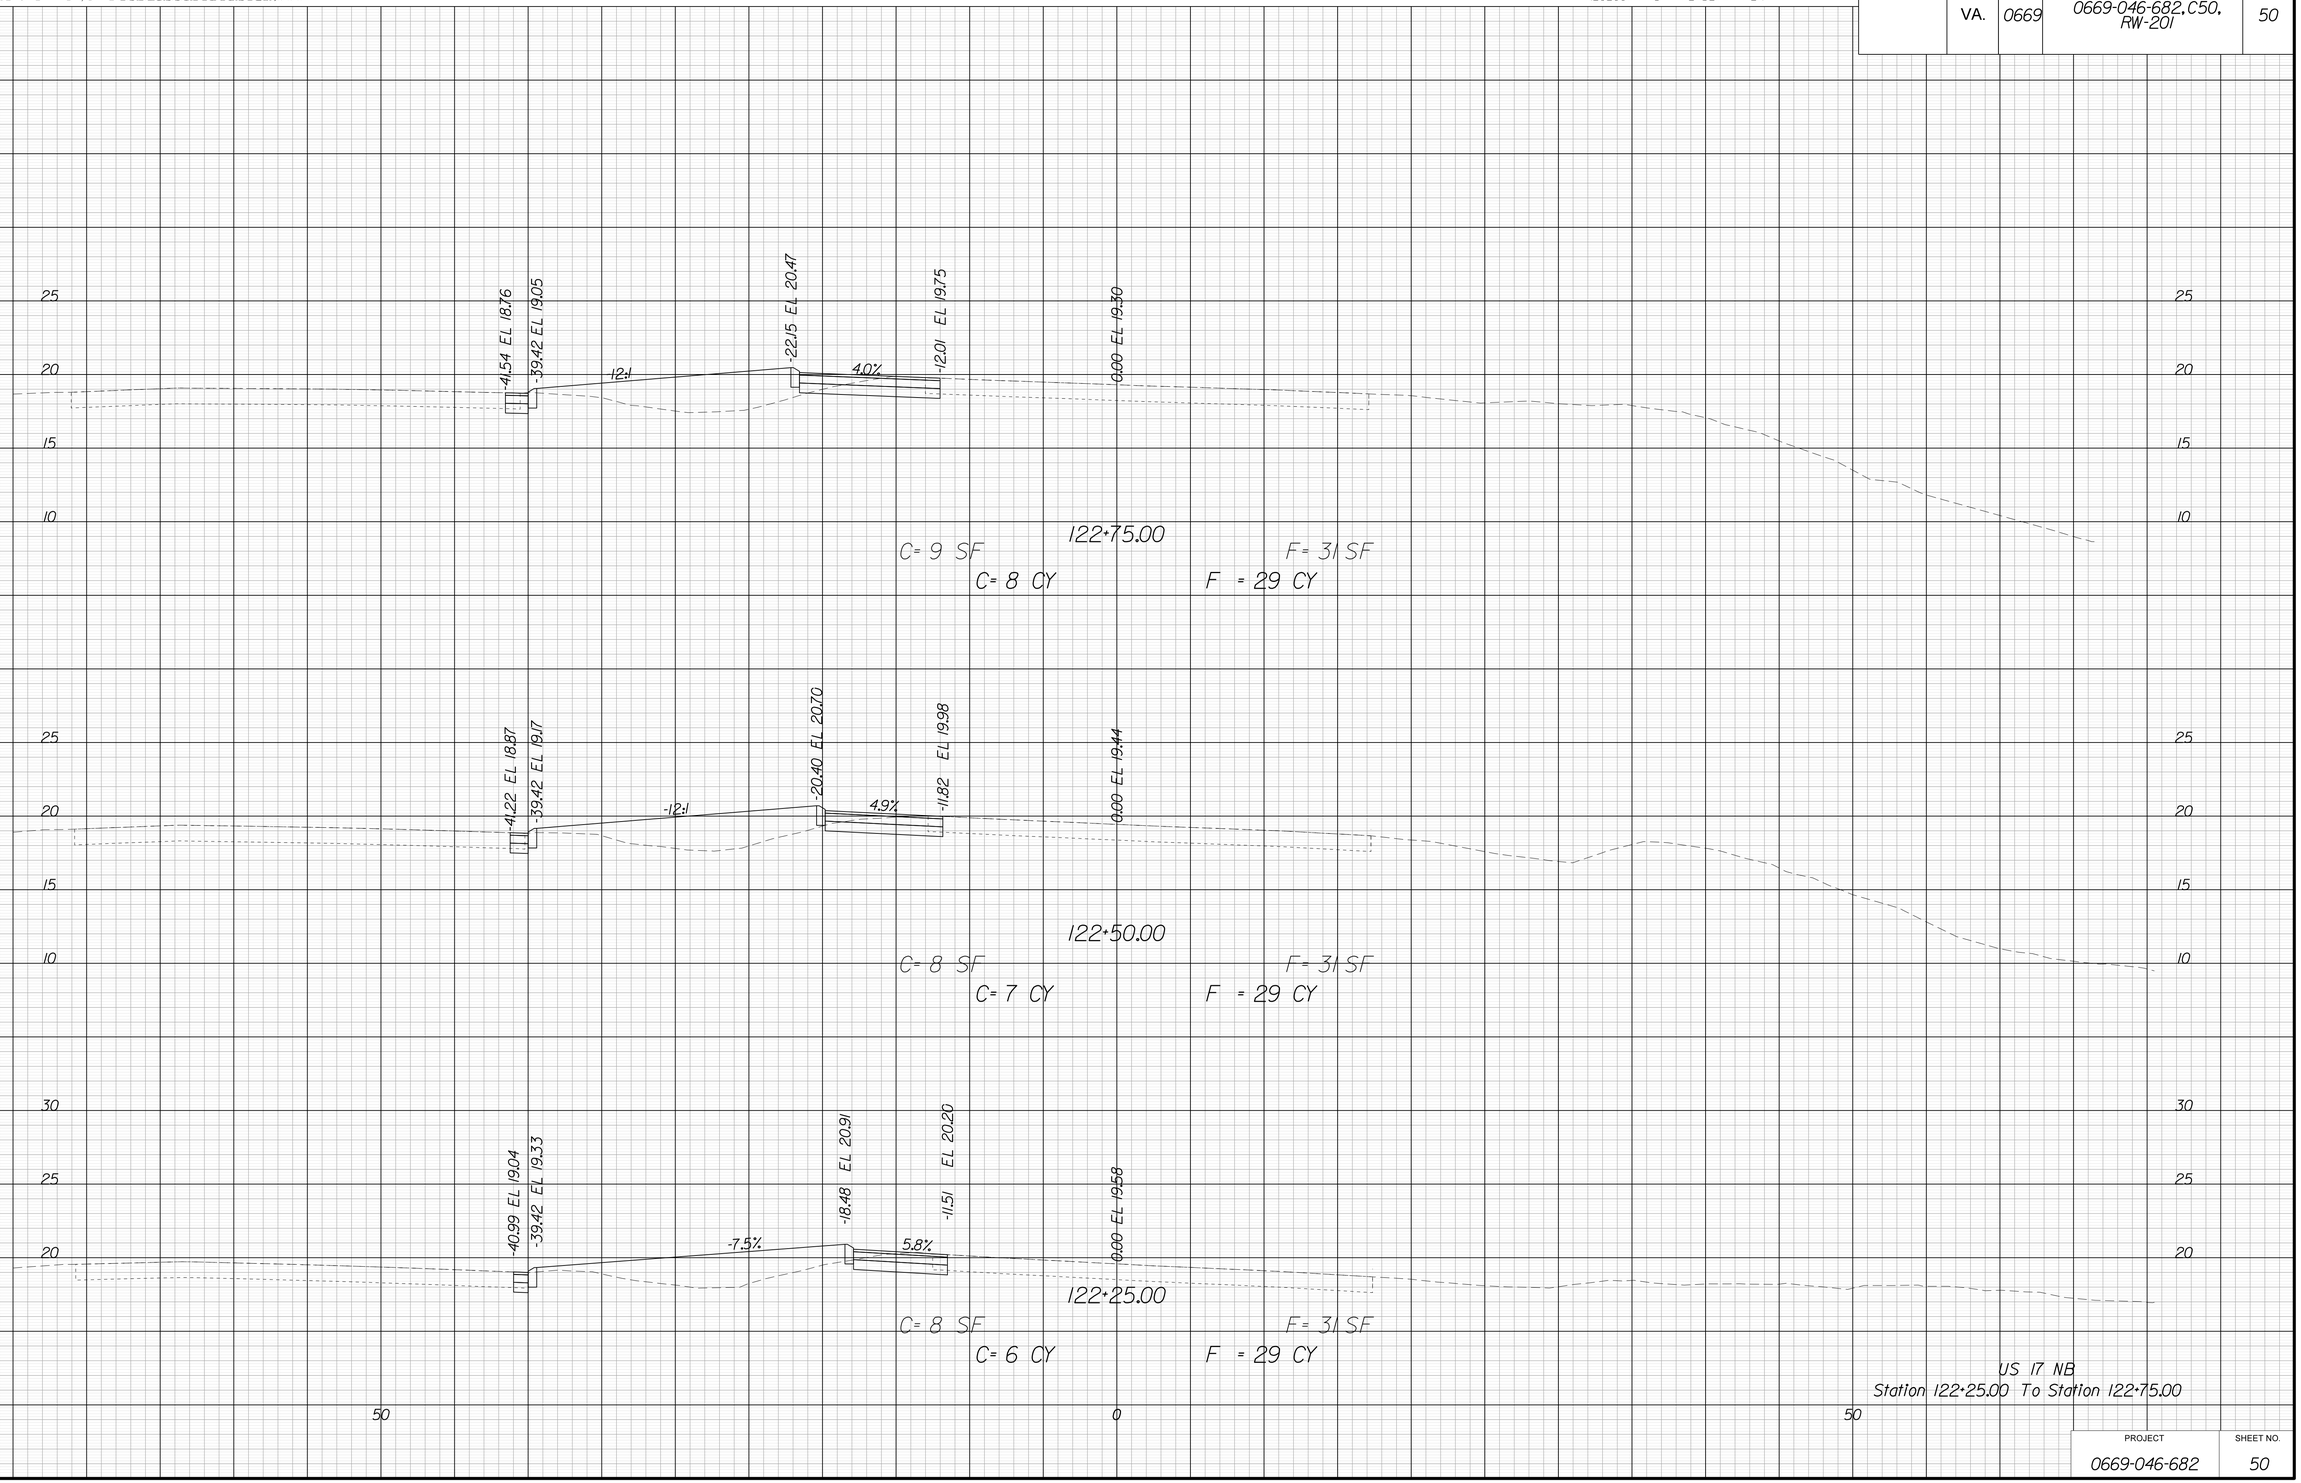

US 17 NB
Station 122+25.00 To Station 122+75.00

PROJECT	SHEET NO.
0669-046-682	50

10/26/2023
4:39:37 PM


PROJECT MANAGER Wall Zaman, P.E. (757) 956-3272 (Hampton Rds. District)
SURVEYED BY, DATE Bice Associates (757) 306-4260 1/1/17
DESIGN BY Jason Henry, P.E. (804) 786-5975 (Central Office)
SUBSURFACE UTILITY BY, DATE Bice Associates (757) 306-4260 1/1/17

CROSS SECTIONS

SCALE 1 IN. = 5 FT

DESIGN FEATURES RELATING TO CONSTRUCTION OR TO REGULATION AND CONTROL OF TRAFFIC MAY BE SUBJECT TO CHANGE AS DEEMED NECESSARY BY THE DEPARTMENT

REVISED	STATE	STATE ROUTE	STATE PROJECT	SHEET NO.
	VA.	0669	0669-046-682,C50, RW-201	51

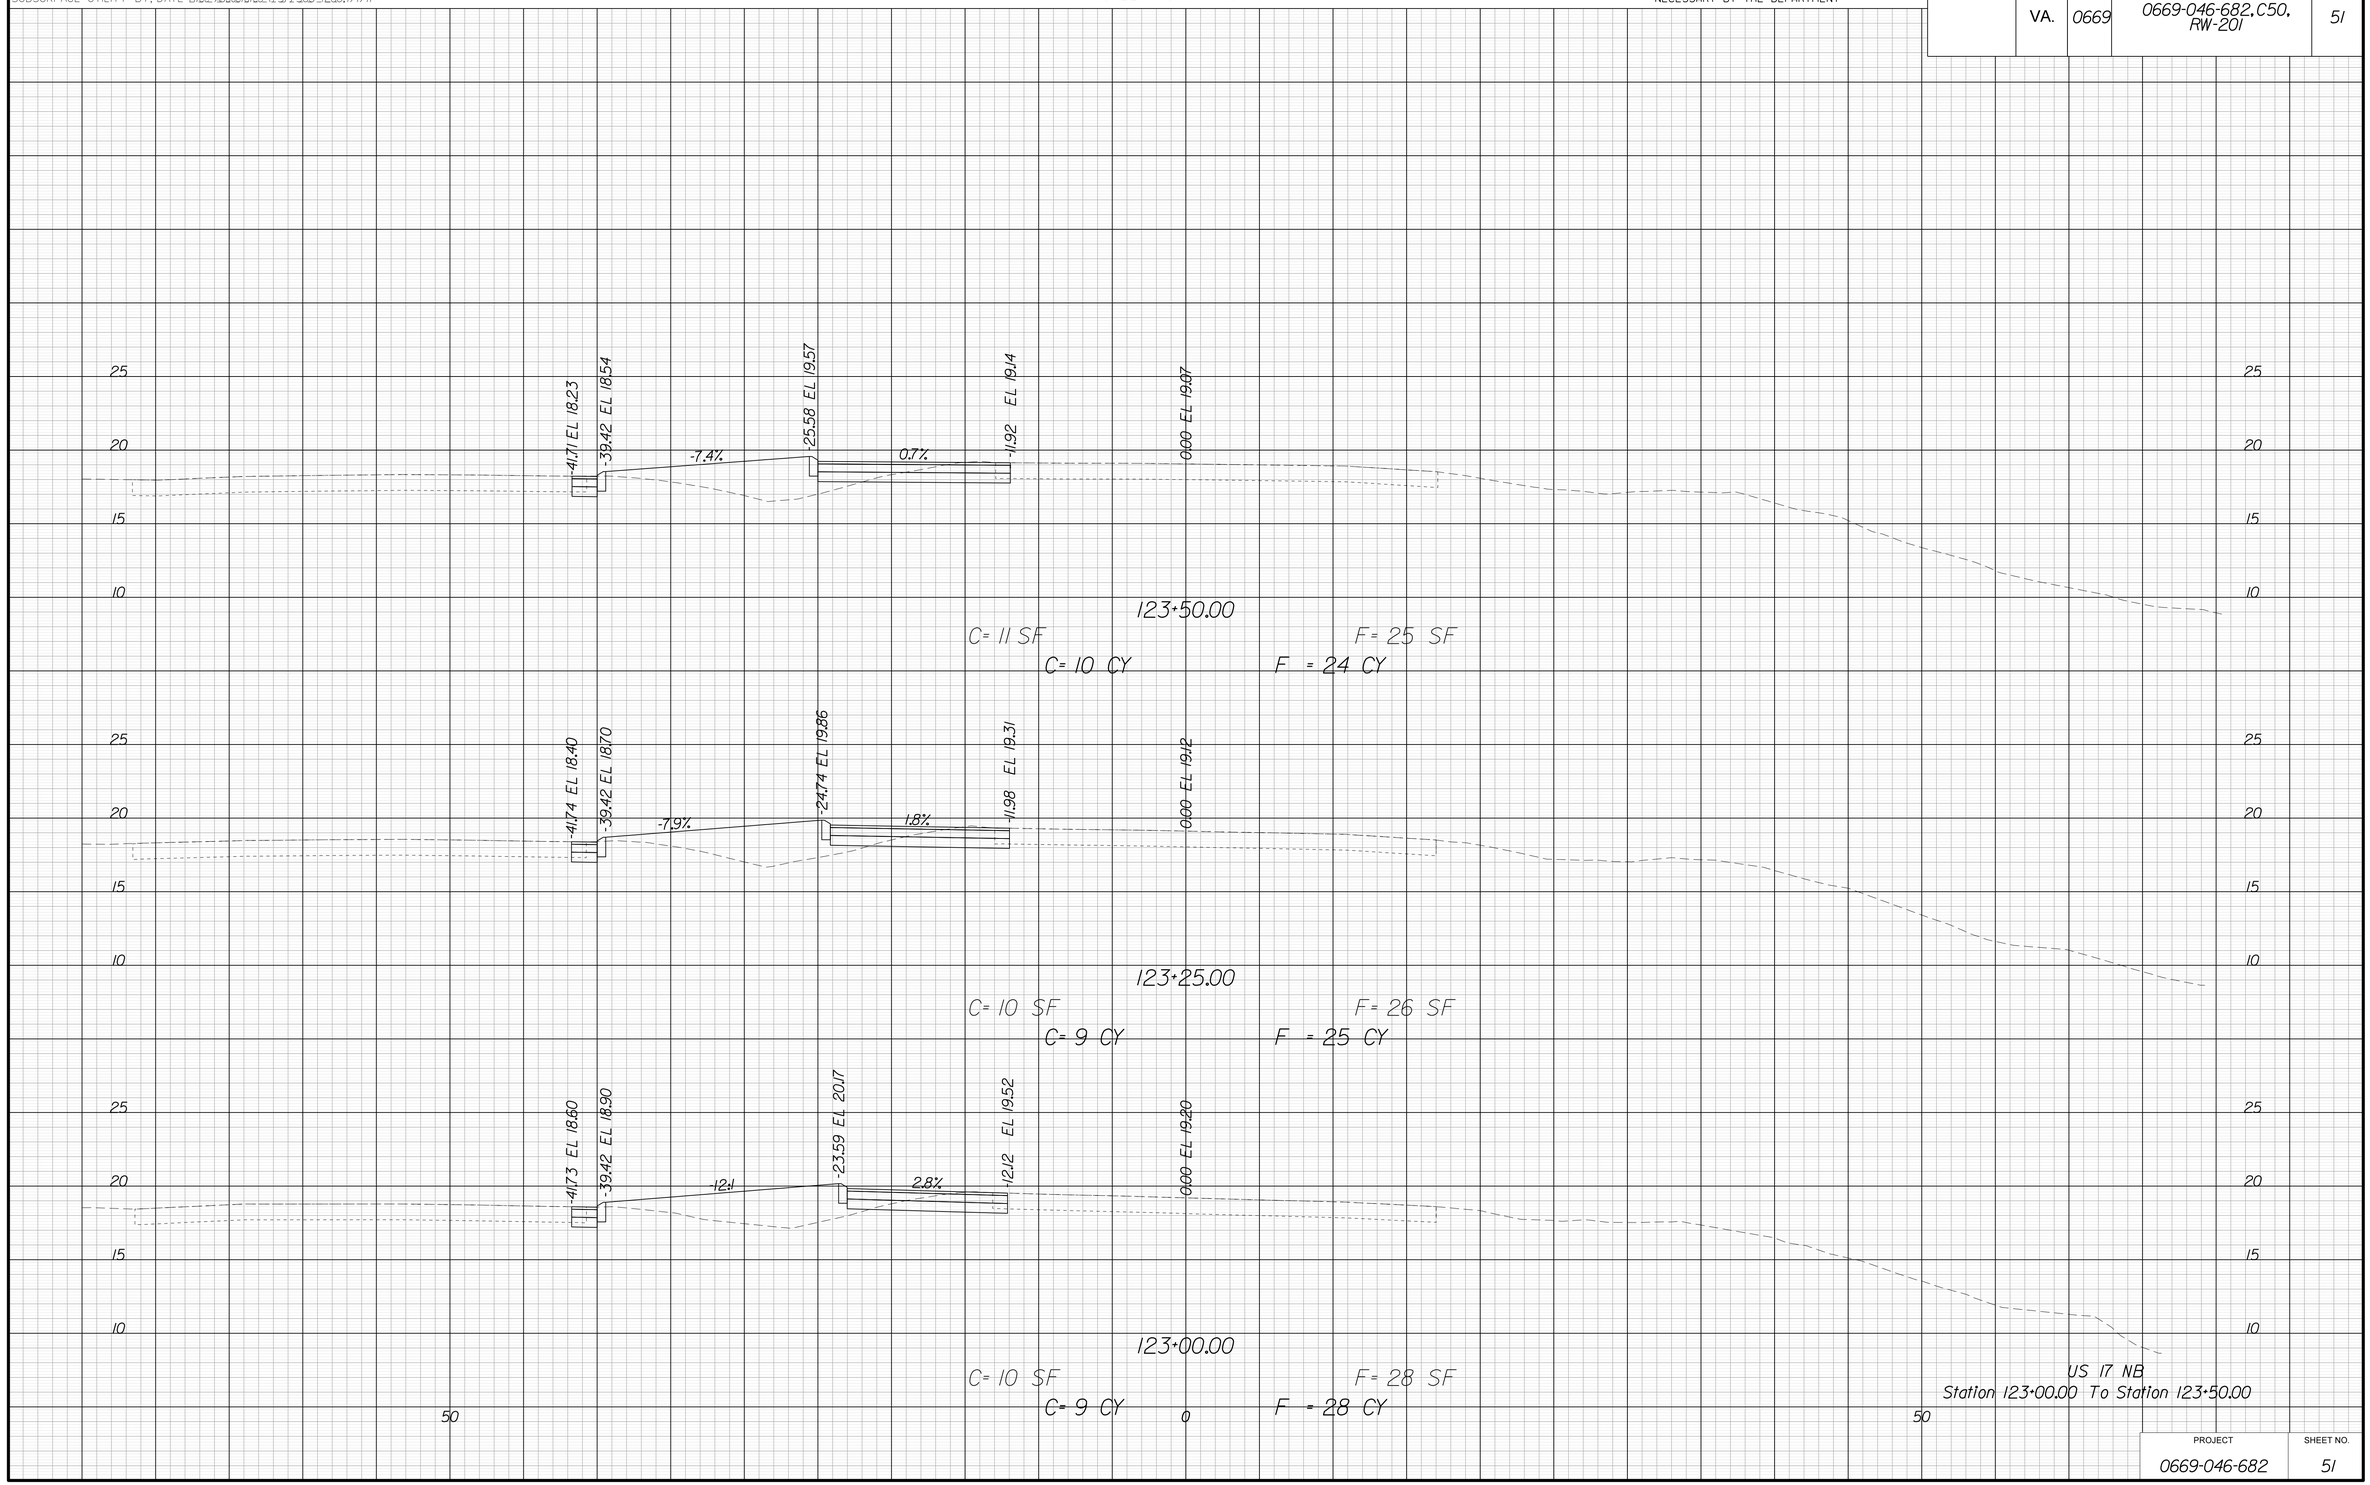

US 17 NB
Station 123+00.00 To Station 123+50.00

PROJECT	SHEET NO.
0669-046-682	51

10/26/2023
4:39:41 PM


PROJECT MANAGER Wall Zaman, P.E. (757) 956-3272 (Hampton Rds. District)
SURVEYED BY, DATE Bice Associates (757) 306-4260 1/1/17
DESIGN BY Jason Henry, P.E. (804) 786-5975 (Central Office)
SUBSURFACE UTILITY BY, DATE Bice Associates (757) 306-4260 1/1/17

CROSS SECTIONS

SCALE 1 IN. = 5 FT

DESIGN FEATURES RELATING TO CONSTRUCTION OR TO REGULATION AND CONTROL OF TRAFFIC MAY BE SUBJECT TO CHANGE AS DEEMED NECESSARY BY THE DEPARTMENT

REVISED	STATE	STATE ROUTE	STATE PROJECT	SHEET NO.
	VA.	0669	0669-046-682,C50, RW-201	52

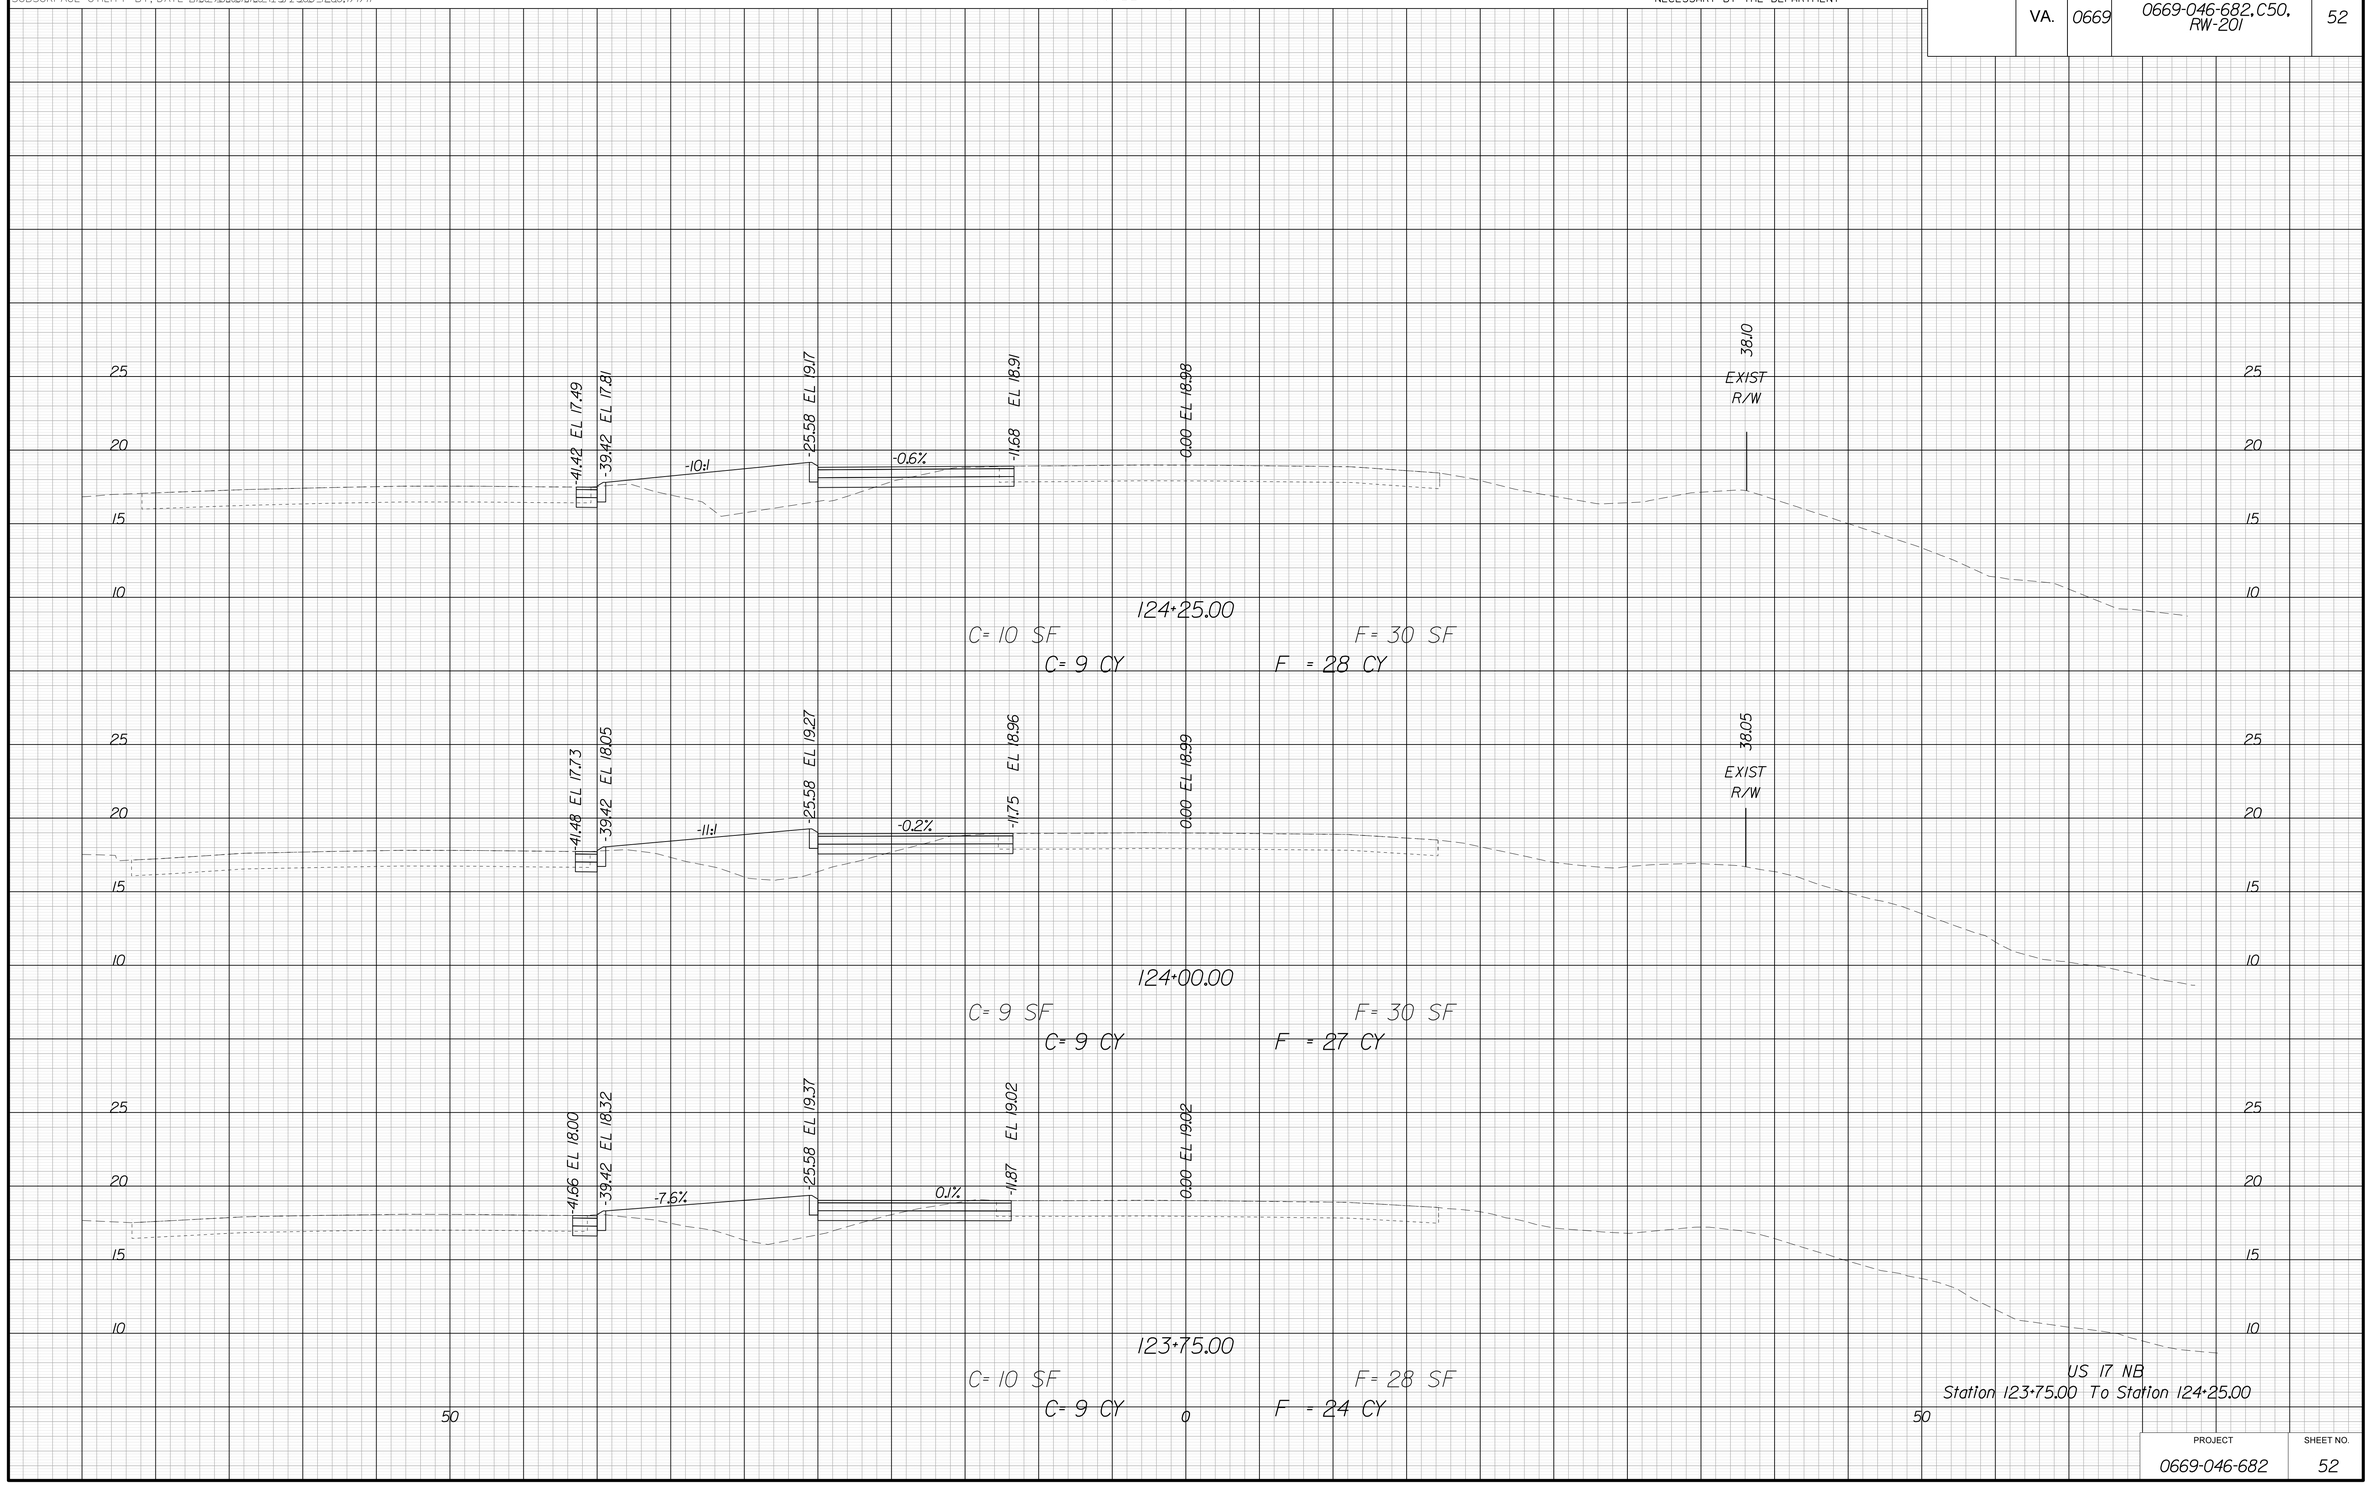

US 17 NB
Station 123+75.00 To Station 124+25.00

PROJECT	SHEET NO.
0669-046-682	52

10/26/2023
4:39:46 PM


PROJECT MANAGER Wall Zaman, P.E. (757) 956-3272 (Hampton Rds. District)
SURVEYED BY, DATE Bice Associates (757) 306-4260 1/1/17
DESIGN BY Jason Henry, P.E. (804) 786-5975 (Central Office)
SUBSURFACE UTILITY BY, DATE Bice Associates (757) 306-4260 1/1/17

CROSS SECTIONS

SCALE 1 IN. = 5 FT

DESIGN FEATURES RELATING TO CONSTRUCTION OR TO REGULATION AND CONTROL OF TRAFFIC MAY BE SUBJECT TO CHANGE AS DEEMED NECESSARY BY THE DEPARTMENT

REVISED	STATE	STATE ROUTE	STATE PROJECT	SHEET NO.
	VA.	0669	0669-046-682,C50, RW-201	53

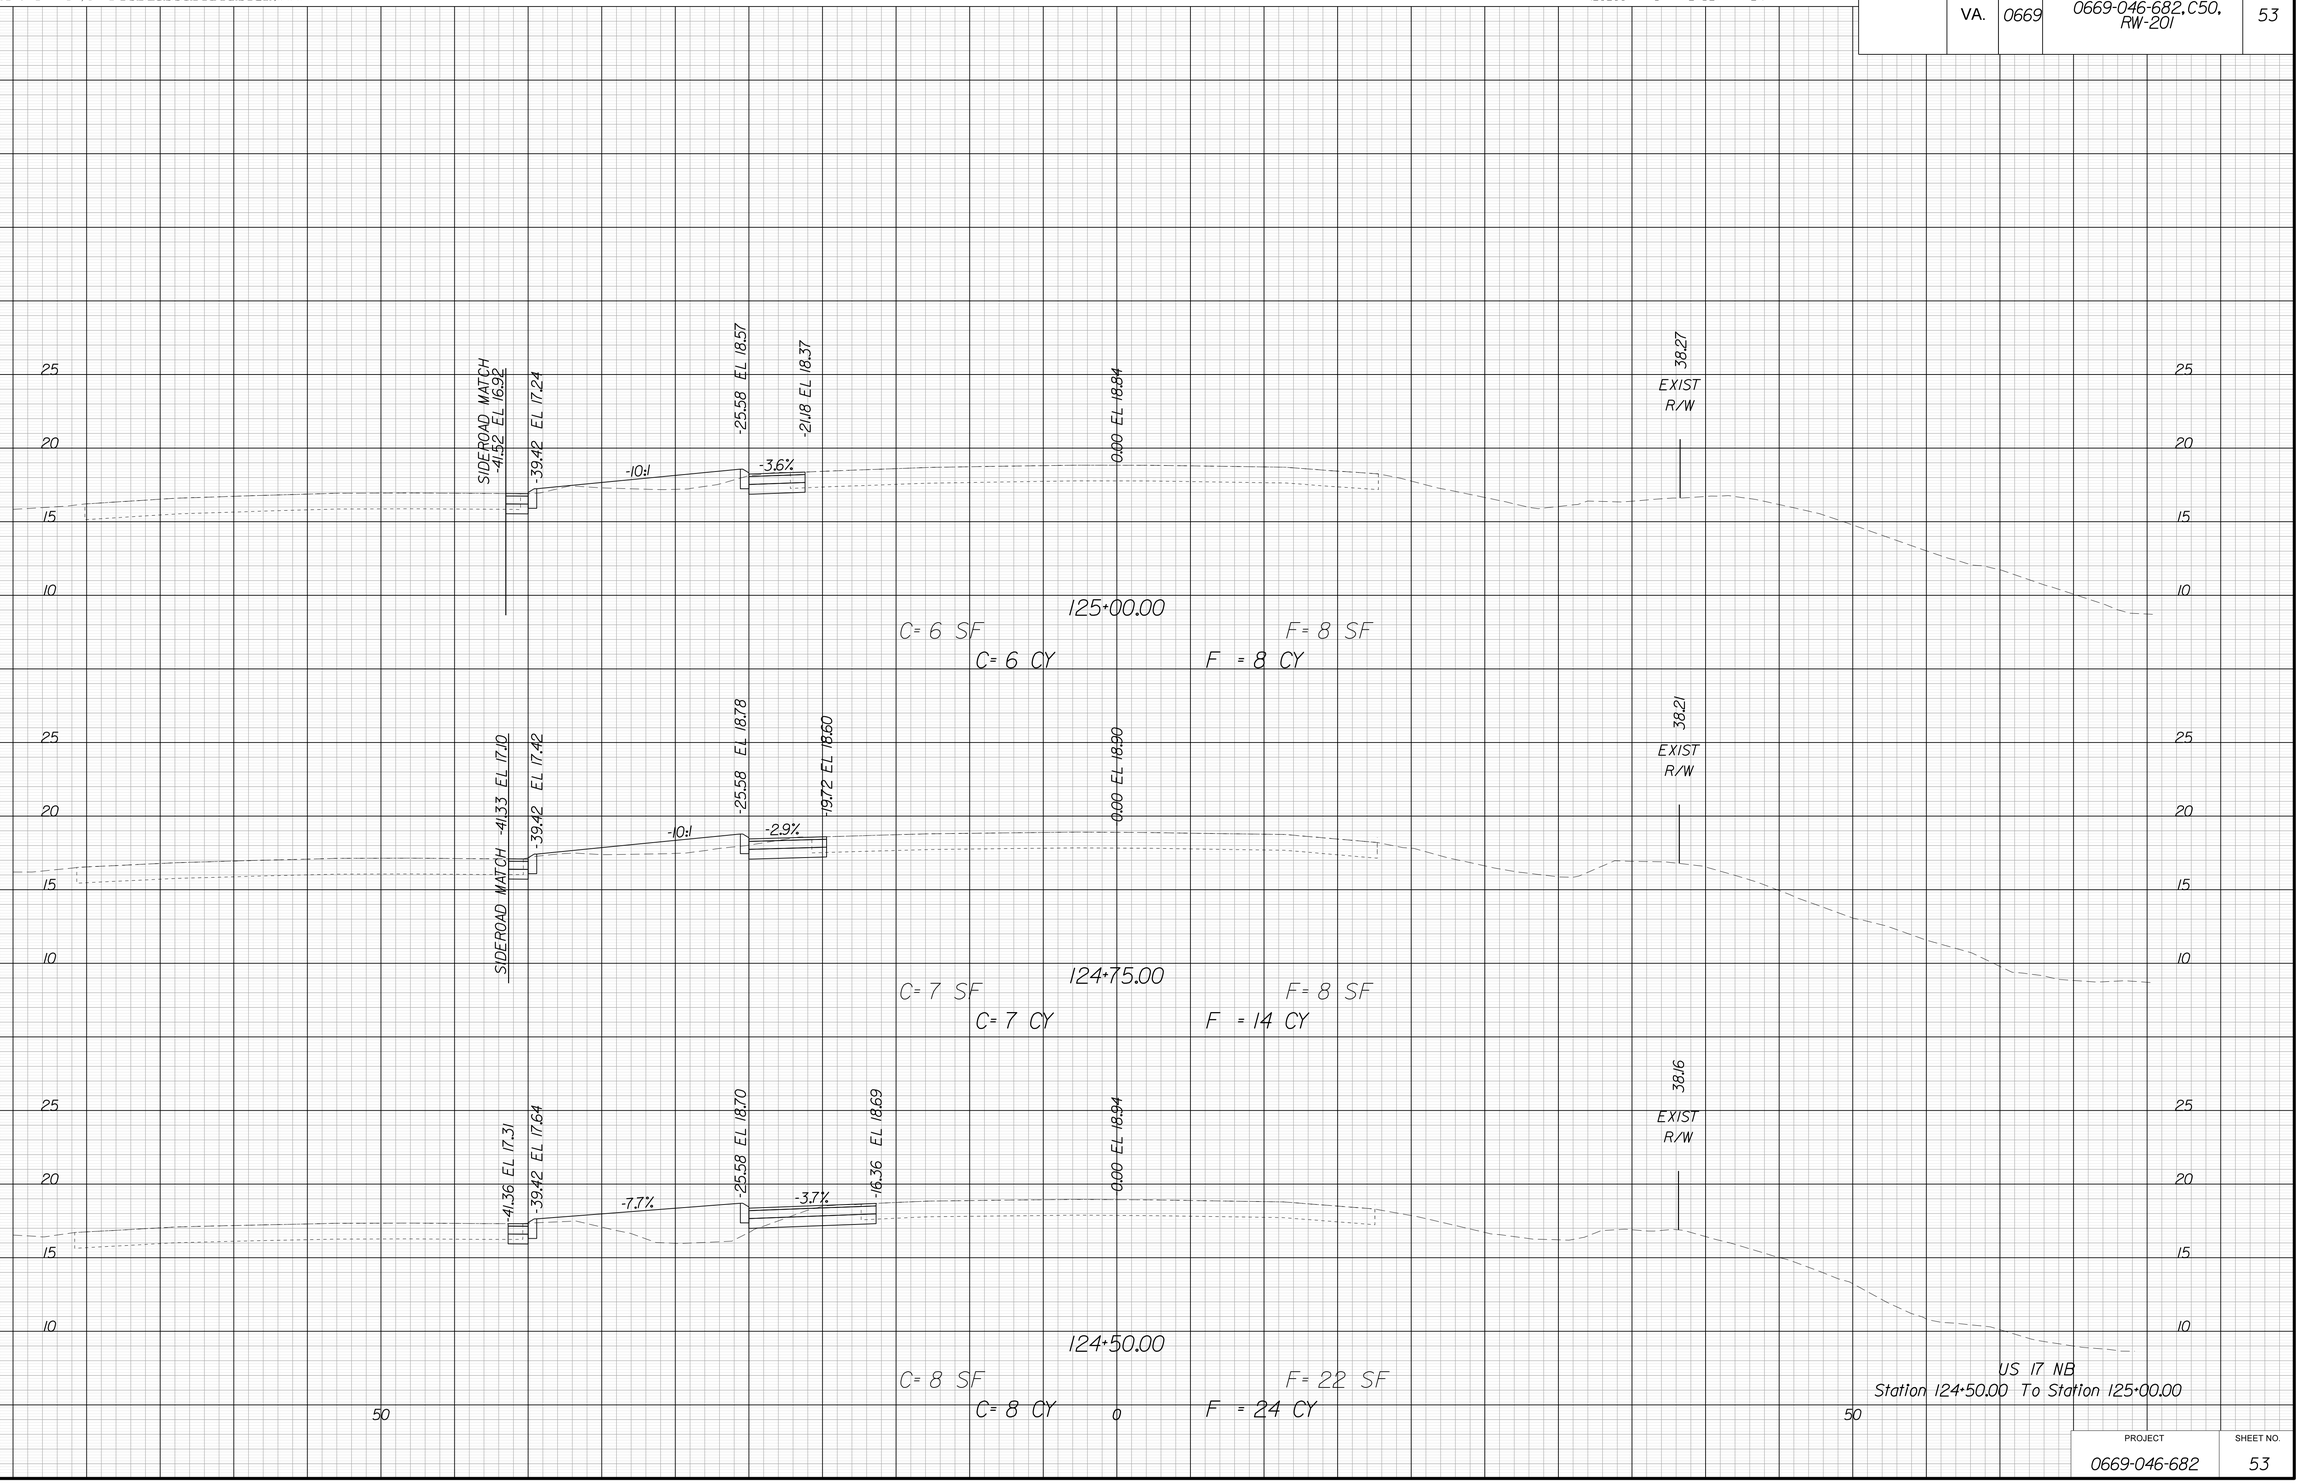

US 17 NB
Station 124+50.00 To Station 125+00.00

PROJECT	SHEET NO.
0669-046-682	53

10/26/2023
4:39:50 PM

PROJECT MANAGER Walt Zaman, P.E. (757) 956-3272 (Hampton Rds. District)
SURVEYED BY, DATE Bice Associates (757) 306-4260 1/1/17
DESIGN BY Jason Henry, P.E. (804) 786-5975 (Central Office)
SUBSURFACE UTILITY BY, DATE Bice Associates (757) 306-4260 1/1/17

CROSS SECTIONS

SCALE 1 IN. = 5 FT

DESIGN FEATURES RELATING TO CONSTRUCTION OR TO REGULATION AND CONTROL OF TRAFFIC MAY BE SUBJECT TO CHANGE AS DEEMED NECESSARY BY THE DEPARTMENT

REVISED	STATE	STATE ROUTE	STATE PROJECT	SHEET NO.
	VA.	0669	0669-046-682,C50, RW-201	54

126+00.00

16.00 EL 18.51
20.58 EL 18.64
27.42 EL 16.85
38.89 EXIST R/W
-5.2%
-4:1

C= 2 SF F= 1 SF
C= 1 CY F = 0 CY

125+75.00

38.73 EXIST R/W

C= 0 SF F= 0 SF
C= 2 CY F = 1 CY

SIDEROAD MATCH 41.00 EL 16.84
39.42 EL 17.17
25.58 EL 18.00
22.36 EL 17.86
0.00 EL 18.73
38.56 EXIST R/W
-6.0%
-7.1%

125+50.00

C= 4 SF F= 3 SF
C= 4 CY F = 6 CY

SIDEROAD MATCH 41.27 EL 16.81
39.42 EL 17.14
25.58 EL 18.13
22.21 EL 17.98
0.00 EL 18.77
38.40 EXIST R/W
-7.1%
-6.6%

125+25.00

C= 4 SF F= 11 SF
C= 5 CY F = 9 CY

US 17 NB
Station 125+25.00 To Station 126+00.00

PROJECT	SHEET NO.
0669-046-682	54

10/26/2023
4:39:54 PM


PROJECT MANAGER Walt Zaman, P.E. (757) 956-3272 (Hampton Rds. District)
SURVEYED BY, DATE Bice Associates (757) 306-4260 1/1/17
DESIGN BY Jason Henry, P.E. (804) 786-5975 (Central Office)
SUBSURFACE UTILITY BY, DATE Bice Associates (757) 306-4260 1/1/17

CROSS SECTIONS

SCALE 1 IN. = 5 FT

DESIGN FEATURES RELATING TO CONSTRUCTION OR TO REGULATION AND CONTROL OF TRAFFIC MAY BE SUBJECT TO CHANGE AS DEEMED NECESSARY BY THE DEPARTMENT

REVISED	STATE	STATE ROUTE	STATE PROJECT	SHEET NO.
	VA.	0669	0669-046-682,C50, RW-201	55

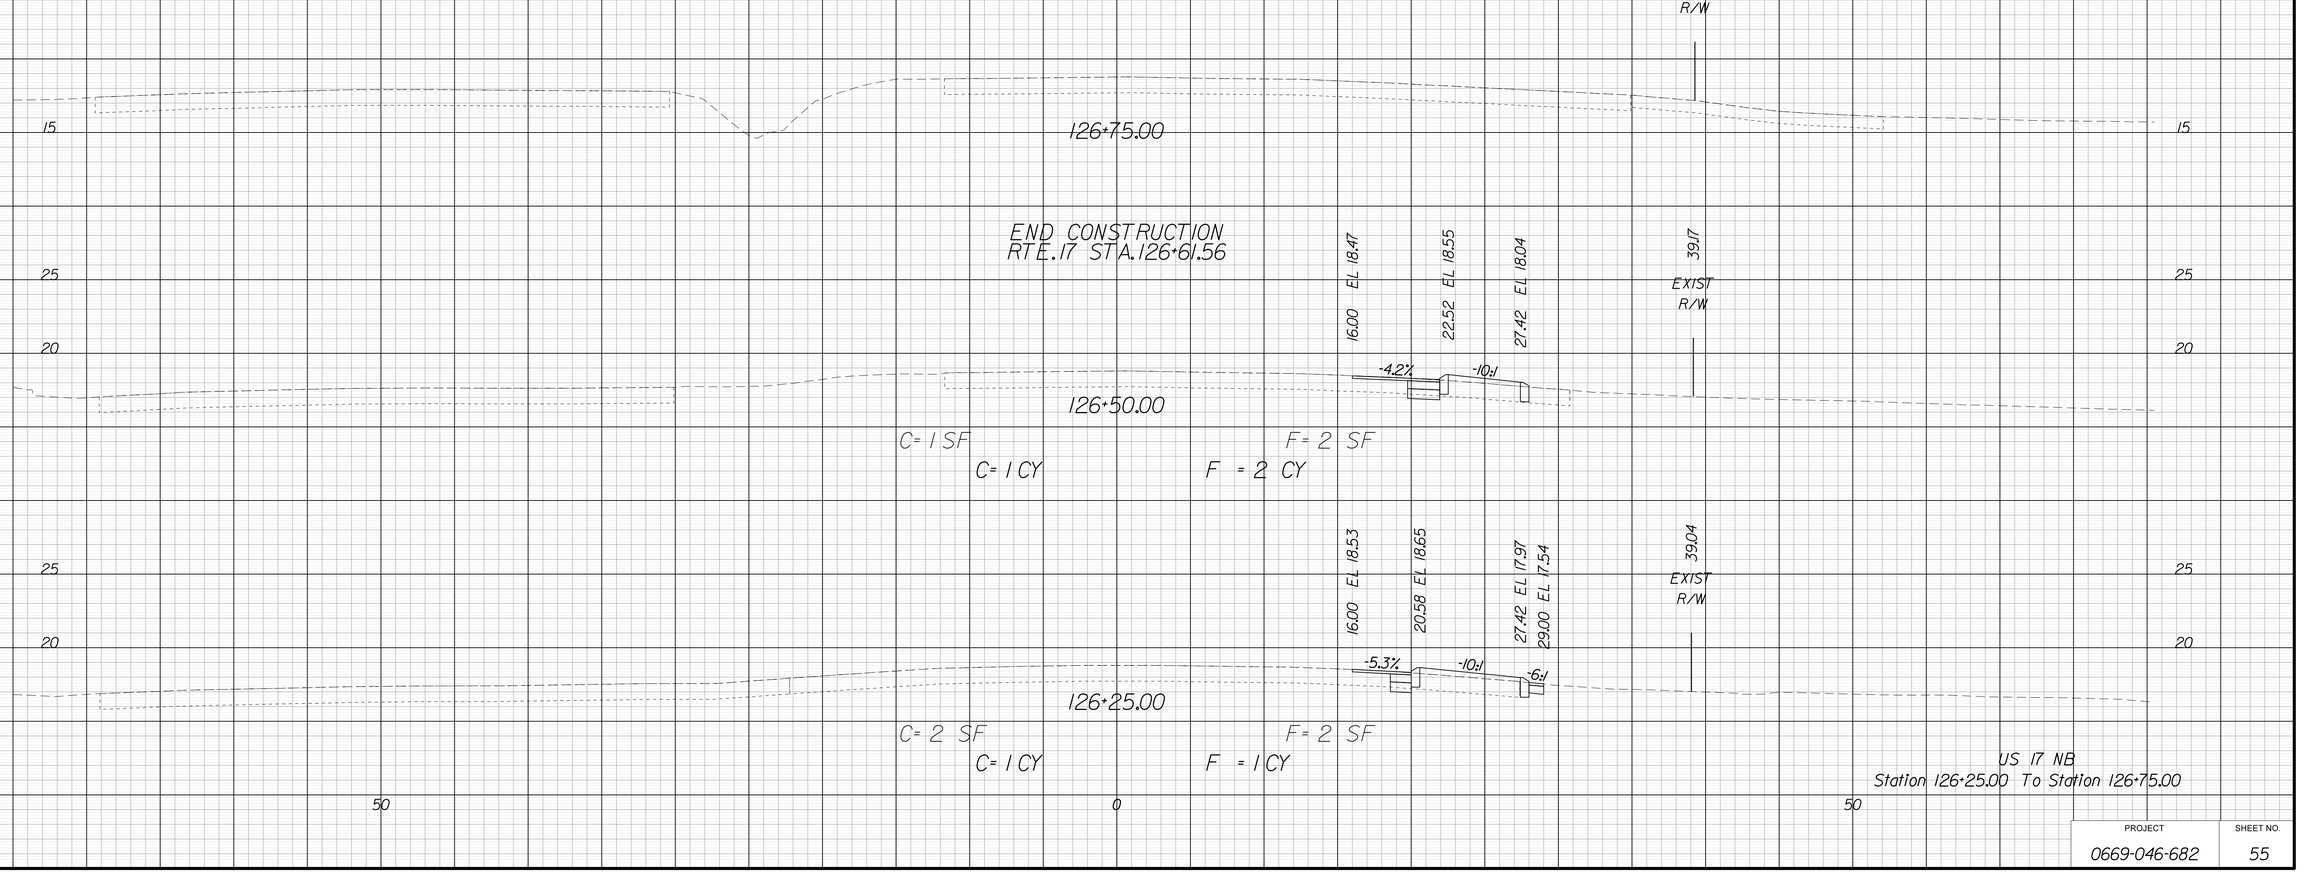

US 17 NB
Station 126+25.00 To Station 126+75.00

PROJECT	SHEET NO.
0669-046-682	55