




Plotted By:Russo, Niki Sheet Set:Kha Layout:XS-1 July 11, 2024 03:47:34pm K:\VAB_RDWY\117032035 - US 258 and Route 10 Intersection\05 - Design\CADD\PlanSheets\CROSS SECTIONS.dwg
This document, together with the concepts and designs presented herein, as an instrument of service, is intended only for the specific purpose and client for which it was prepared. Reuse of and improper reliance on this document without written authorization and adaptation by Kimley-Horn and Associates, Inc. shall be without liability to Kimley-Horn and Associates, Inc.

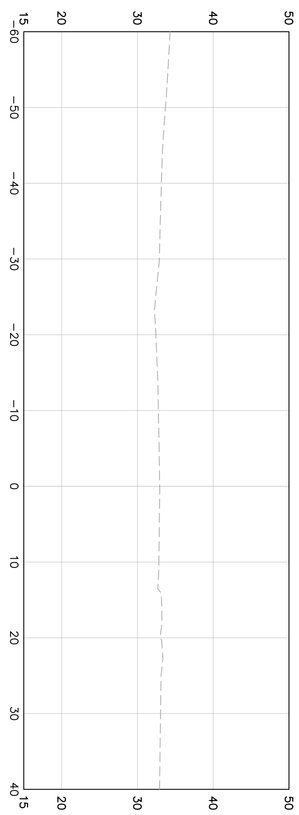


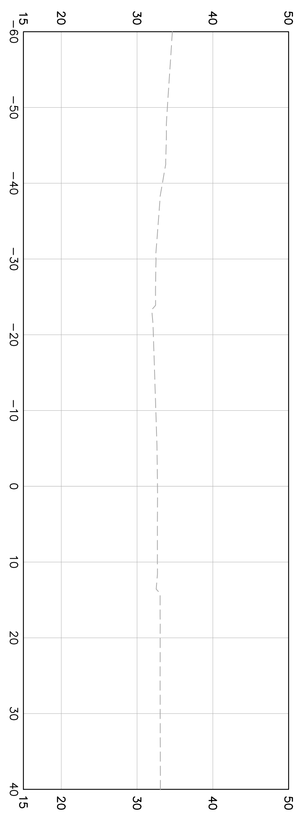


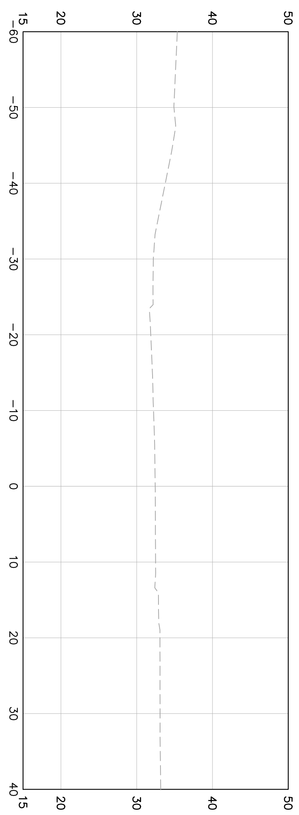

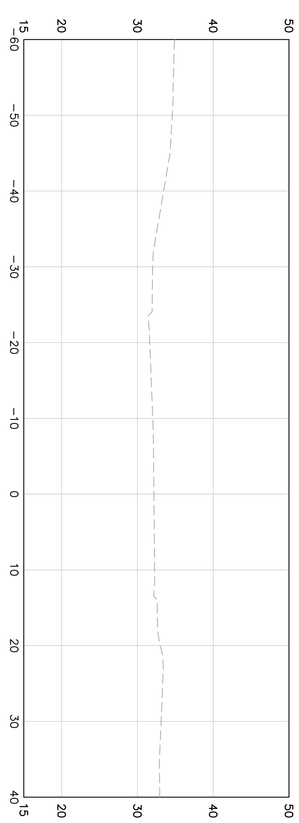

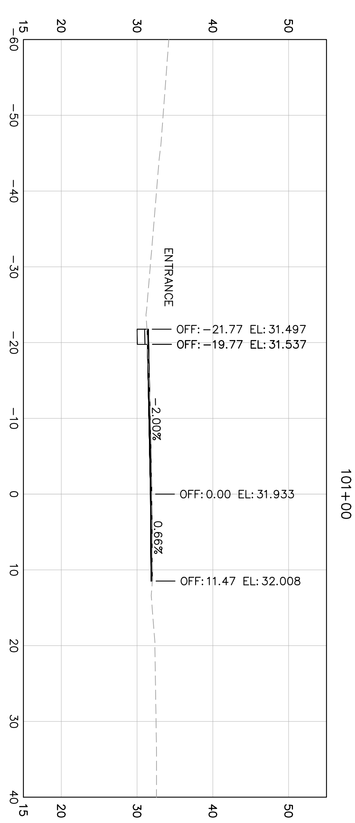

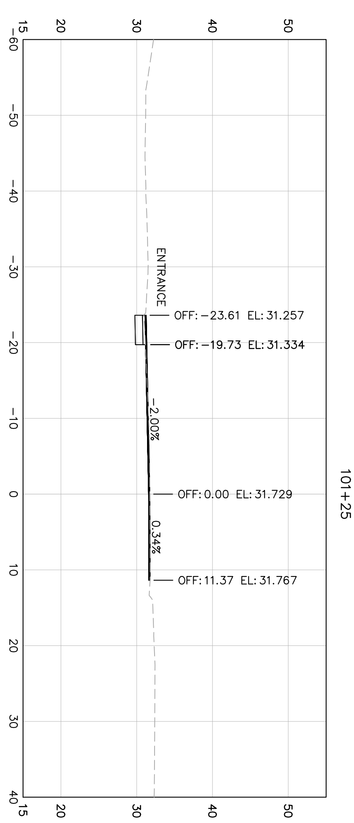

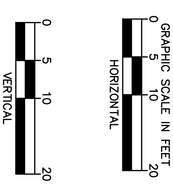

SHEET NUMBER
XS-1

US 258 AT ROUTE 10
BYPASS INTERSECTION
IMPROVEMENTS
PREPARED FOR
ISLE OF WIGHT COUNTY
SMITHFIELD VIRGINIA

CROSS SECTIONS
STA. 100+00 TO
STA. 101+25

KHA PROJECT
117032035
DATE
7/12/2024
SCALE AS SHOWN
DESIGNED BY NVR
DRAWN BY NVR
CHECKED BY APF


Kimley-Horn and Associates, Inc.
Virginia Beach, Virginia
Roadway Engineer


Kimley»Horn


© 2023 KIMLEY-HORN AND ASSOCIATES, INC.
4525 MAIN STREET, SUITE 1000, VIRGINIA BEACH, VA 23462
PHONE: 757-213-8600
WWW.KIMLEY-HORN.COM


No.	REVISIONS	DATE


Plotted By:Russo, Niki Sheet Set:Kha Layout:XS-2 July 11, 2024 03:47:37pm K:\VAB_RDWY\117032035 - US 258 and Route 10 Intersection\05 - Design\CADD\PlanSheets\CROSS SECTIONS.dwg
This document, together with the concepts and designs presented herein, as an instrument of service, is intended only for the specific purpose and client for which it was prepared. Reuse of and improper reliance on this document without written authorization and adaptation by Kimley-Horn and Associates, Inc. shall be without liability to Kimley-Horn and Associates, Inc.

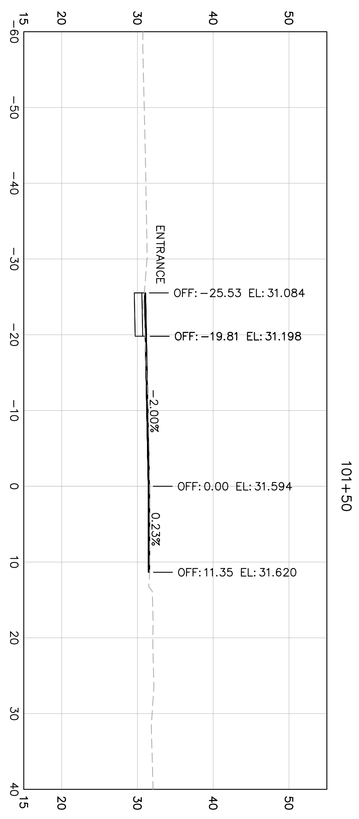


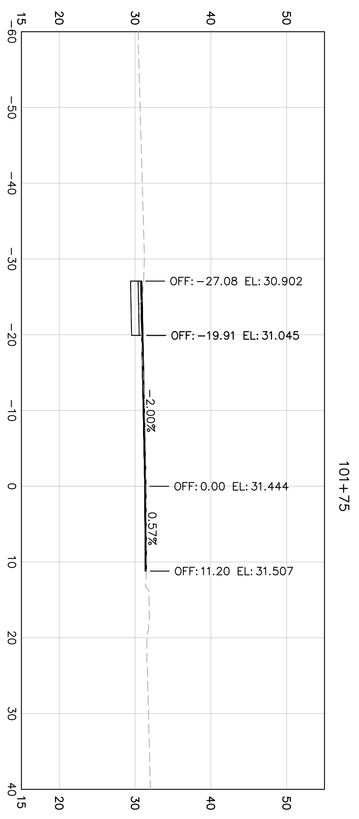


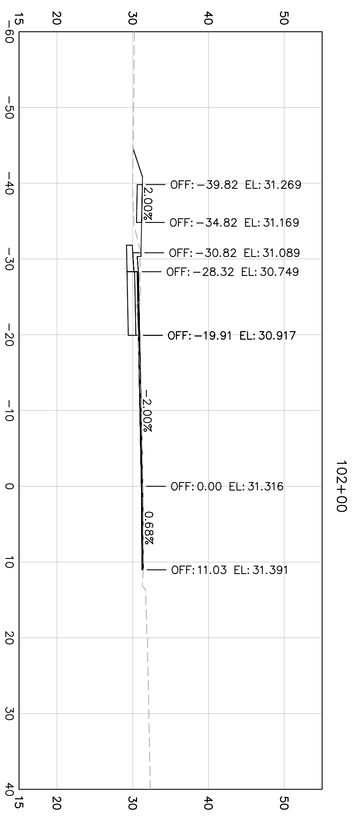

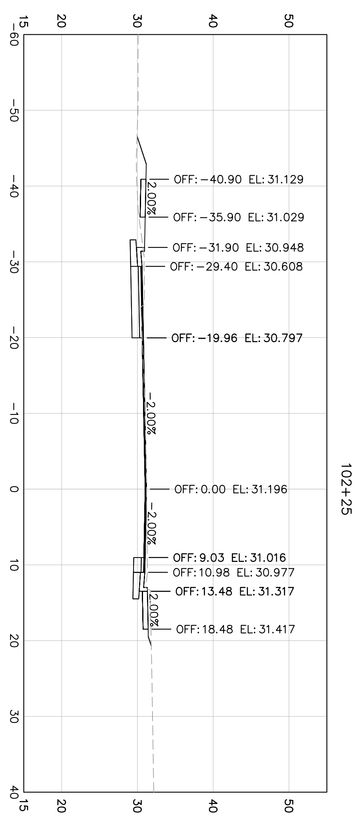

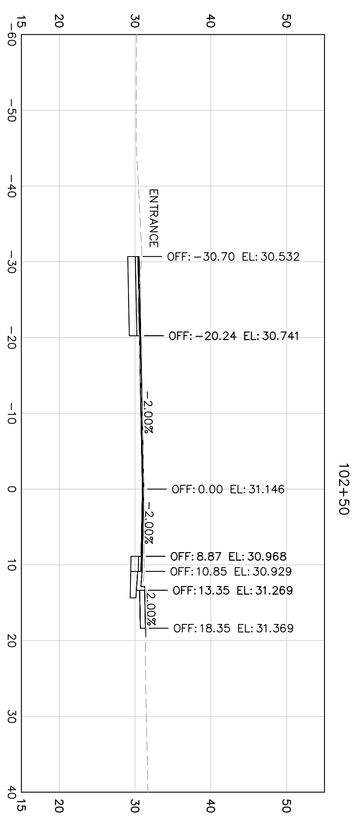

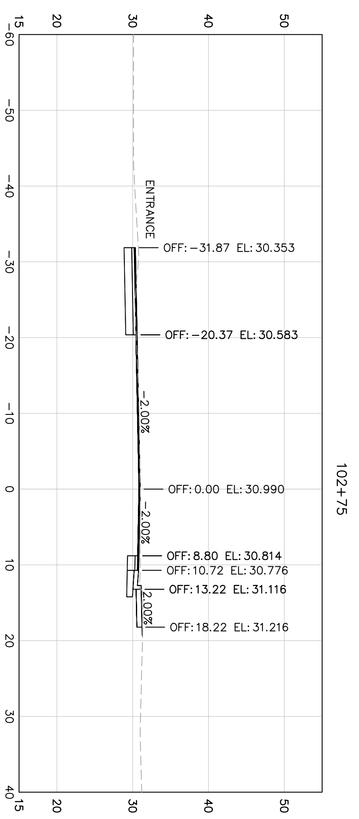

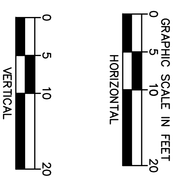

SHEET NUMBER
XS-2

US 258 AT ROUTE 10
BYPASS INTERSECTION
IMPROVEMENTS
PREPARED FOR
ISLE OF WIGHT COUNTY
SMITHFIELD VIRGINIA

CROSS SECTIONS
STA. 101+50 TO
STA. 102+75

KHA PROJECT
117032035
DATE
7/12/2024
SCALE AS SHOWN
DESIGNED BY NVR
DRAWN BY NVR
CHECKED BY APF


Kimley-Horn and Associates, Inc.
Virginia Beach, Virginia
Roadway Engineer


Kimley»Horn


© 2023 KIMLEY-HORN AND ASSOCIATES, INC.
4525 MAIN STREET, SUITE 1000, VIRGINIA BEACH, VA 23462
PHONE: 757-213-8600
WWW.KIMLEY-HORN.COM


No.	REVISIONS	DATE


Plotted By:Russo, Niki Sheet Set:Kha Layout:XS-3 July 11, 2024 03:47:42pm K:\VAB_RDWY\117032035 – US 258 and Route 10 Intersection\05 – Design\CADD\PlanSheets\CROSS SECTIONS.dwg
This document, together with the concepts and designs presented herein, as an instrument of service, is intended only for the specific purpose and client for which it was prepared. Reuse of and improper reliance on this document without written authorization and adaptation by Kimley-Horn and Associates, Inc. shall be without liability to Kimley-Horn and Associates, Inc.

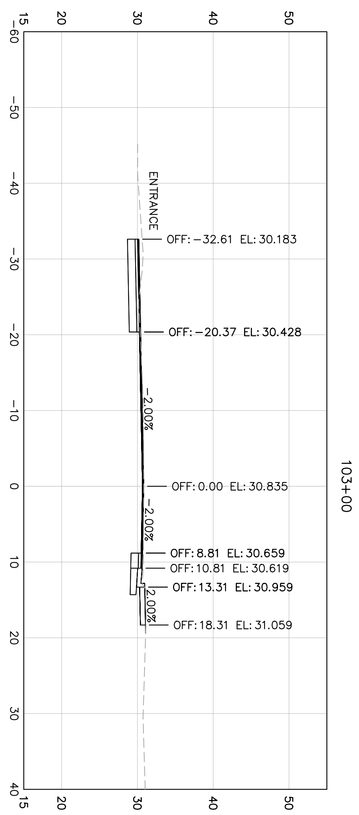


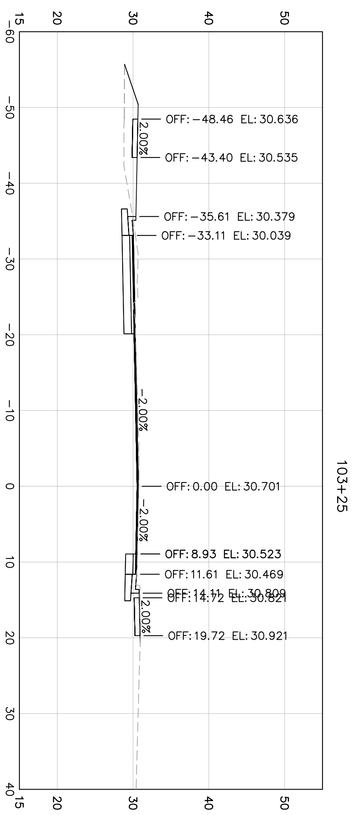


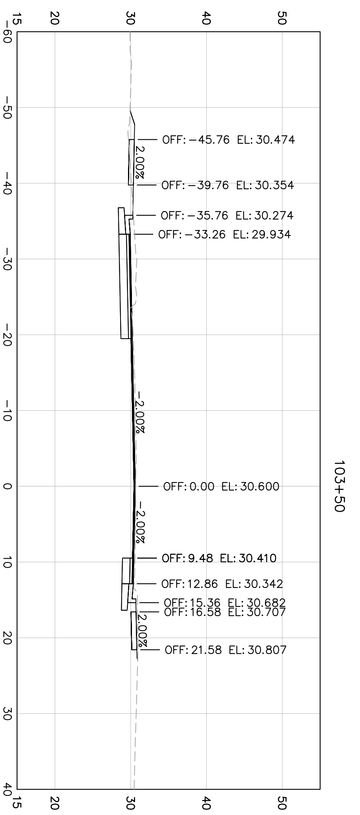

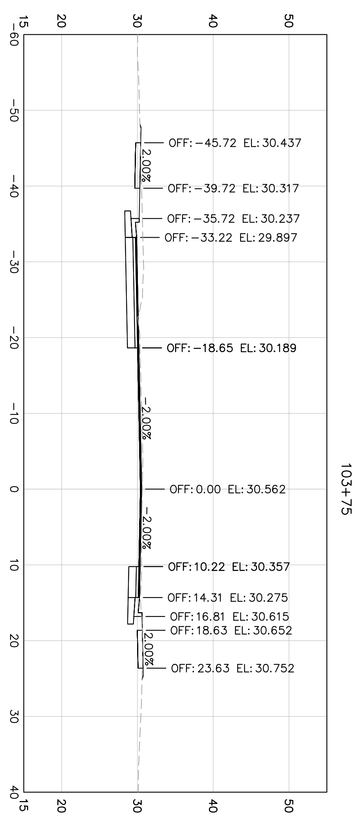

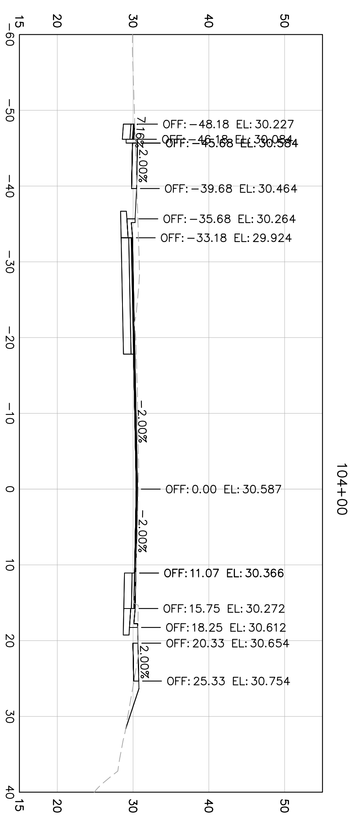

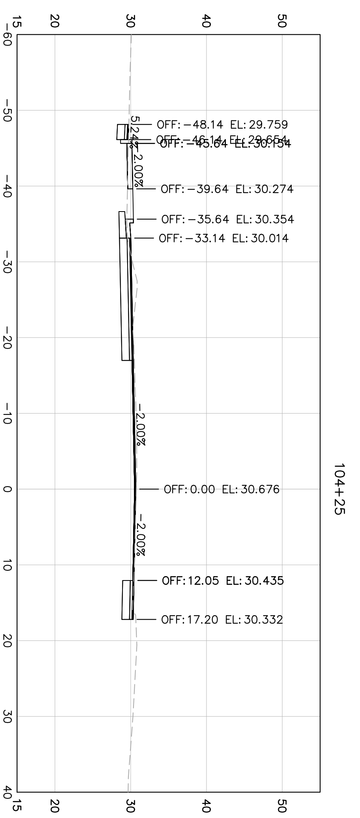

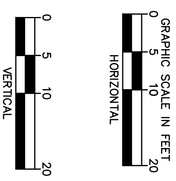



SHEET NUMBER XS-3	US 258 AT ROUTE 10 BYPASS INTERSECTION IMPROVEMENTS PREPARED FOR ISLE OF WIGHT COUNTY SMITHFIELD VIRGINIA	CROSS SECTIONS STA. 103+00 TO STA. 104+25	KHA PROJECT 117032035 DATE 7/12/2024 SCALE AS SHOWN DESIGNED BY NVR DRAWN BY NVR CHECKED BY APF	Kimley-Horn and Associates, Inc. Virginia Beach, Virginia Roadway Engineer


Kimley»Horn
© 2023 KIMLEY-HORN AND ASSOCIATES, INC.
4525 MAIN STREET, SUITE 1000, VIRGINIA BEACH, VA 23462
PHONE: 757-213-8600
WWW.KIMLEY-HORN.COM


No.	REVISIONS	DATE


This document, together with the concepts and designs presented herein, as an instrument of service, is intended only for the specific purpose and client for which it was prepared. Reuse of and improper reliance on this document without written authorization and adaptation by Kimley-Horn and Associates, Inc. shall be without liability to Kimley-Horn and Associates, Inc.

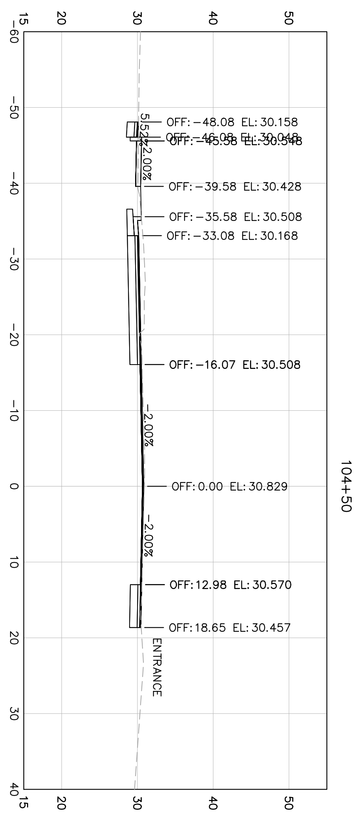


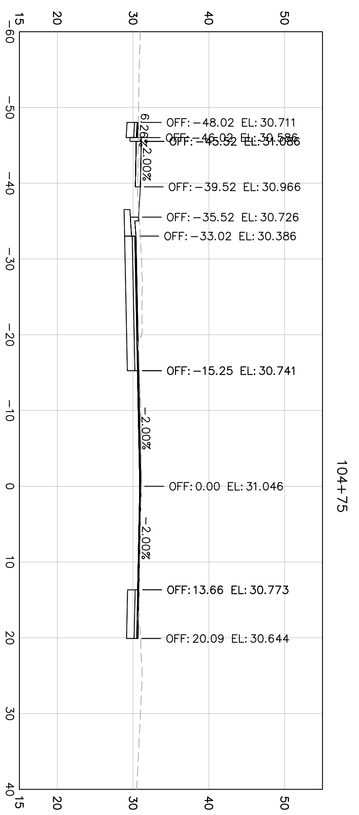


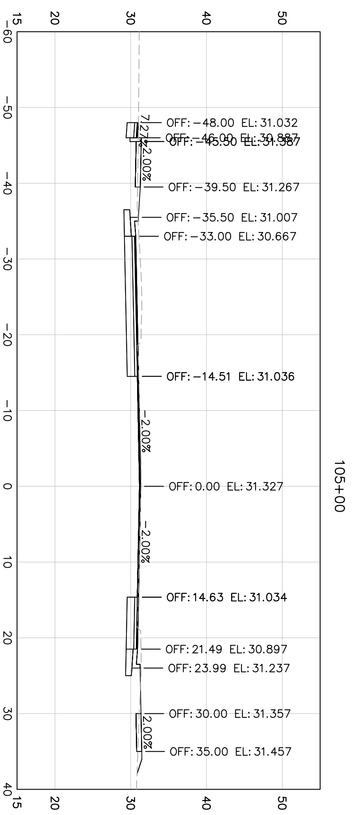

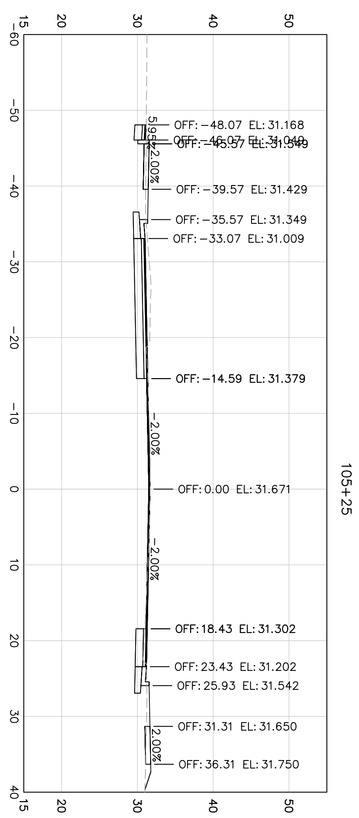

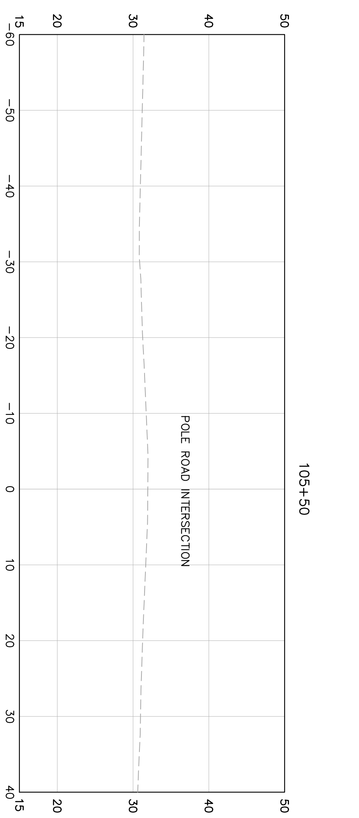

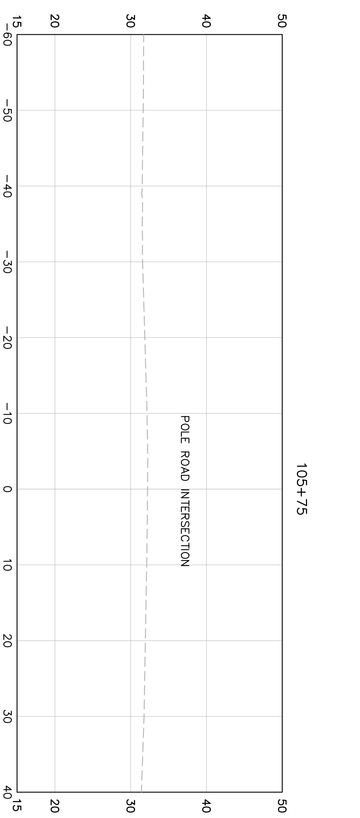

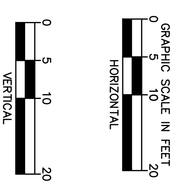

SHEET NUMBER XS-4

US 258 AT ROUTE 10
BYPASS INTERSECTION
IMPROVEMENTS
PREPARED FOR
ISLE OF WIGHT COUNTY
SMITHFIELD VIRGINIA

CROSS SECTIONS
STA. 104+50 TO
STA. 105+75

KHA PROJECT 117032035
DATE 7/12/2024
SCALE AS SHOWN
DESIGNED BY NVR
DRAWN BY NVR
CHECKED BY APF


Kimley-Horn and Associates, Inc.
Virginia Beach, Virginia
Roadway Engineer


Kimley»Horn


© 2023 KIMLEY-HORN AND ASSOCIATES, INC.
4525 MAIN STREET, SUITE 1000, VIRGINIA BEACH, VA 23462
PHONE: 757-213-8600
WWW.KIMLEY-HORN.COM


No.	REVISIONS	DATE


Plotted By:Russo, Niki Sheet Set:Kha Layout:XS-5 July 11, 2024 03:47:51pm K:\VAB_RDWY\117032035 - US 258 and Route 10 Intersection\05 - Design\CADD\PlanSheets\CROSS SECTIONS.dwg
This document, together with the concepts and designs presented herein, as an instrument of service, is intended only for the specific purpose and client for which it was prepared. Reuse of and improper reliance on this document without written authorization and adaptation by Kimley-Horn and Associates, Inc. shall be without liability to Kimley-Horn and Associates, Inc.

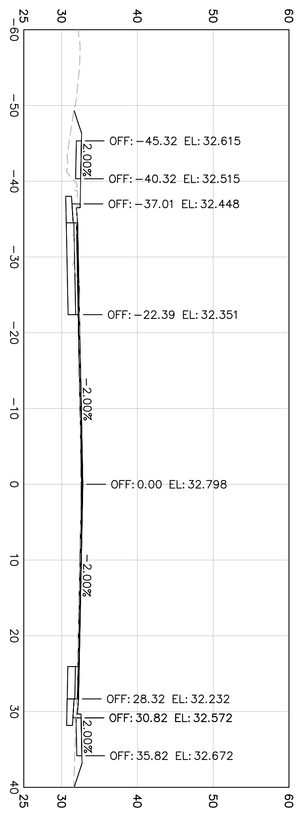


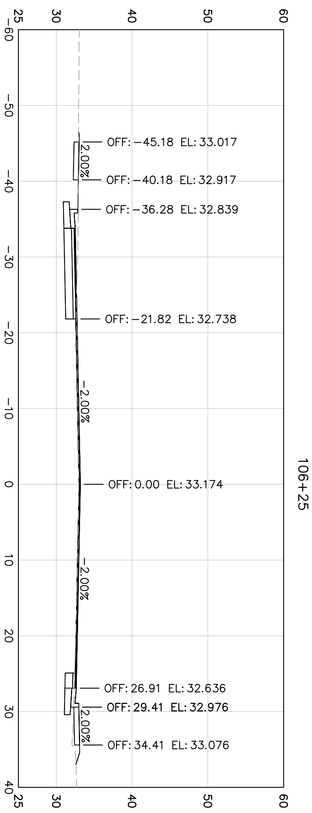


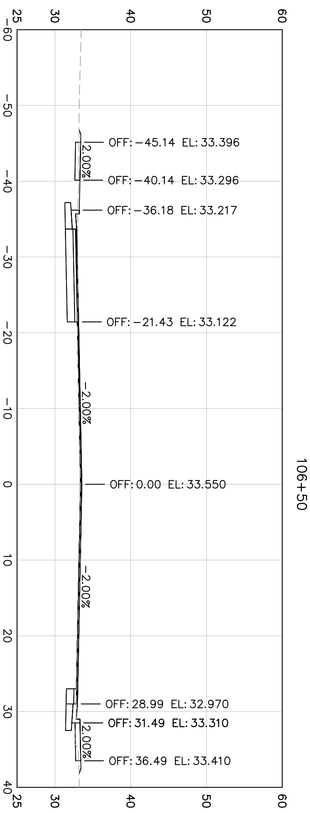

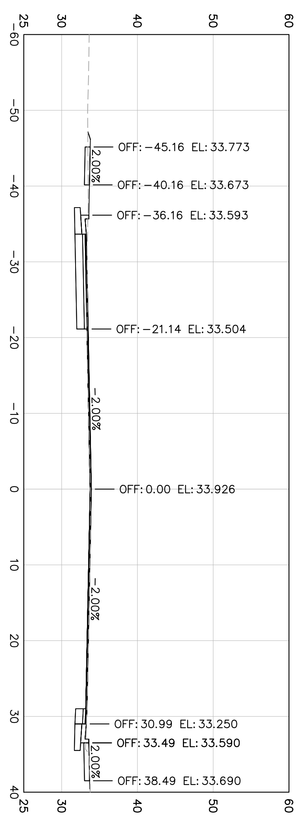

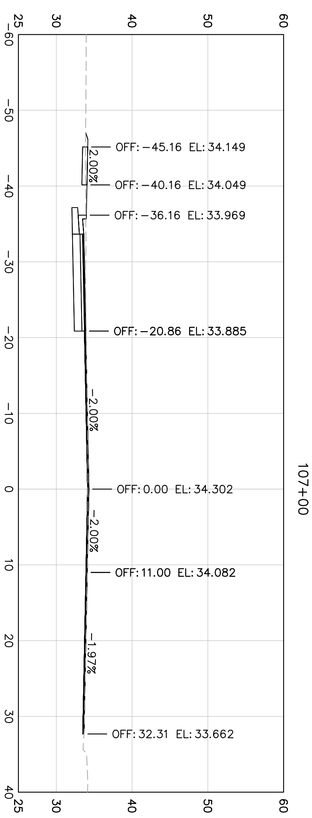

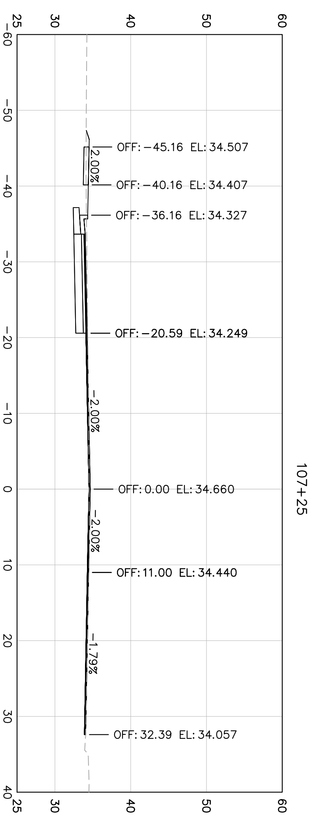

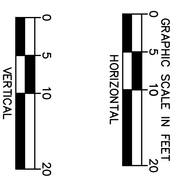

SHEET NUMBER XS-5

US 258 AT ROUTE 10
BYPASS INTERSECTION
IMPROVEMENTS
PREPARED FOR
ISLE OF WIGHT COUNTY
SMITHFIELD VIRGINIA

CROSS SECTIONS
STA. 106+00 TO
STA. 107+25

KHA PROJECT	117032035
DATE	7/12/2024
SCALE	AS SHOWN
DESIGNED BY	NVR
DRAWN BY	NVR
CHECKED BY	APF


Kimley-Horn and Associates, Inc.
Virginia Beach, Virginia
Roadway Engineer


Kimley»Horn


© 2023 KIMLEY-HORN AND ASSOCIATES, INC.
4525 MAIN STREET, SUITE 1000, VIRGINIA BEACH, VA 23462
PHONE: 757-213-8600
WWW.KIMLEY-HORN.COM


No.	REVISIONS	DATE


Plotted By:Russo, Niki Sheet Set:Kha Layout:XS-6 July 11, 2024 03:47:56pm K:\VAB_RDWY\117032035 - US 258 and Route 10 Intersection\05 - Design\CADD\PlanSheets\CROSS SECTIONS.dwg
This document, together with the concepts and designs presented herein, as an instrument of service, is intended only for the specific purpose and client for which it was prepared. Reuse of and improper reliance on this document without written authorization and adaptation by Kimley-Horn and Associates, Inc. shall be without liability to Kimley-Horn and Associates, Inc.

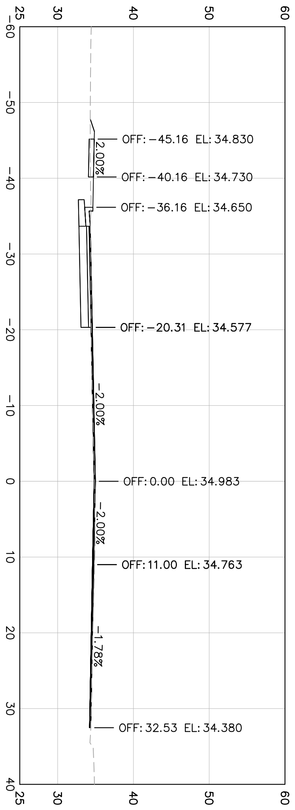


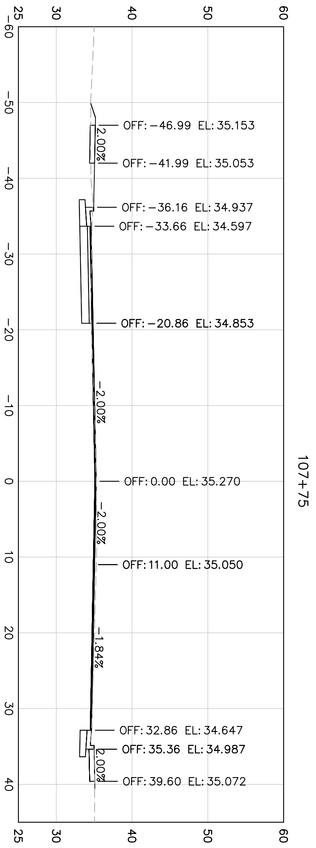


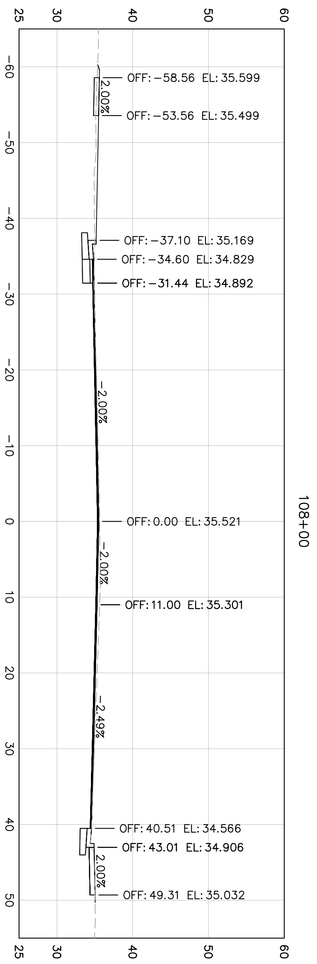

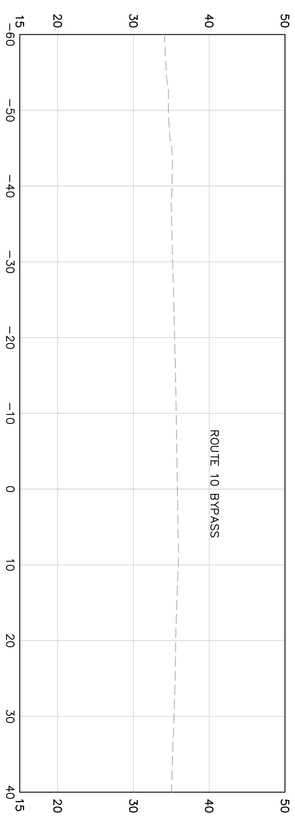

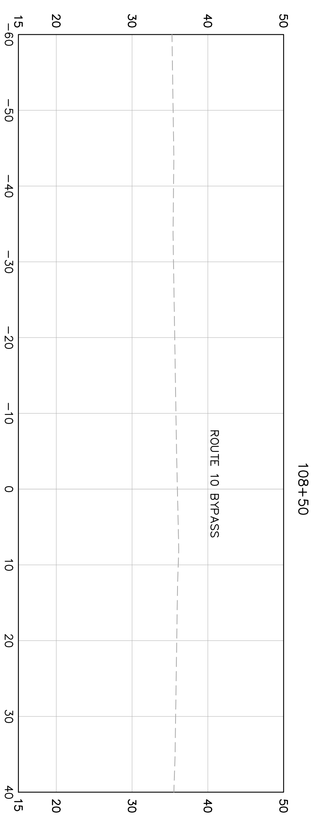

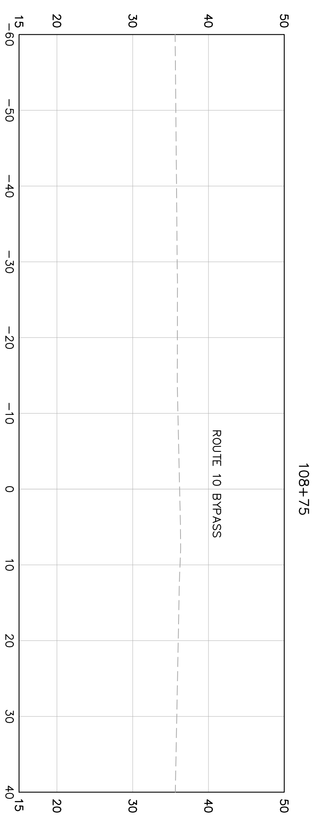

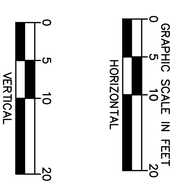

XS-6
SHEET NUMBER

US 258 AT ROUTE 10 BYPASS INTERSECTION IMPROVEMENTS
PREPARED FOR
ISLE OF WIGHT COUNTY
SMITHFIELD VIRGINIA

CROSS SECTIONS
STA. 107+50 TO
STA. 108+75

KHA PROJECT 117032035
DATE 7/12/2024
SCALE AS SHOWN
DESIGNED BY NVR
DRAWN BY NVR
CHECKED BY APF


Kimley-Horn and Associates, Inc.
Virginia Beach, Virginia
Roadway Engineer


Kimley»Horn


© 2023 KIMLEY-HORN AND ASSOCIATES, INC.
4525 MAIN STREET, SUITE 1000, VIRGINIA BEACH, VA 23462
PHONE: 757-213-8600
WWW.KIMLEY-HORN.COM


No.	REVISIONS	DATE


Plotted By:Russo, Niki Sheet Set:Kha Layout:XS-7 July 11, 2024 03:48:01pm K:\VAB_RDWY\117032035 - US 258 and Route 10 Intersection\05 - Design\CADD\PlanSheets\CROSS SECTIONS.dwg
This document, together with the concepts and designs presented herein, as an instrument of service, is intended only for the specific purpose and client for which it was prepared. Reuse of and improper reliance on this document without written authorization and adaptation by Kimley-Horn and Associates, Inc. shall be without liability to Kimley-Horn and Associates, Inc.

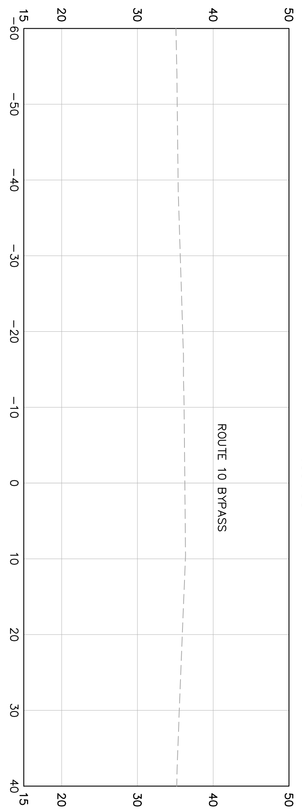


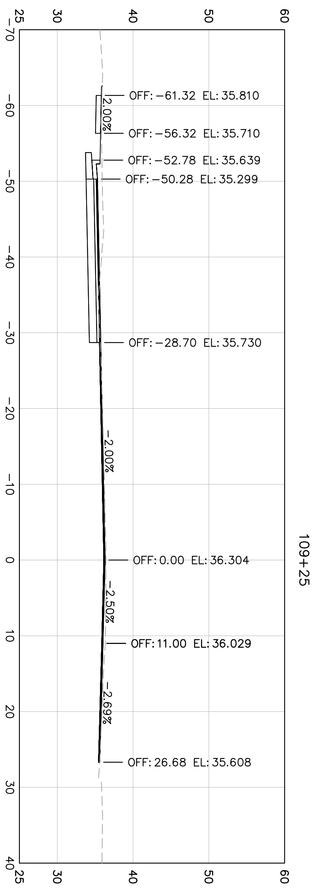

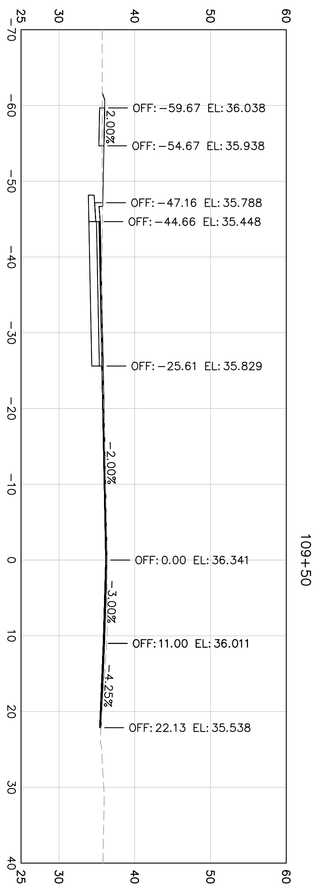

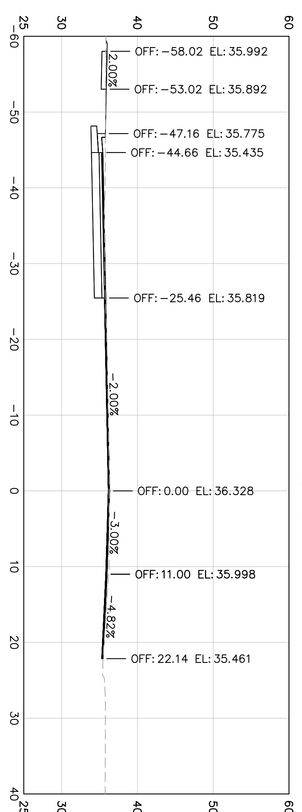

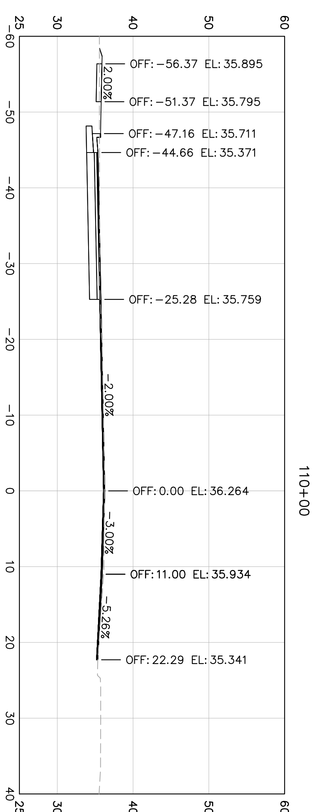

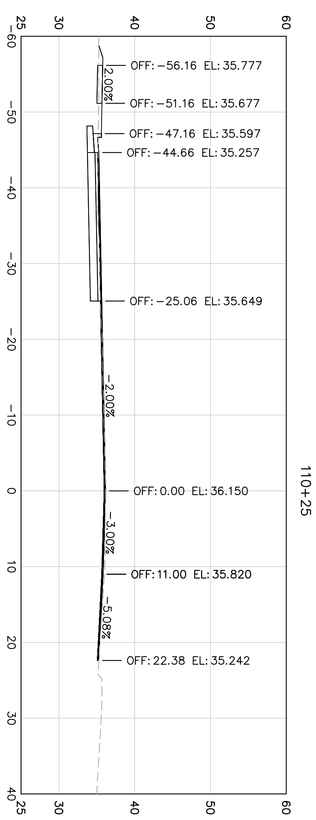





SHEET NUMBER XS-7

US 258 AT ROUTE 10 BYPASS INTERSECTION IMPROVEMENTS
PREPARED FOR
ISLE OF WIGHT COUNTY
SMITHFIELD VIRGINIA

CROSS SECTIONS
STA. 109+50 TO
STA. 110+25

KHA PROJECT	117032035
DATE	7/12/2024
SCALE	AS SHOWN
DESIGNED BY	NVR
DRAWN BY	NVR
CHECKED BY	APF


Kimley-Horn and Associates, Inc.
Virginia Beach, Virginia
Roadway Engineer


Kimley»Horn


© 2023 KIMLEY-HORN AND ASSOCIATES, INC.
4525 MAIN STREET, SUITE 1000, VIRGINIA BEACH, VA 23462
PHONE: 757-213-8600
WWW.KIMLEY-HORN.COM


No.	REVISIONS	DATE


This document, together with the concepts and designs presented herein, as an instrument of service, is intended only for the specific purpose and client for which it was prepared. Reuse of and improper reliance on this document without written authorization and adaptation by Kimley-Horn and Associates, Inc. shall be without liability to Kimley-Horn and Associates, Inc.

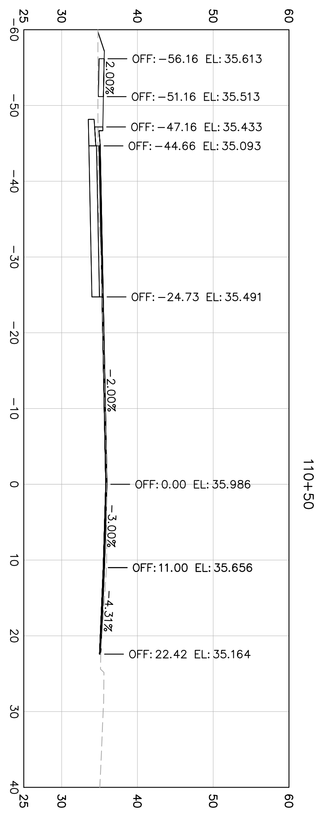


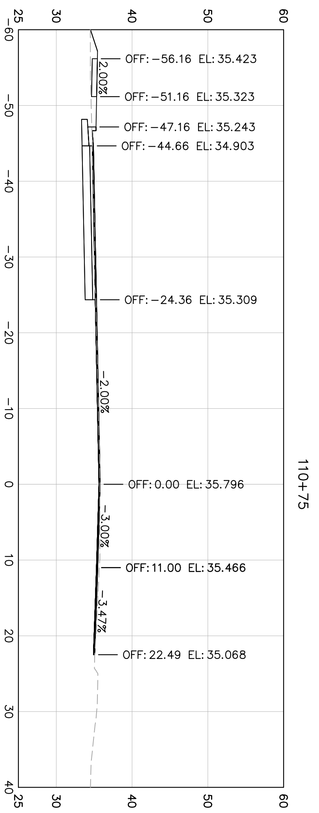


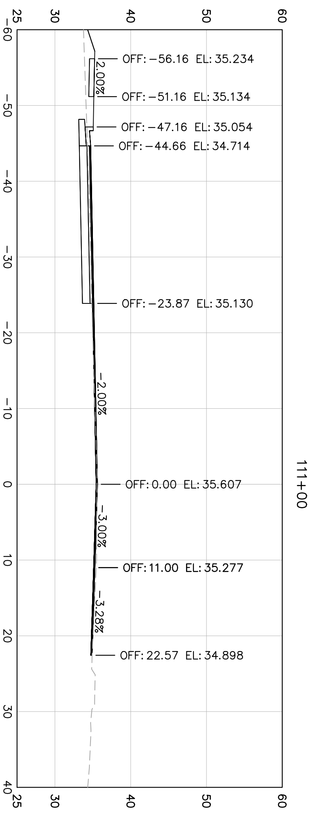

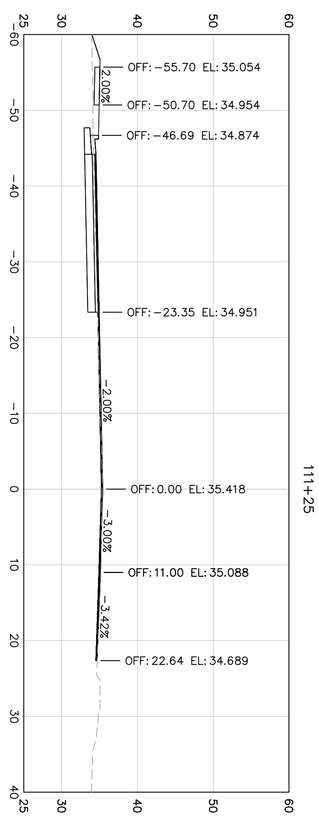

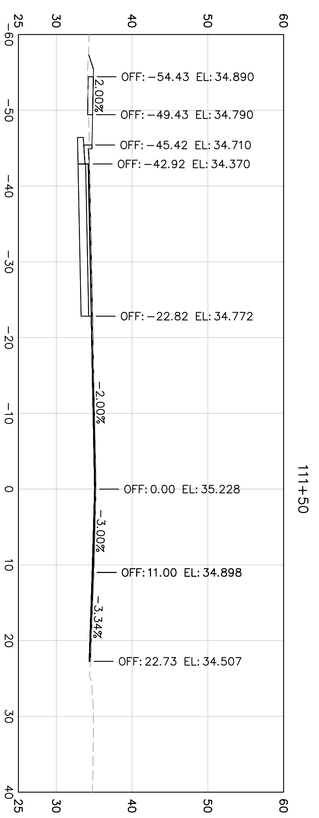

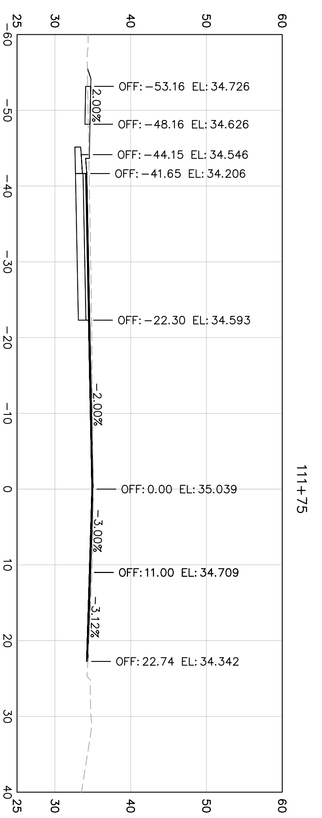

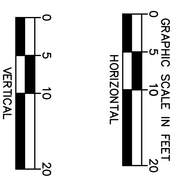

SHEET NUMBER XS-8

US 258 AT ROUTE 10
BYPASS INTERSECTION
IMPROVEMENTS
PREPARED FOR
ISLE OF WIGHT COUNTY
SMITHFIELD VIRGINIA

CROSS SECTIONS
STA. 110+50 TO
STA. 111+75

KHA PROJECT	117032035
DATE	7/12/2024
SCALE	AS SHOWN
DESIGNED BY	NVR
DRAWN BY	NVR
CHECKED BY	APF


Kimley-Horn and Associates, Inc.
Virginia Beach, Virginia
Roadway Engineer


Kimley»Horn


© 2023 KIMLEY-HORN AND ASSOCIATES, INC.
4525 MAIN STREET, SUITE 1000, VIRGINIA BEACH, VA 23462
PHONE: 757-213-8600
WWW.KIMLEY-HORN.COM


No.	REVISIONS	DATE


Plotted By:Russo, Niki Sheet Set:Kha Layout:XS-9 July 11, 2024 03:48:11pm K:\VAB_RDWY\117032035 - US 258 and Route 10 Intersection\05 - Design\CADD\PlanSheets\CROSS SECTIONS.dwg
This document, together with the concepts and designs presented herein, as an instrument of service, is intended only for the specific purpose and client for which it was prepared. Reuse of and improper reliance on this document without written authorization and adaptation by Kimley-Horn and Associates, Inc. shall be without liability to Kimley-Horn and Associates, Inc.

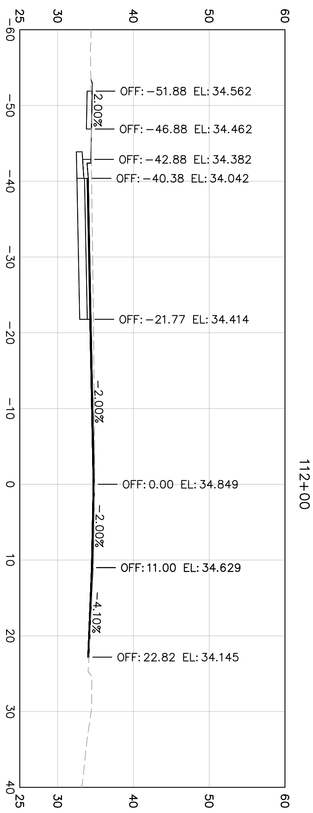


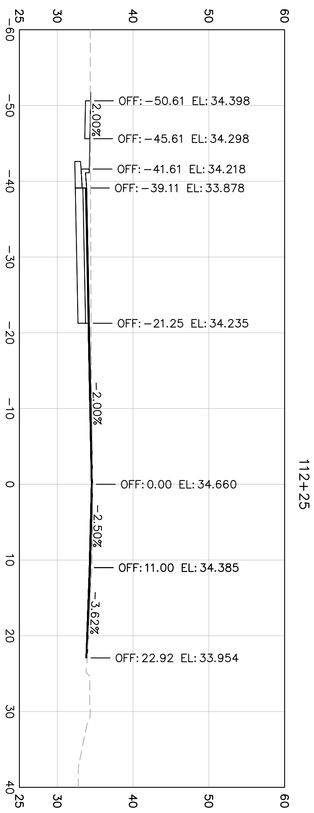

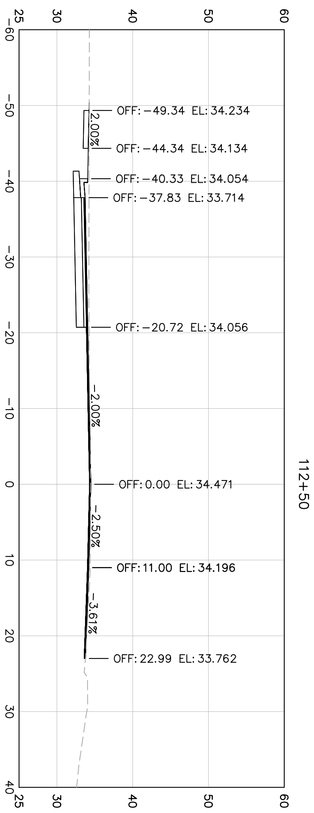

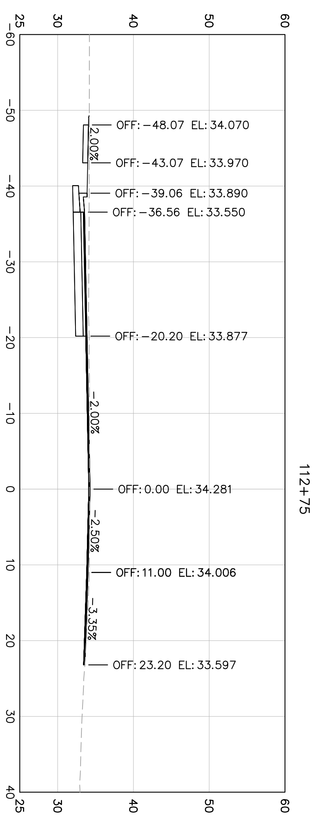

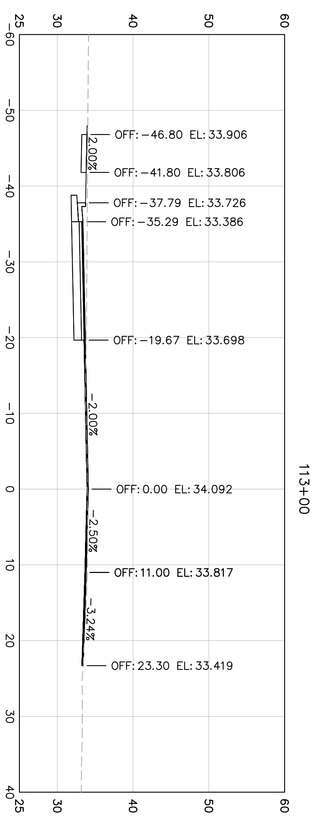

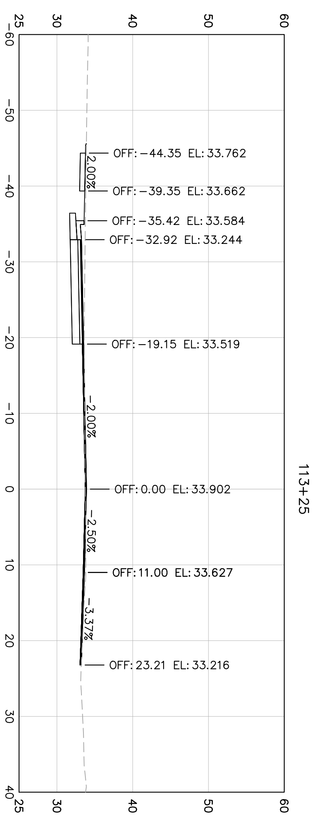





SHEET NUMBER XS-9

US 258 AT ROUTE 10
BYPASS INTERSECTION
IMPROVEMENTS
PREPARED FOR
ISLE OF WIGHT COUNTY
SMITHFIELD VIRGINIA

CROSS SECTIONS
STA. 112+00 TO
STA. 113+25

KHA PROJECT	117032035
DATE	7/12/2024
SCALE	AS SHOWN
DESIGNED BY	NVR
DRAWN BY	NVR
CHECKED BY	APF


Kimley-Horn and Associates, Inc.
Virginia Beach, Virginia
Roadway Engineer


Kimley»Horn


© 2023 KIMLEY-HORN AND ASSOCIATES, INC.
4525 MAIN STREET, SUITE 1000, VIRGINIA BEACH, VA 23462
PHONE: 757-213-8600
WWW.KIMLEY-HORN.COM


No.	REVISIONS	DATE


Plotted By:Russo, Niki Sheet Set:Kha Layout:XS-10 July 11, 2024 03:48:16pm K:\VAB_RDWY\117032035 - US 258 and Route 10 Intersection\05 - Design\CADD\PlanSheets\CROSS SECTIONS.dwg
This document, together with the concepts and designs presented herein, as an instrument of service, is intended only for the specific purpose and client for which it was prepared. Reuse of and improper reliance on this document without written authorization and adaptation by Kimley-Horn and Associates, Inc. shall be without liability to Kimley-Horn and Associates, Inc.

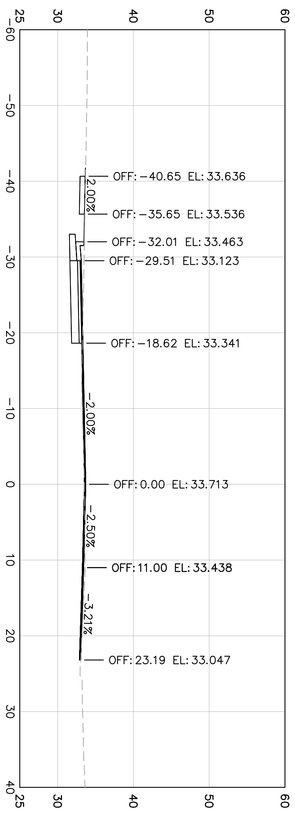


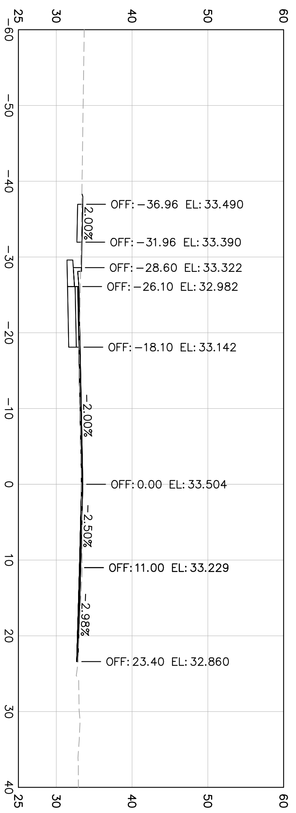


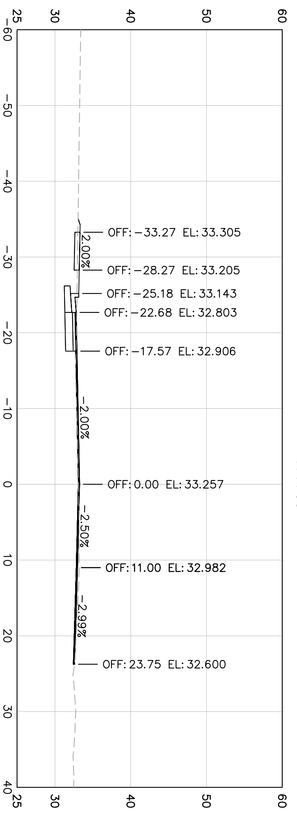

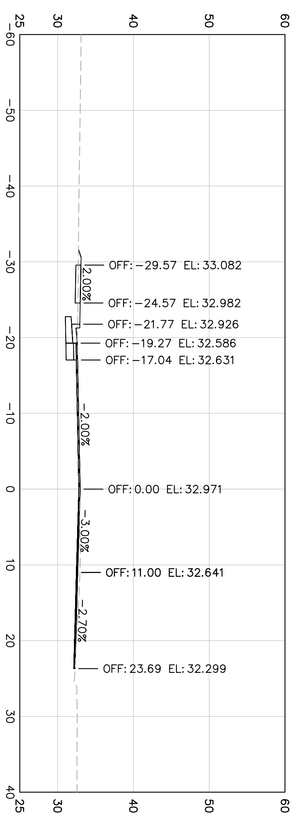

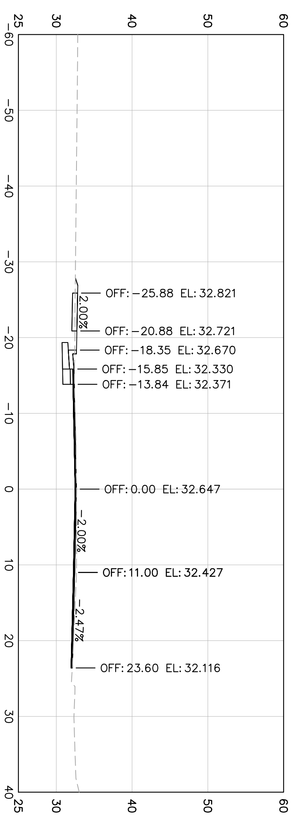

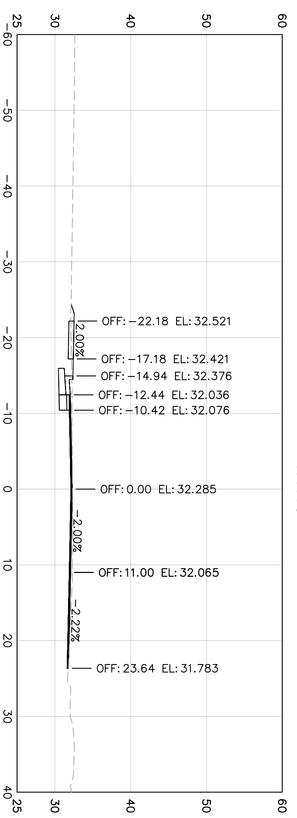

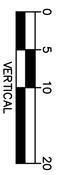



SHEET NUMBER XS-10

US 258 AT ROUTE 10
BYPASS INTERSECTION
IMPROVEMENTS
PREPARED FOR
ISLE OF WIGHT COUNTY
SMITHFIELD VIRGINIA

CROSS SECTIONS
STA. 113+50 TO
STA. 114+75

KHA PROJECT 117032035
DATE 7/12/2024
SCALE AS SHOWN
DESIGNED BY NVR
DRAWN BY NVR
CHECKED BY APF


Kimley-Horn and Associates, Inc.
Virginia Beach, Virginia
Roadway Engineer


Kimley»Horn


© 2023 KIMLEY-HORN AND ASSOCIATES, INC.
4525 MAIN STREET, SUITE 1000, VIRGINIA BEACH, VA 23462
PHONE: 757-213-8600
WWW.KIMLEY-HORN.COM


No.	REVISIONS	DATE


Plotted By:Russo, Niki Sheet Set:Kha Layout:XS-11 July 11, 2024 03:48:21pm K:\VAB_RDWY\117032035 - US 258 and Route 10 Intersection\05 - Design\CADD\PlanSheets\CROSS SECTIONS.dwg
This document, together with the concepts and designs presented herein, as an instrument of service, is intended only for the specific purpose and client for which it was prepared. Reuse of and improper reliance on this document without written authorization and adaptation by Kimley-Horn and Associates, Inc. shall be without liability to Kimley-Horn and Associates, Inc.

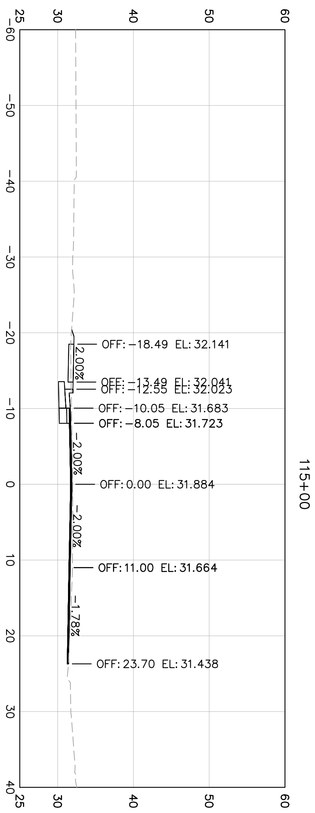


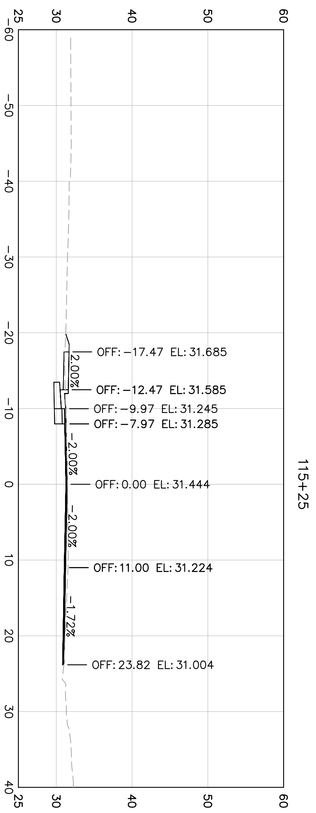

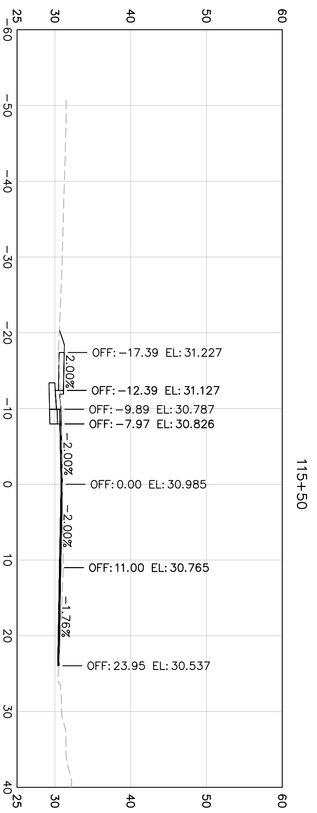

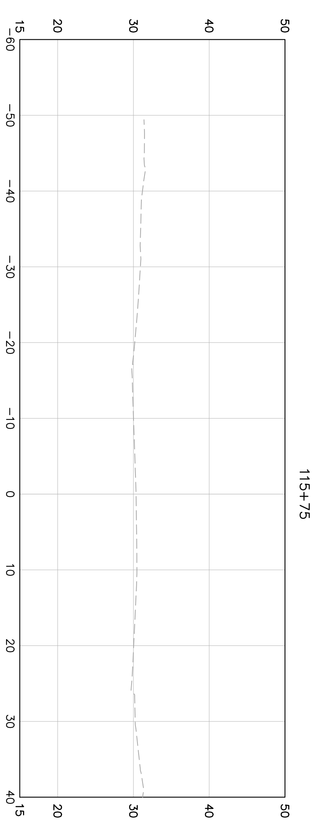

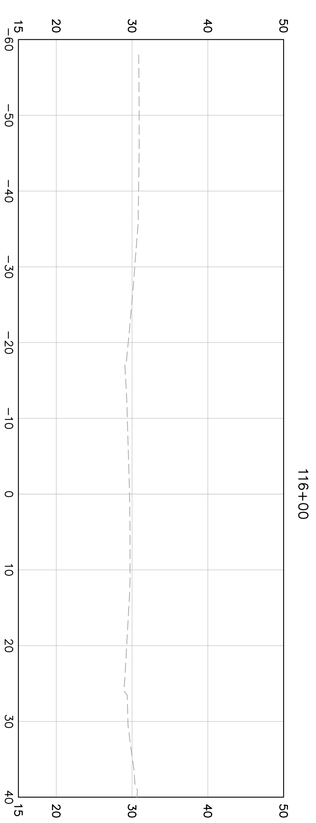

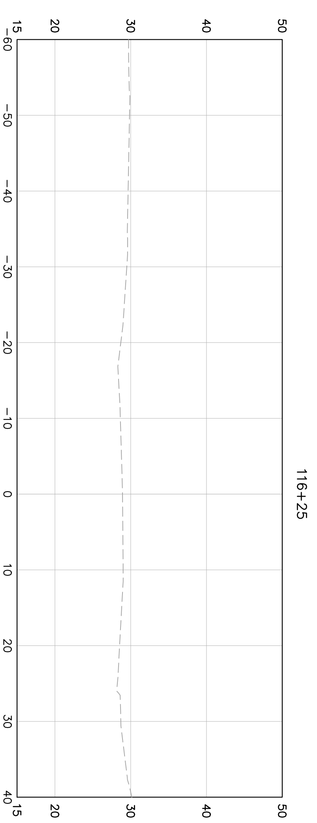





SHEET NUMBER
XS-11

US 258 AT ROUTE 10
BYPASS INTERSECTION
IMPROVEMENTS
PREPARED FOR
ISLE OF WIGHT COUNTY
SMITHFIELD VIRGINIA

CROSS SECTIONS
STA. 115+00 TO
STA. 116+25

KHA PROJECT
117032035
DATE
7/12/2024
SCALE AS SHOWN
DESIGNED BY NVR
DRAWN BY NVR
CHECKED BY APF

Kimley-Horn and Associates, Inc.
Virginia Beach, Virginia
Roadway Engineer

Kimley»Horn

© 2023 KIMLEY-HORN AND ASSOCIATES, INC.
4525 MAIN STREET, SUITE 1000, VIRGINIA BEACH, VA 23462
PHONE: 757-213-8600
WWW.KIMLEY-HORN.COM

No.	REVISIONS	DATE